


GENERAL NOTES:


1. THIS DRAWING IS TO BE READ IN CONJUNCTION WITH ALL RELEVANT ARCHITECTS AND ENGINEERS DRAWINGS AND SPECIFICATIONS.
2. DO NOT SCALE THIS DRAWING. ANY AMBIGUITIES, OMISSIONS AND ERRORS ON DRAWINGS SHALL BE BROUGHT TO THE ENGINEERS ATTENTION IMMEDIATELY. ALL DIMENSIONS MUST BE CHECKED / VERIFIED ON SITE.
3. ALL DIMENSIONS ARE IN MILLIMETRES UNLESS NOTED OTHERWISE.
4. FOR GENERAL NOTES REFER TO DRAWING.

TO MITIGATE AGAINST DAMAGE TO THE ADJACENT CANAL AND EXISTING BUILDINGS, CONTRACTOR TO ENSURE ALL CONSTRUCTION WORKS DO NOT EXCEED THE FOLLOWING VIBRATION CRITERIA:

1. INTERMITTENT VIBRATION: PPV LEVEL TO BE LIMITED TO 15MM/S
2. CONTINUOUS ACTION : PPV LEVELS TO BE LIMITED TO 7.5MM/S.

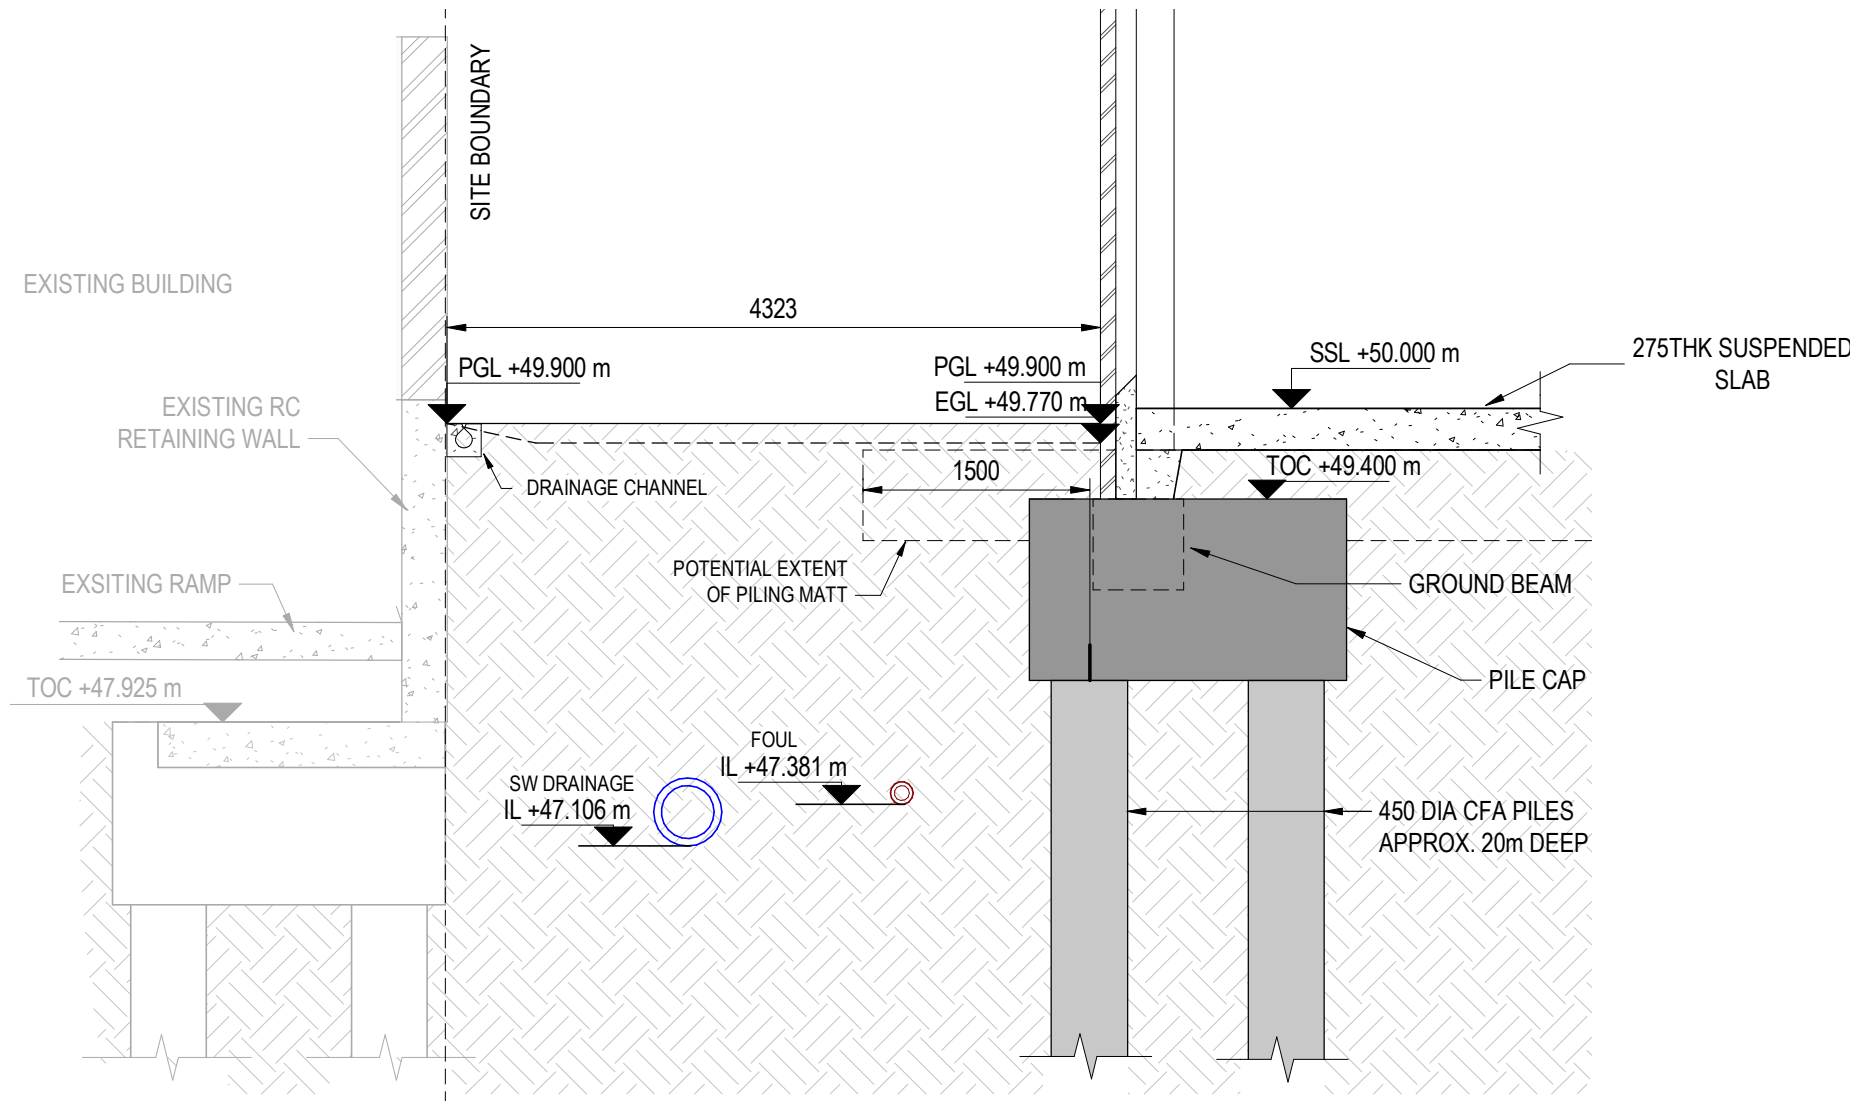


SECTION 1-1
SCALE: 1 : 50

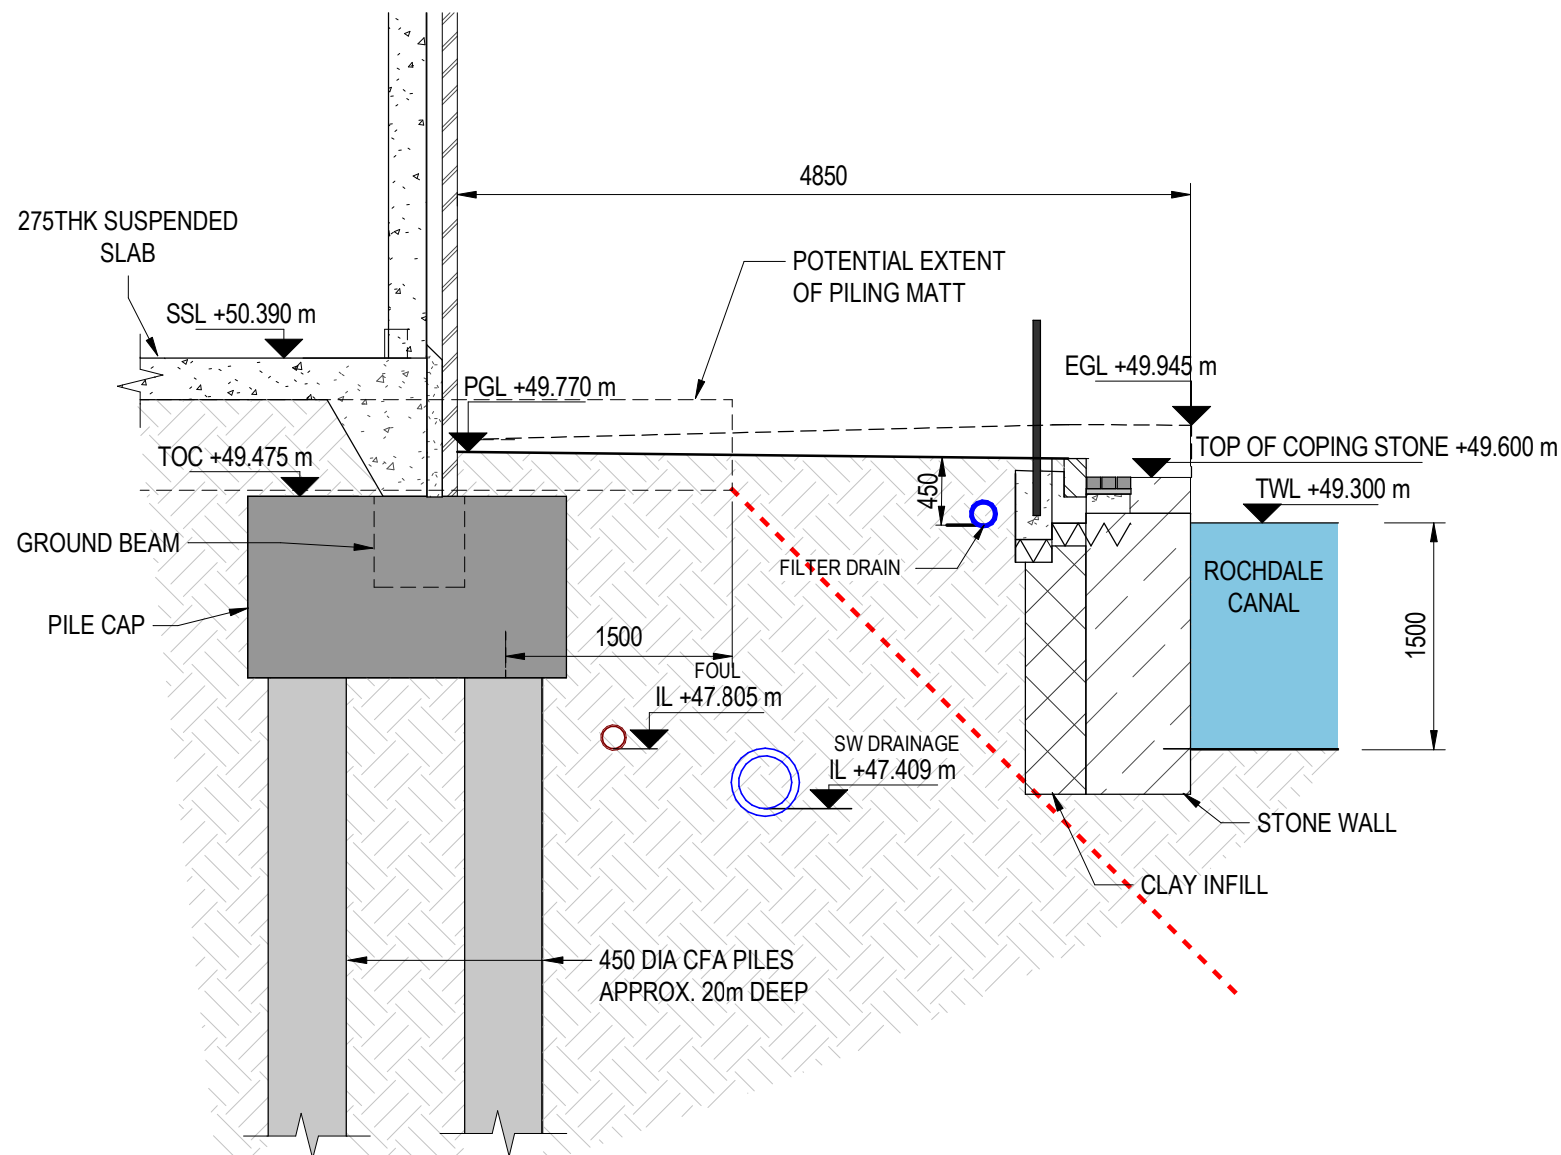


SECTION 2-2
SCALE: 1 : 50

TO MITIGATE AGAINST DAMAGE TO THE ADJACENT CANAL AND EXISTING BUILDINGS, CONTRACTOR TO ENSURE ALL CONSTRUCTION WORKS DO NOT EXCEED THE FOLLOWING VIBRATION CRITERIA:

1. INTERMITTENT VIBRATION: PPV LEVEL TO BE LIMITED TO 15MM/S
2. CONTINUOUS ACTION : PPV LEVELS TO BE LIMITED TO 7.5MM/S.

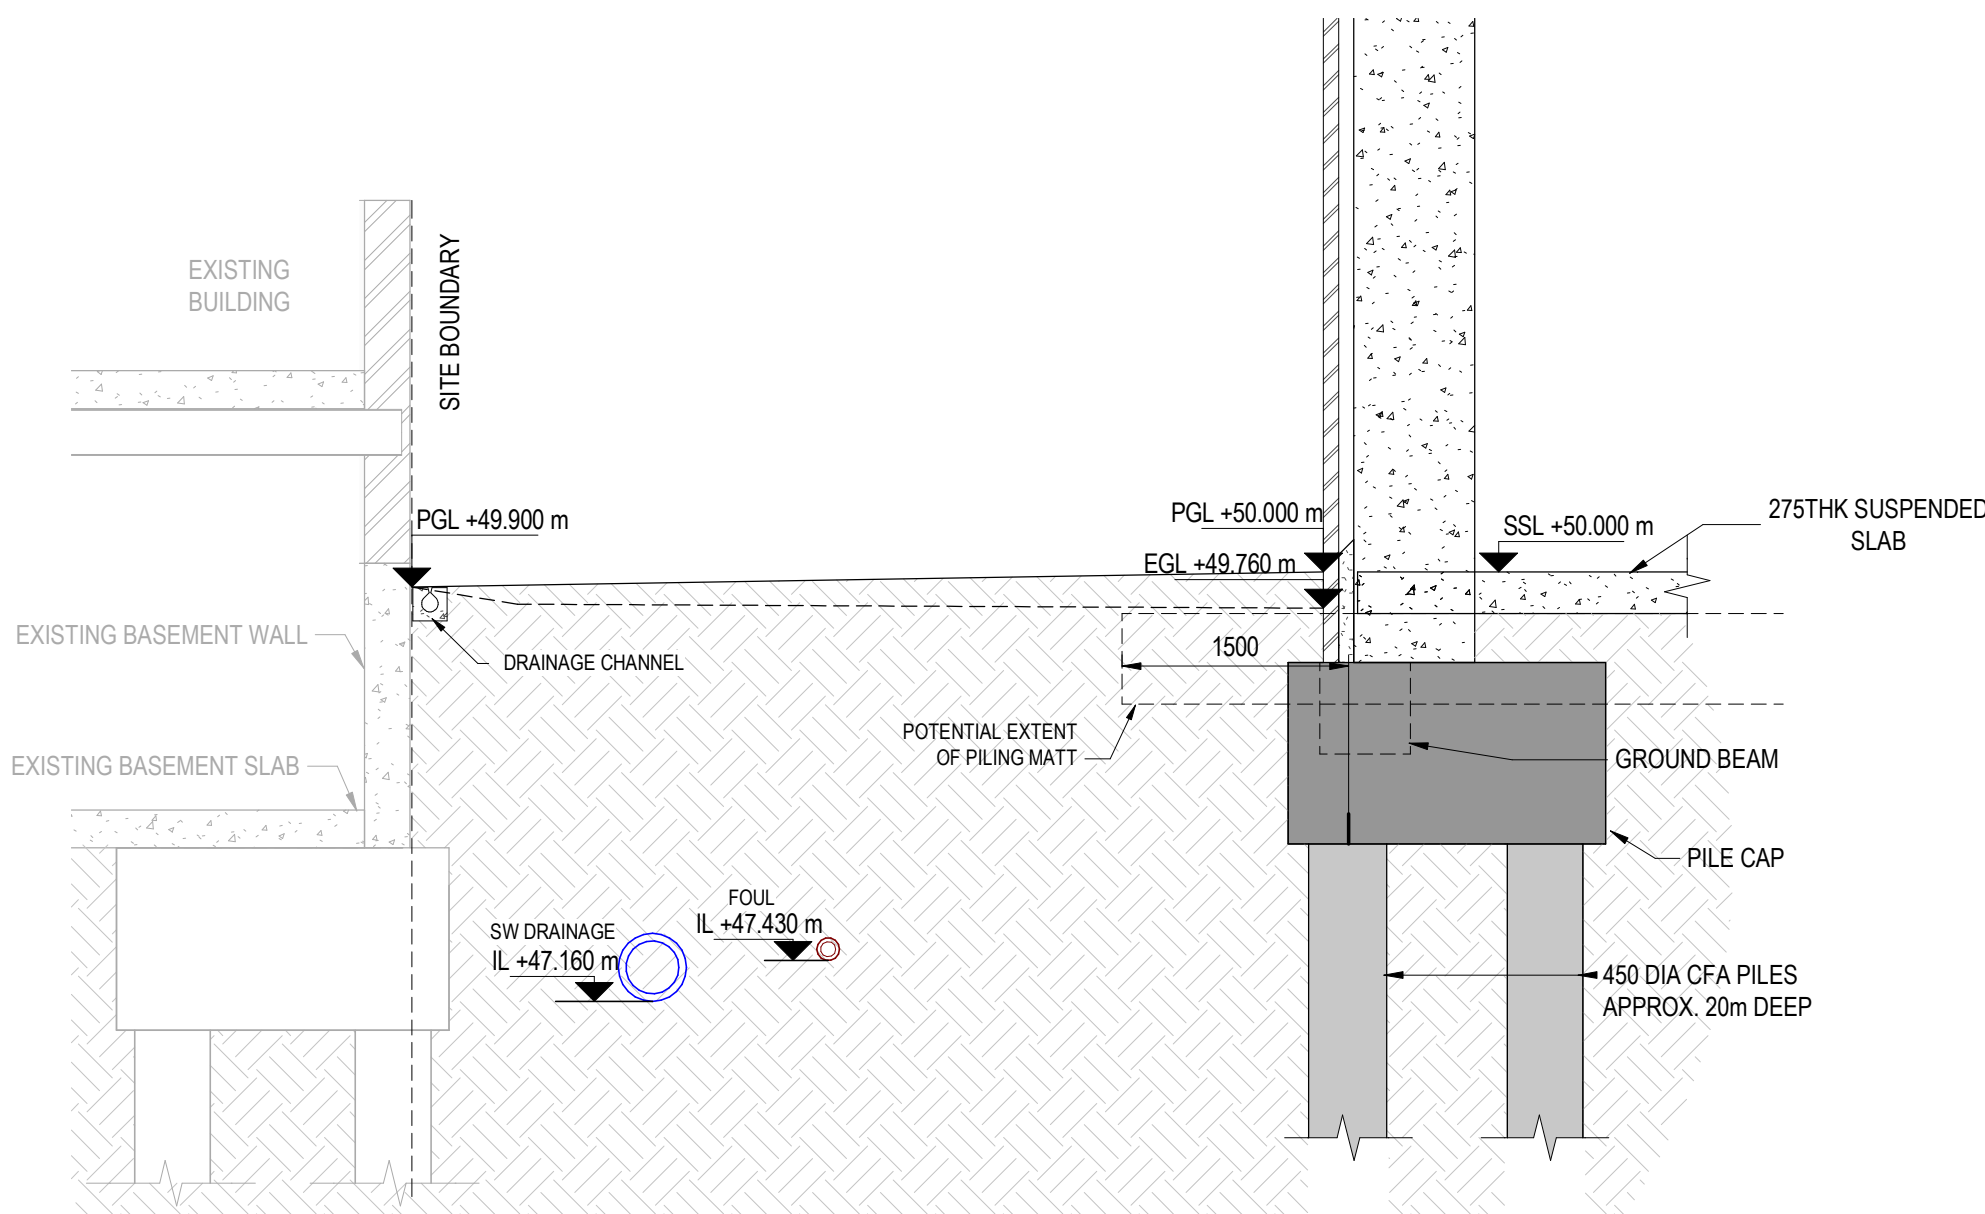

SECTION 3-3
SCALE: 1 : 50

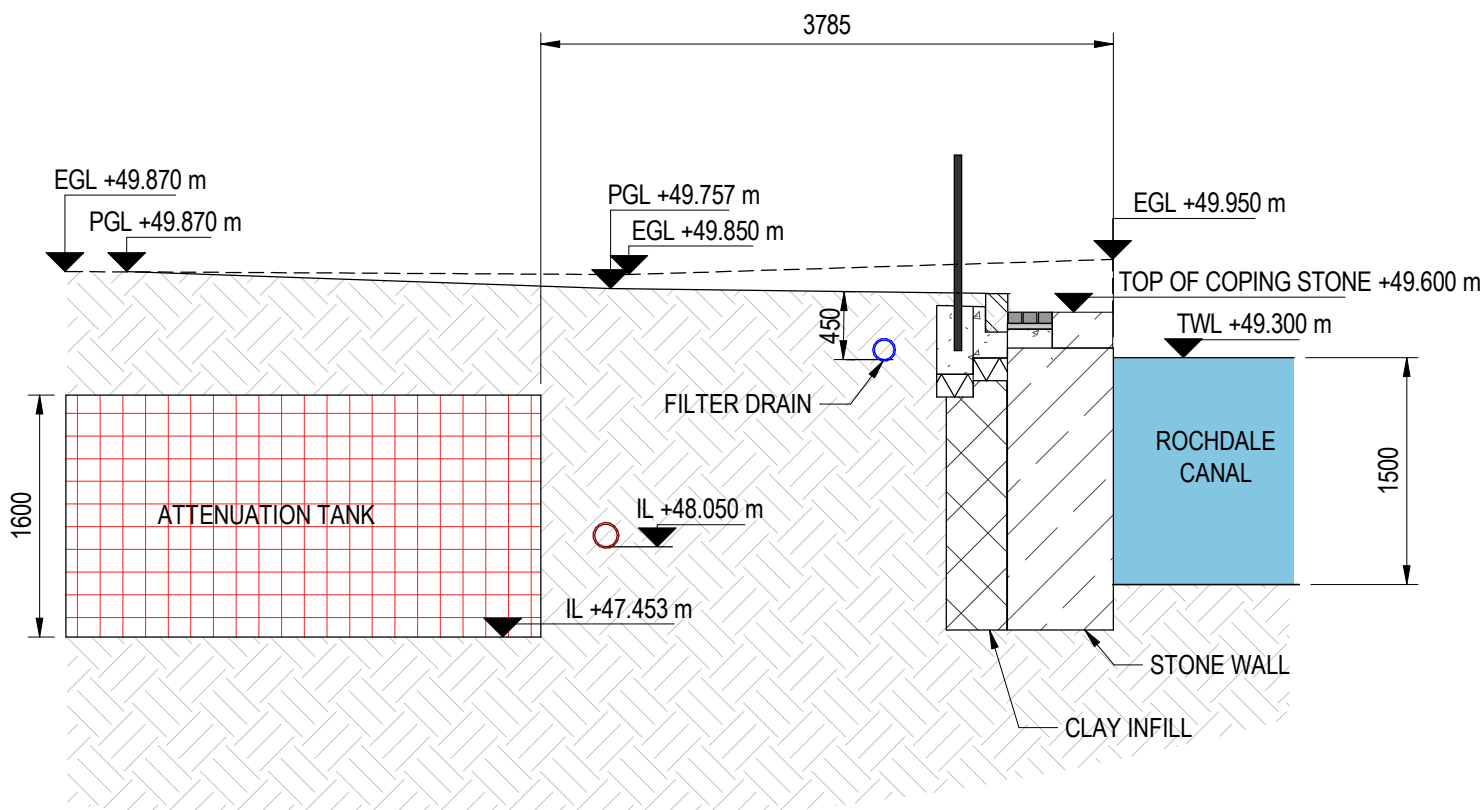

SECTION 4-4
SCALE: 1 : 50

P02	ADDITIONAL INFORMATION ADDED	28/03/23	HW	VC
P01	Preliminary Issue	04/11/21	RL	VC
Rev:	Description:	Date:	By:	Chkd:

curtins

Merchant Exchange, 17-19 Whitworth Street West, Manchester, M1 5WG
0161 236 2394
manchester@curtins.com
www.curtins.com

Civils & Structures • Transport Planning • Environmental • Infrastructure • Geotechnical • Conservation & Heritage • Principal Designer
Birmingham • Bristol • Cambridge • Cardiff • Douglas • Dublin • Edinburgh • Glasgow • Kendal • Leeds • Liverpool • London • Manchester • Nottingham

Status: PRELIMINARY

Project: JERSEY WHARF - ANCOATS

Dwg Title: PARTY WALL DETAIL SECTIONS

Project No:	Size:	Date:	Drawn By:	Designed By:	Checked By:
077879	A1	2021	RL	VC	VC
Scale:	1 : 50				
Project Code:	Originator:	Volume:	Level:	Type:	Role:
JWA - CUR - XX - XX - DR - S -	17003 -	P02			

Model Name: XXXXXX-CUR-ZZ-XX-WS-S-00001