


© Space Face Ltd
NOTE:
Rev A Solar Plan Date 15-05-2023 Drawn GF


Penrose Manor Ltd
Plot 09

Postal Address:

17 Snell St
Ancoats
Manchester
M4 7EL

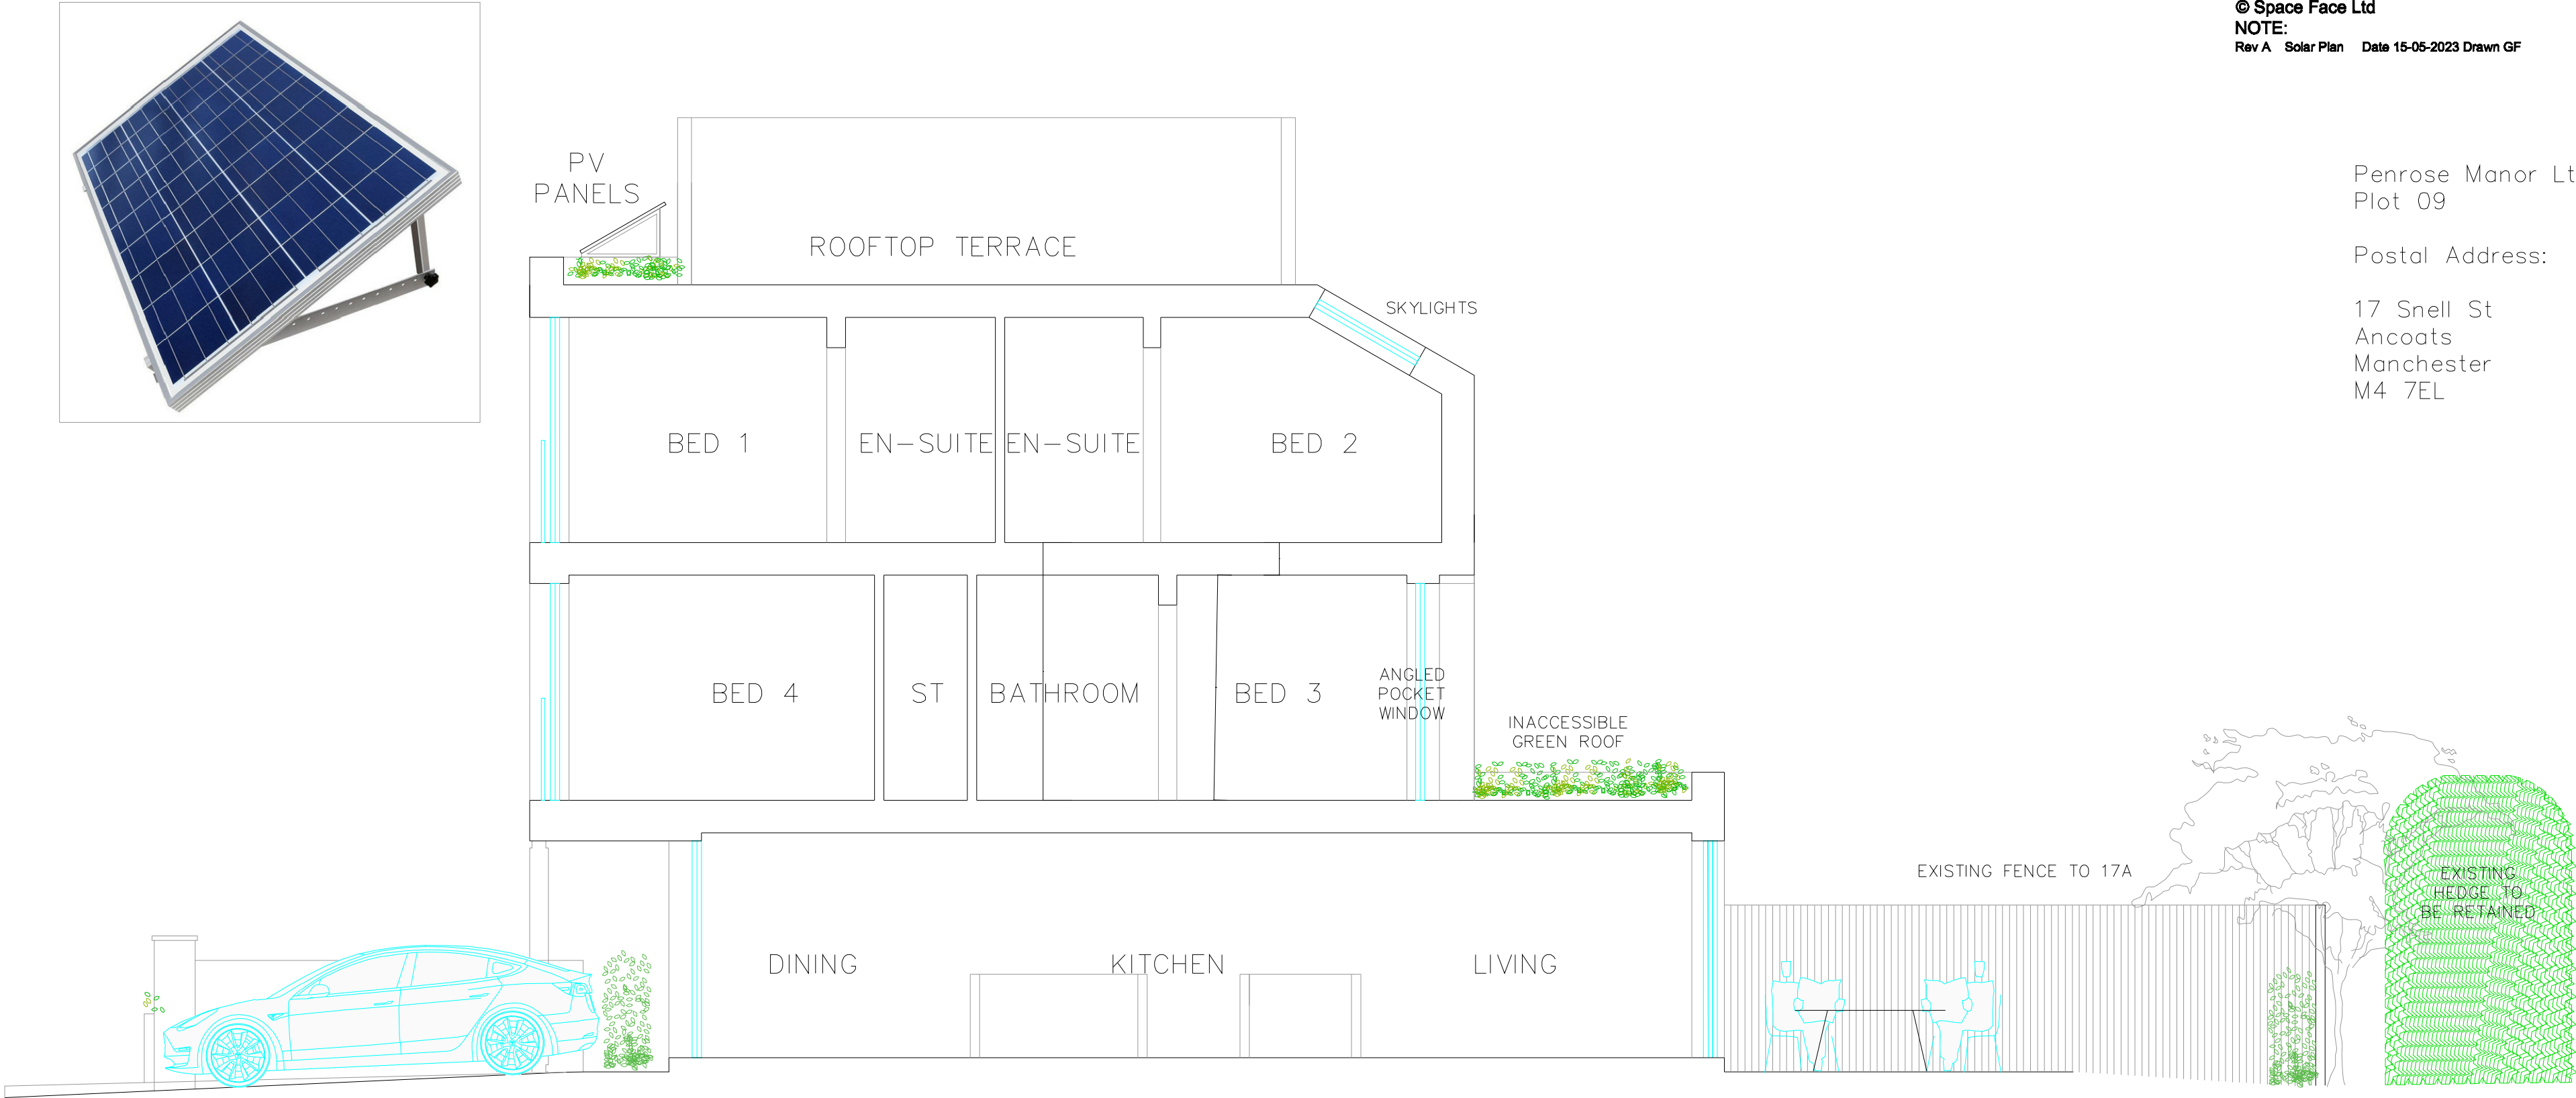

PROPOSED SECTION

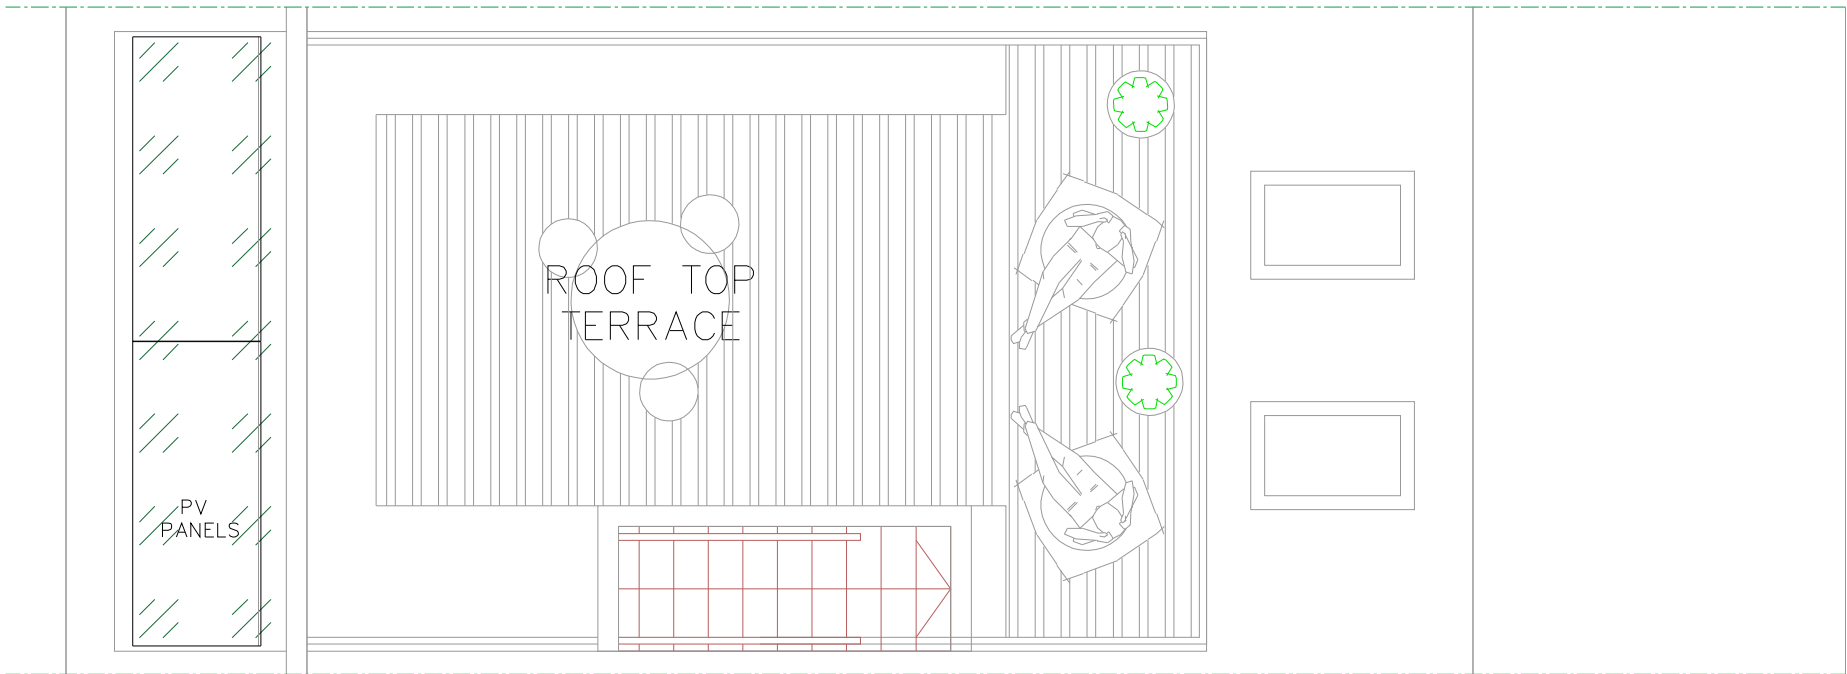

PROPOSED SOLAR PLAN
DWG: SF-LP09
DATE: 15.05.23
SCALE: 1:100 @ A4

Space
Face