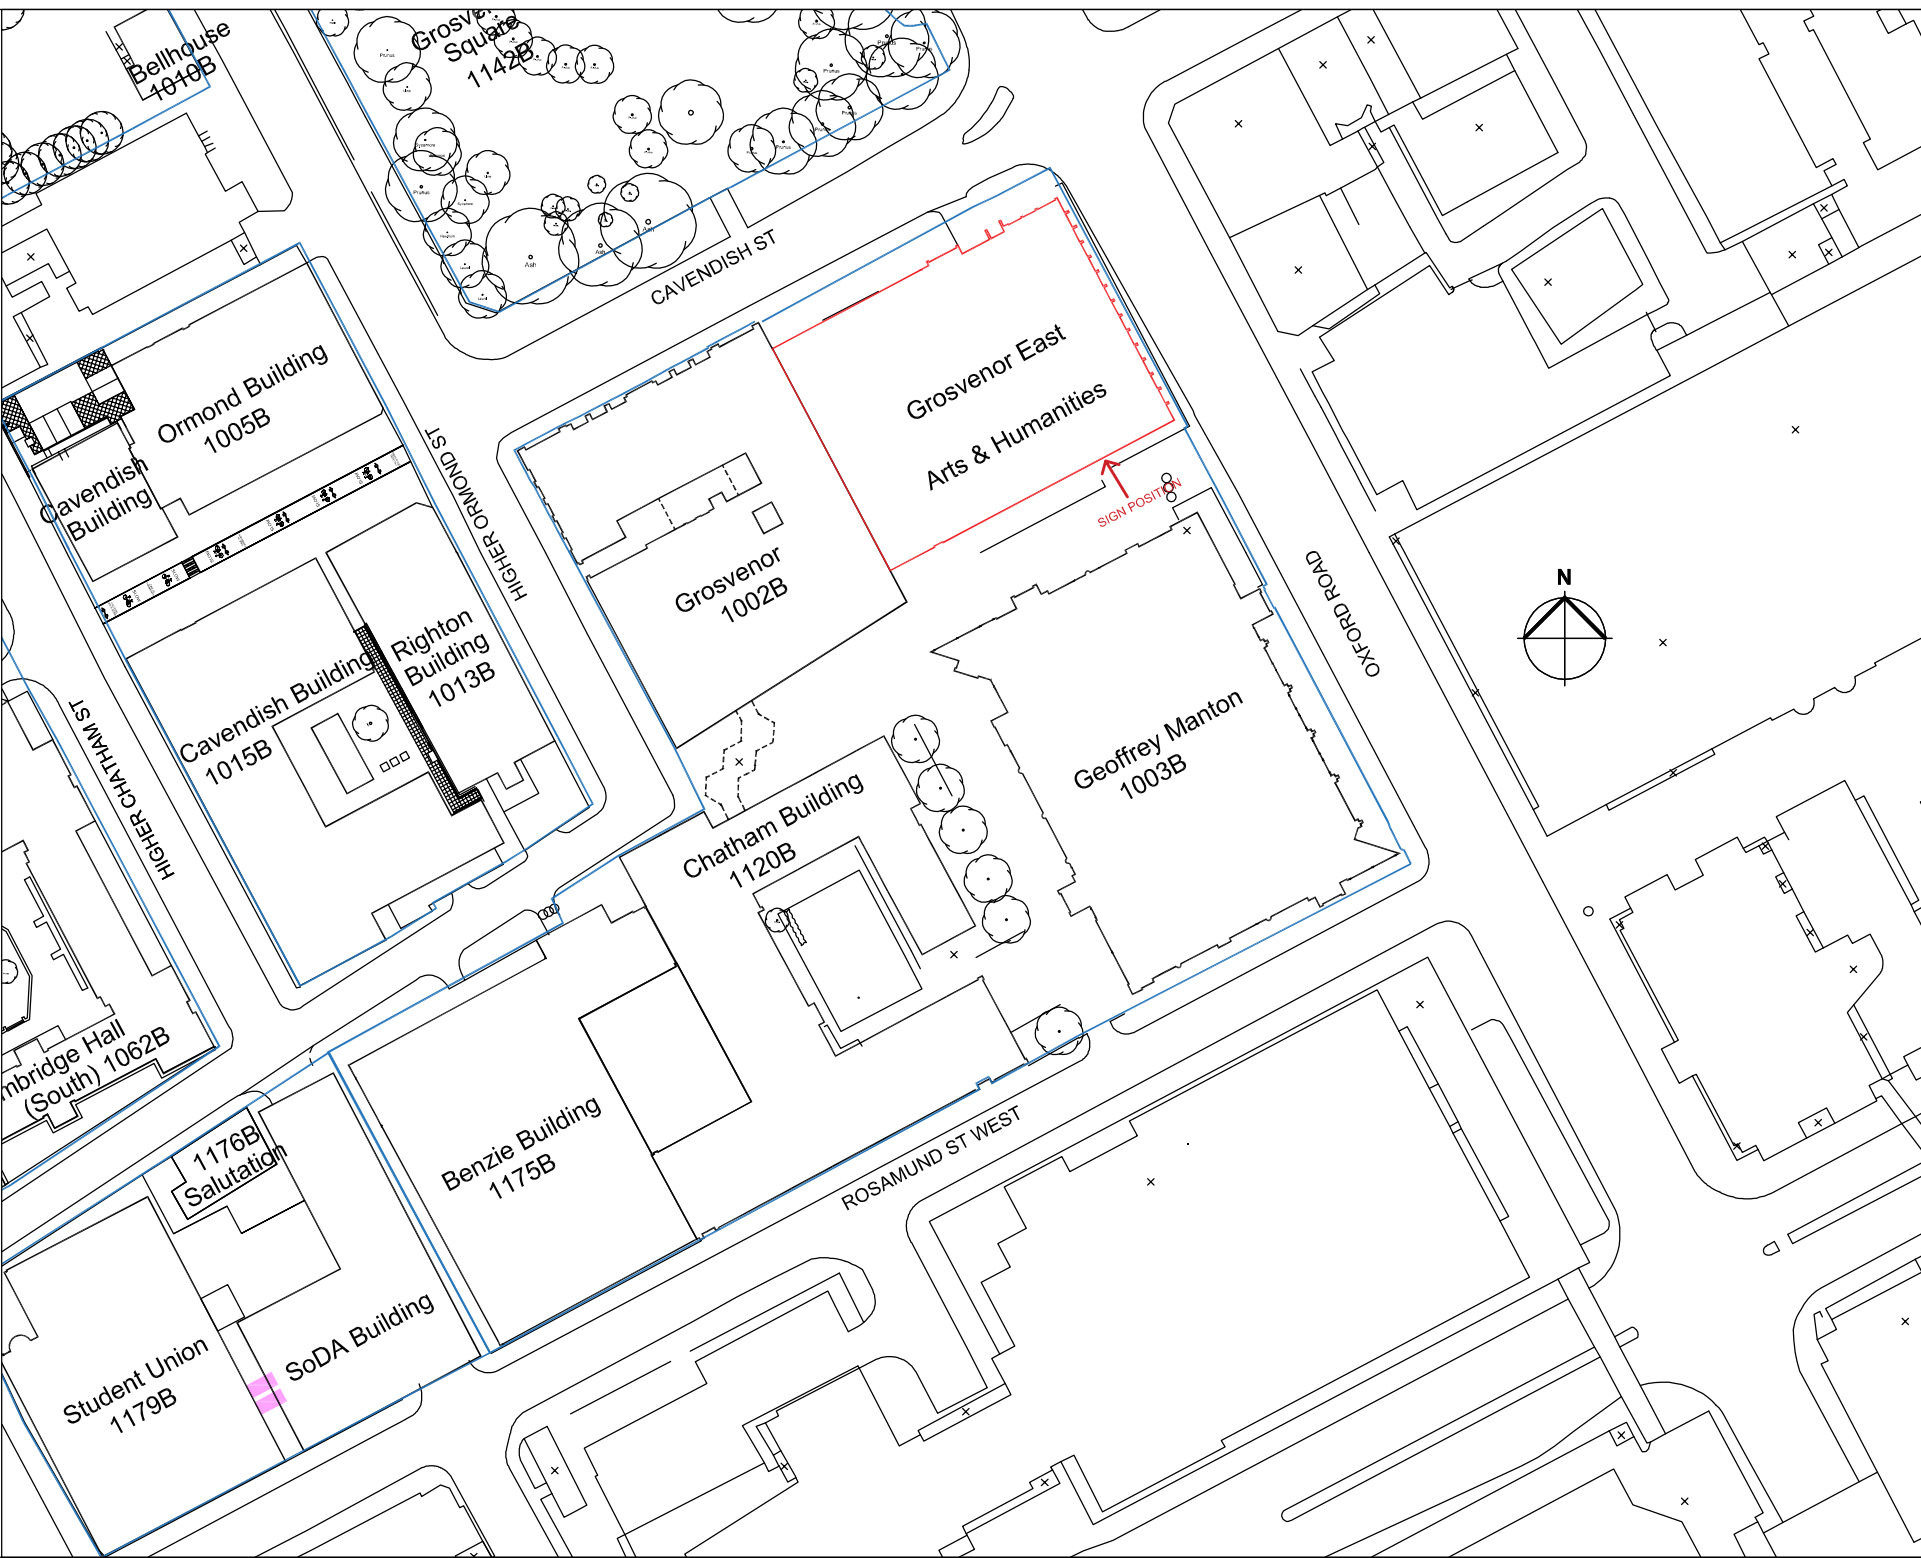


PAPER SCALE CHECK (mm)
0 10 20 30 40 50

CDM RESIDUAL RISK INFORMATION (H4888)

In addition to the hazards / risks normally associated with the types of work detailed on this drawing, note the following:-

CONSTRUCTION
.
.
.

MAINTENANCE / CLEANING
.
.
.

DEMOLITION / RECONSTRUCTION
.
.
.

All measures for all works shall be carried out to a competent contractor working, where appropriate, to and approved method statement.

A - Planning Issue

AB KMD Nov 23

Revision

Drawn

Checked

Date

Project Status

PLANNING

This Information, whether drawn or as a data file, is copyright and issued strictly for use on the project for which it is provided

Project Name

MMU
GROSVENOR EAST
BUILDING ENTRANCE
SIGNAGE
-

Drawing Title

SIGN LOCATION
PLAN

Drawn

Date

Checked

Scale

AB

Nov 23

KMD

1:1250 @ A4

Manufacturer:
Site Name:
11 Oak Road
Kendal LA 9 7QY
+44 (0)1524 831 7300
Southampton
Water Park
Southampton SO10 1PY
+44 (0)23 8041 1800
www.fairhursts.com

FDG
fairhursts design group

Job No.
E22-112

Drawing No.
08-146

Revision
A



1 East Elevation
1 : 100 @A1



Replaced no sign



2 Enlarged Elevation
NTS



New sign installed

0 50 PAPER SCALE CHECK (mm)
CDM RESIDUAL RISK INFORMATION (HASBox)
In addition to the hazards / risks normally associated with the types of work detailed on this drawing, note the following:-
CONSTRUCTION
-
-
-
MAINTENANCE / CLEANING
-
-
-
DEMOLITION / DECOMMISSIONING
-
-
A
It is assumed that all works will be carried out by a competent contractor working, where appropriate, to and approved method statement.

A - Planning Issue	AB	KMD	Nov 23
Revision	Drwn	Chk'd	Date

Project Status	PLANNING
----------------	----------

This information, whether drawn or as a data file, is copyright and issued strictly for use on the project for which it is provided

Project/Client	MMU GROSVENOR EAST PROPOSED SIGNAGE
	-
	-


Drawing Title	PROPOSED SIGNAGE EAST ELEVATION
---------------	---------------------------------------

Drawn	Date	Checked	Scale
ABM	Sep 23	CG	1:200/50 @ A1

Manchester: 5th Floor 31 Dale Street Manchester M1 1EY +44 (0)161 831 7300 Southampton: Minor Park Minstead Southampton SO43 7FY +44 (0)23 8081 7900 www.fairhursts.com	FDG fairhursts design group
---	--------------------------------

Job No.	Drawing No.	Revision
E22-112	08-147	A

Building Entrances Project - Grosvenor East

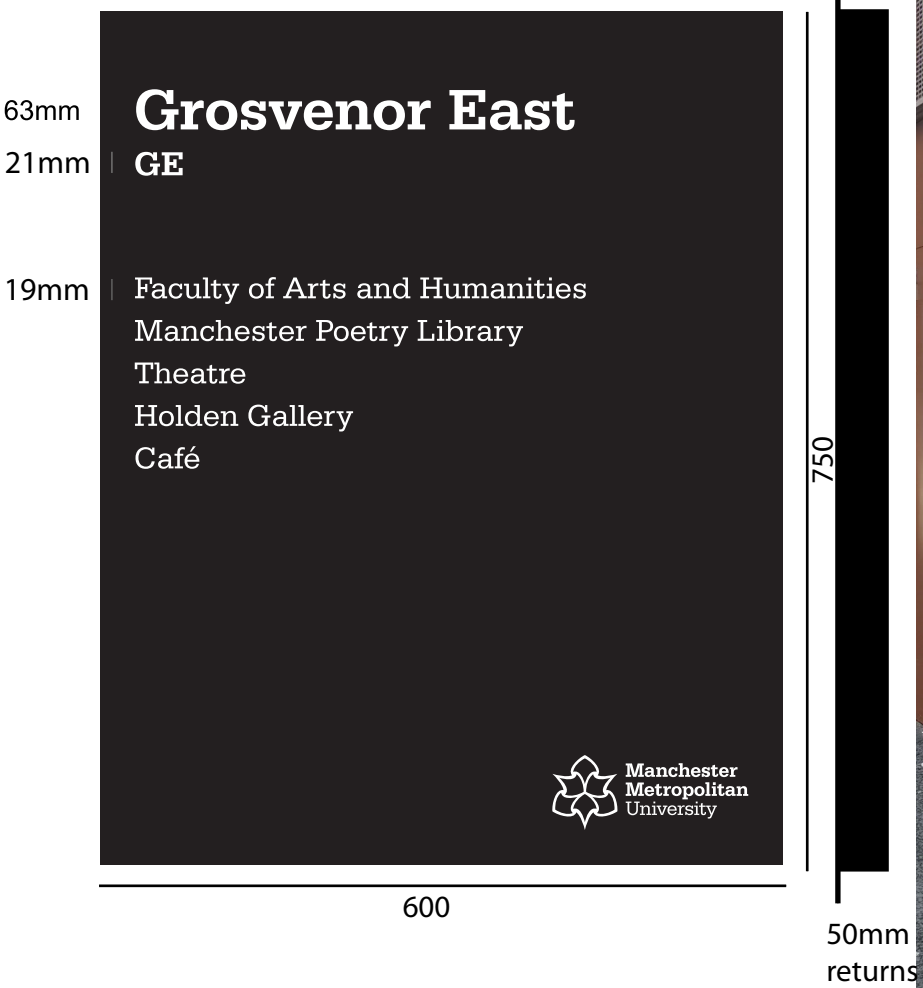

Job No: 40059	Width: 600mm	Description: 2mm folded aluminium panel 600mm x 750mm x 50mm deep returns - In 1 Section / coated one std RAL colour (9005_Jet Black) with top & bottom fixing rails. Metamark 7 series white vinyl applied to face.
Item No: 1	Height: 750mm	
Quantity: 1		