




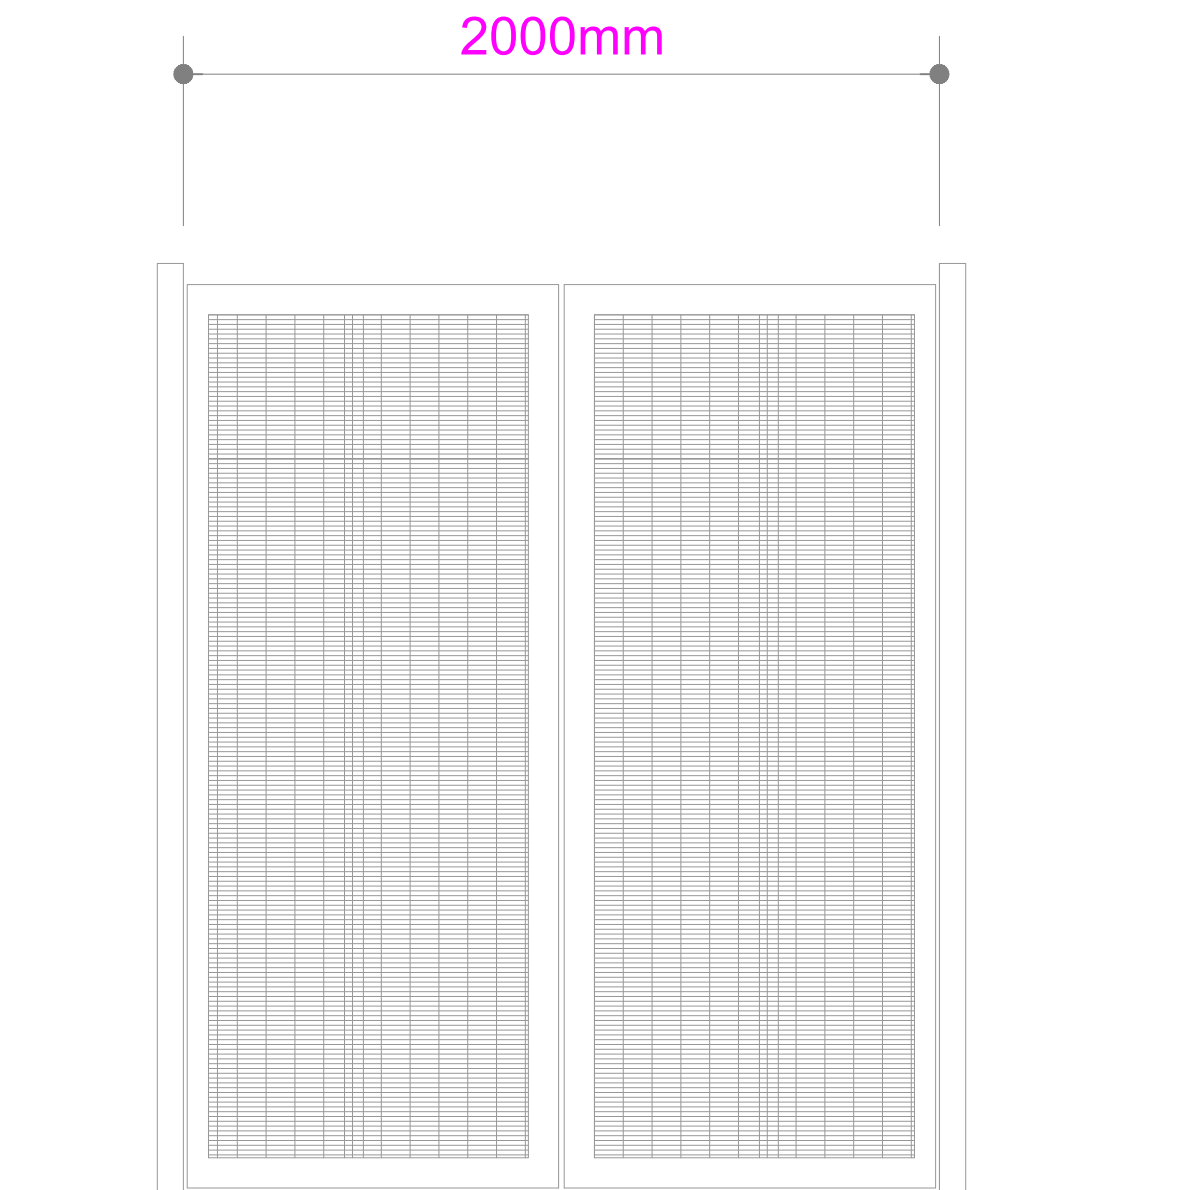

ELEVATION OF DOUBLE
GATE 1:20

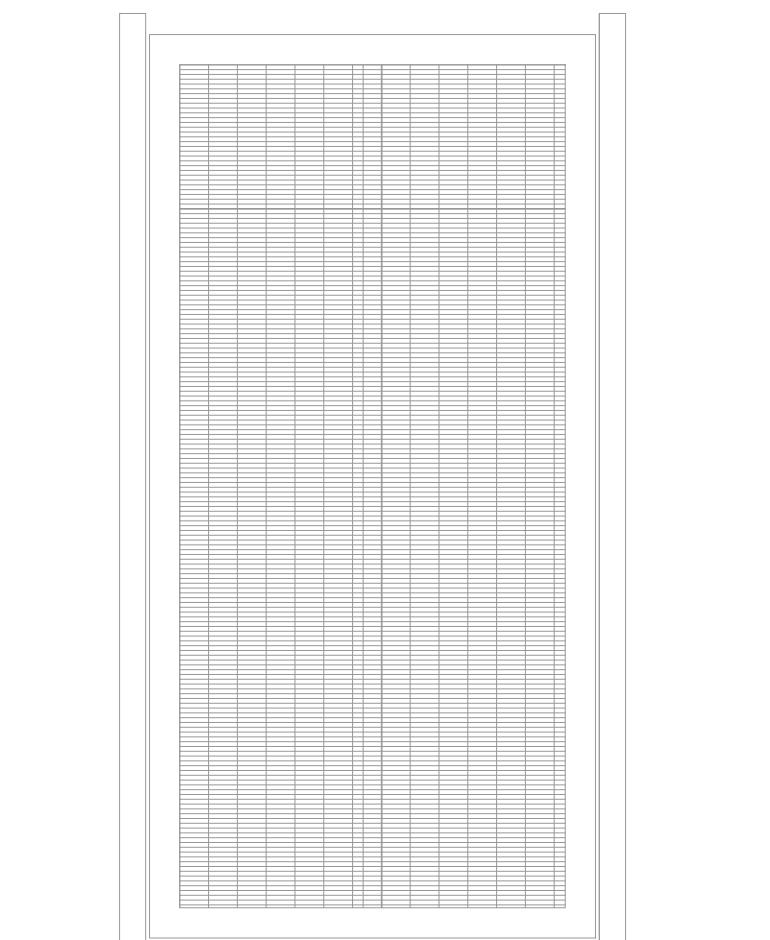


ELEVATION OF SINGLE
GATE 1:20

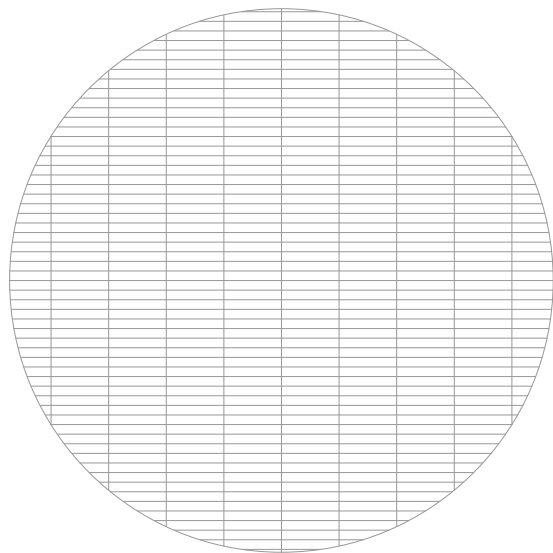

SECTION OF MESH

PROPOSED FENCE SPECIFICATION
CLD Securus Lite 358 mesh (76.2 x 12.5mm) with polyester powder coating fixed to CLD posts and SafeTfix system set in concrete.
CLD swing gates with Securus Lite 358 infill panels.
All as manufactured by CLD Fencing Systems and installed by approved contractors
Fence Colour RAL 6005

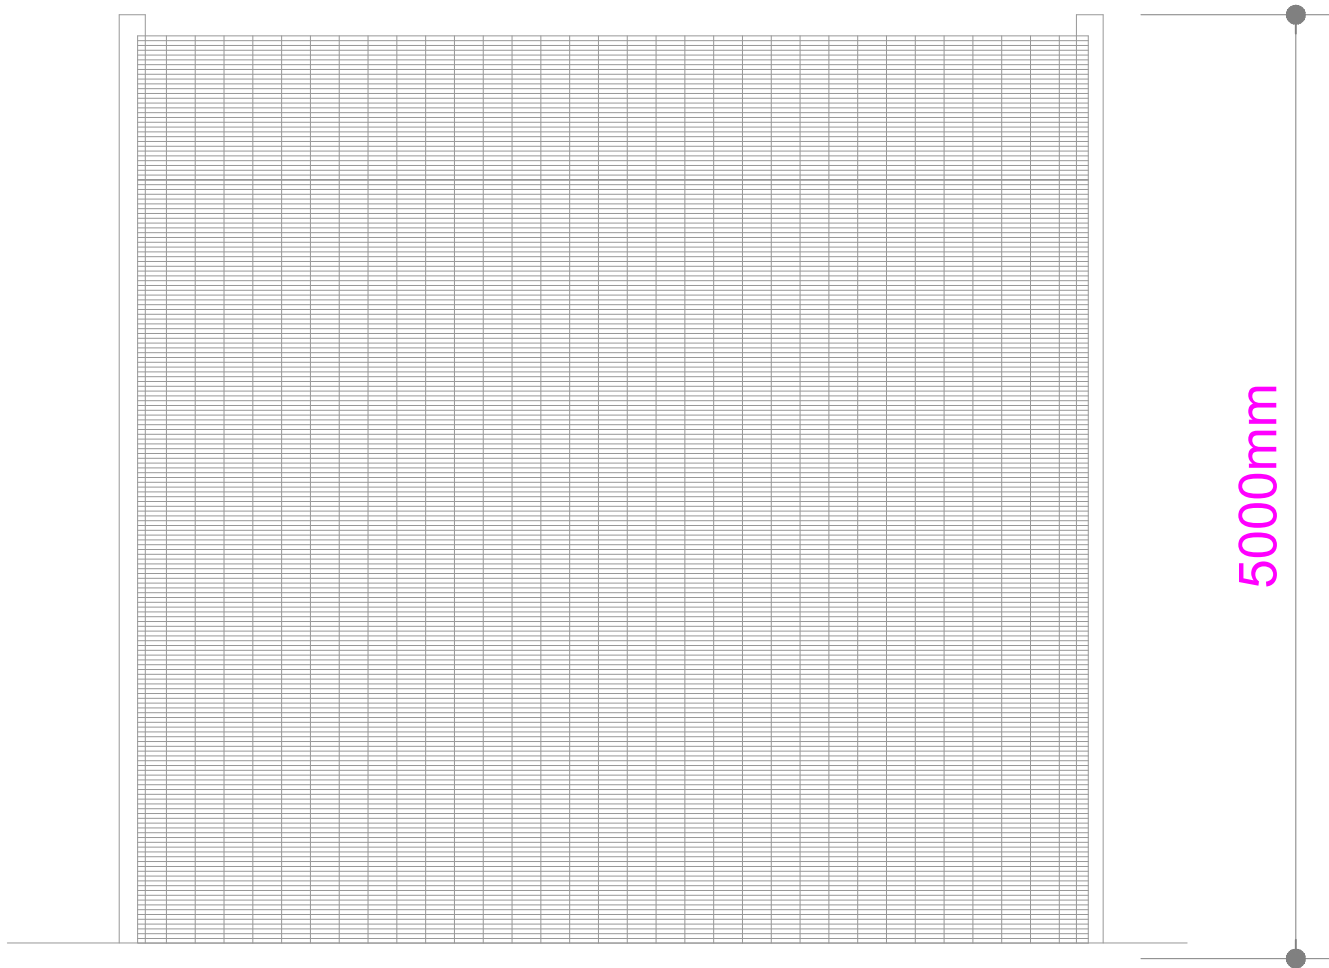

ELEVATION OF FENCE
1:20



This drawing is Copyright and the property of Lancaster Maloney Limited and must not be reproduced in whole or in part without their written permission. Copyright is reserved. © This drawing must not be scaled. The Contractor is to report all dimensional discrepancies & errors to the Contract Administrator prior to commencing construction. It is essential that this drawing is read in conjunction with the specification and all works identified included for.

NOTES

Rev	Date	Comments	By
-----	------	----------	----

STATUS
PLANNING

Client
The East Manchester Academy, Beswick M11 3DS

Project Title
Increased Sport Provision

Drawing Title
Typical Gate Elevation & Fence Profile

Scale 1:20 @A1	Drawn by MMcD	Date Dec 2022
Job no. 2209-02	Drawing no. P05	Revision no. -