


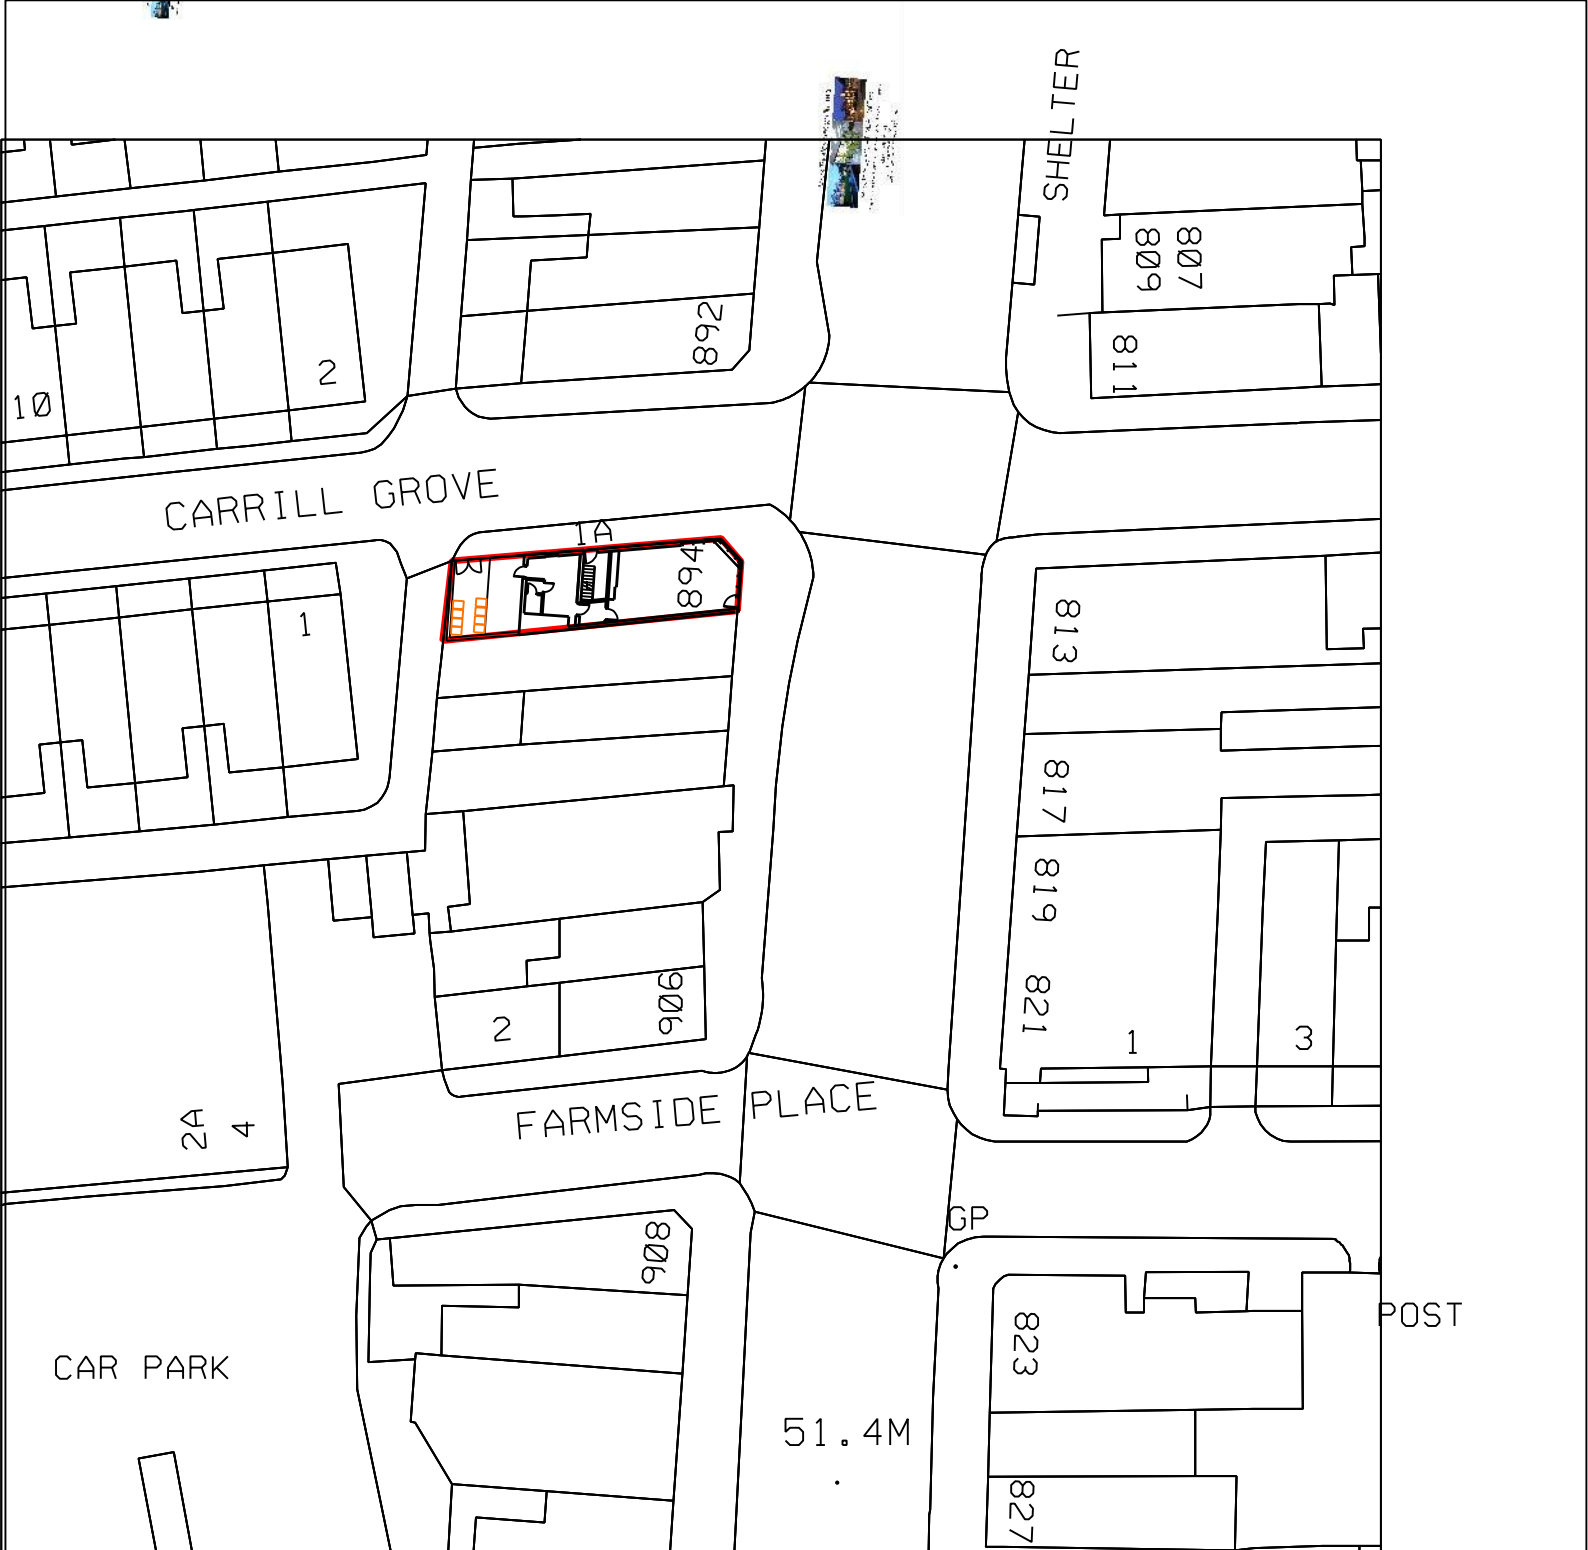

ORDNANCE SURVEY, (C) CROWN COPYRIGHT 2023. ALL RIGHTS

PROPOSED

SCALE 1:500 AT A4

REV B

NORTH