


SITE LOCATION PLAN

© Crown copyright and database rights
(2023) Ordnance Survey 0100031673

0 12.5m 25.0m 37.5m
Scale 1:1250

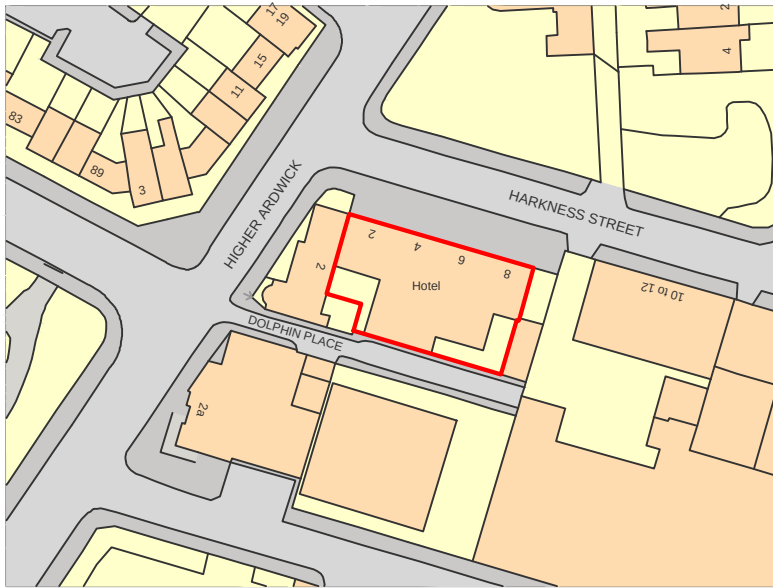


KEY:
— Application Site

SITE LAYOUT PLAN (EXISTING)

© Crown copyright and database rights
(2023) Ordnance Survey 0100031673

0 5m 10m 15m
Scale 1:500

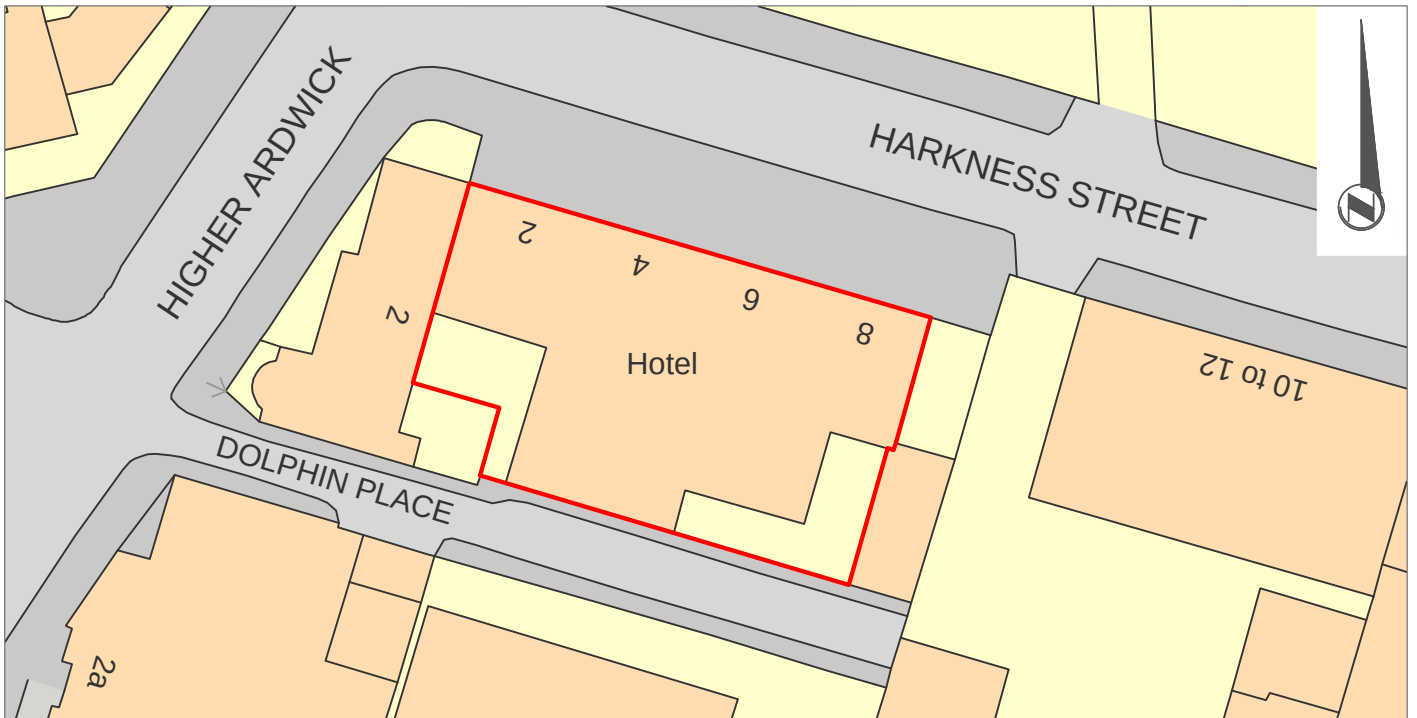

www.azhconsultancy.co.uk
PLANNING, HIGHWAYS AND
azh
consultancy
CONSTRUCTION SERVICES
YUNUS JIVA 07552 715009

Client:
Ardwick Residences Ltd
Unit B, Madison Place,
Northampton Road,
Manchester, M40 5AG

Project:
2-8 Harkness Street, Ardwick
Drawing Title:
**SITE LOCATION AND
LAYOUT PLANS**

- Drawing and all contents subject to copyright laws.
- Drawing to be reviewed as a part of the complete set. Drawing suitable for Planning approval only. Drawing not suitable for Building Regulations approval.
- All building work subject to Planning Conditions and Building Regulations Approvals.
- Contractor to check for any errors in the plans prior to appointment and commencement of works and to confirm position with client.

Date:
15/11/2023
Scales shown:
at A4 plot

Project No: X230801
Drawing No: 01/PL/ D1
Drawing Status:
PLANNING

Plan 1