Copyright of this drawing is vested in the architect and it must not be copied or reproduced without consent. Figured dimensions only are to be taken from this drawing. All contractors must visit the site and be responsible for taking and checking all dimensions relative to their work. Space Invader Design are to be advised of any variation between drawings and site conditions. Do not scale off this drawing.

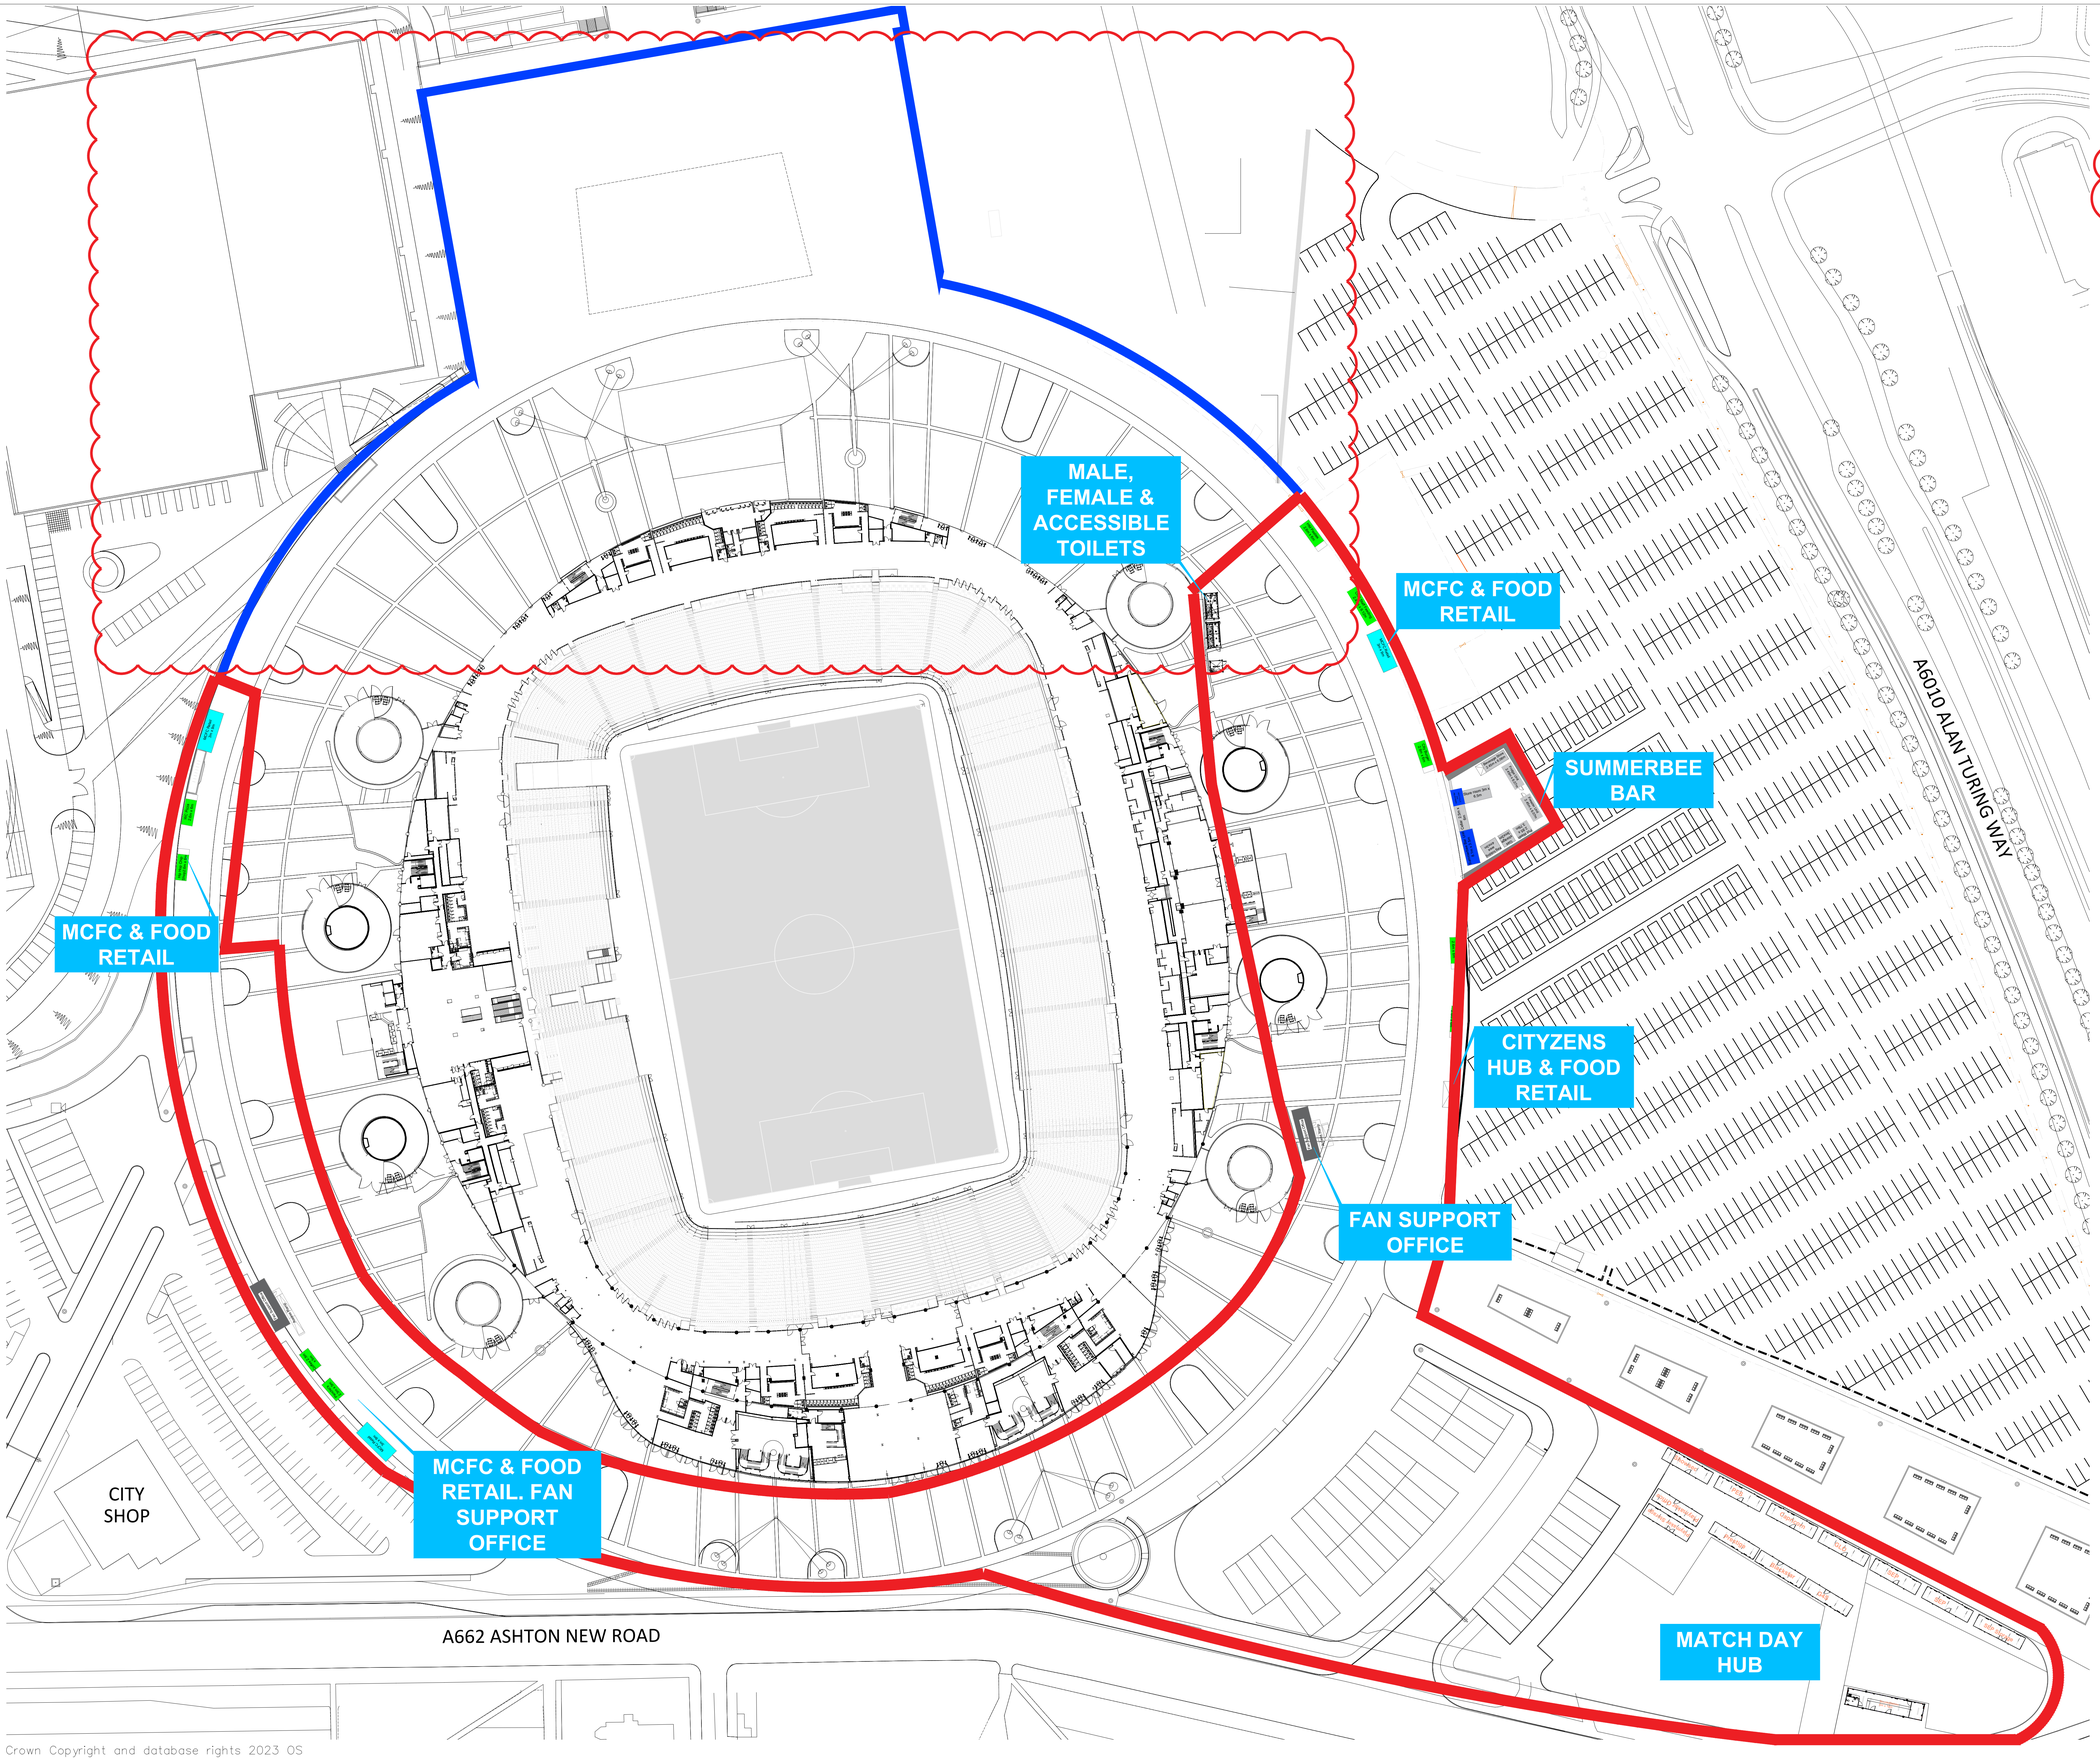


Crown Copyright and database rights 2023 OS

PROPOSED SITE PLAN
1:500

1 : 500 0 10 20 30 40 50 100mts

## BOUNDARY LINES

RELOCATION OF FACILITIES

SITE BOUNDARY

## RELOCATED FACILITIES

### SECTION A - MATCH DAY HUB

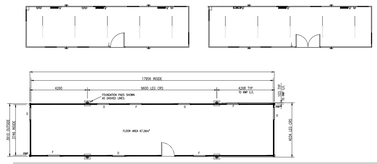

### SECTION B - SUMMERBEE BAR (FAN ZONE)

### SECTION C - STAFF FEEDING

OSB Staff Feeding
2.43m x 9.12m

### SECTION D - MCFC RETAIL (FAN ZONE)

MCFC Retail
3m x 9m

### SECTION E - FAN SUPPORT OFFICES (FAN ZONE)

### SECTION F - BRANDED FOOD (FAN ZONE)

HM Pasties
2.6m x 6.1m

### SECTION G - TOILETS

**FOR PLANNING**

Client Logo:

| Rev: | Details: | By: | Date: |
|---|---|---|---|
| A | Site boundary added following planning comments. | IS | 29/09/23 |

**Client:**
MCFC

**Project:**
NORTH STAND RELOCATIONS

**Drawing Title:**
PROPOSED SITE PLAN

| Project Number: | Drawing Number: | Revision: |
|---|---|---|
| | SI023035 - 102 | A |
| **Scale:** | **Drawn By:** | **Issue:** |
| 1:500 | IS | – |

SPACE—INVADER

Email: info@spaceinvaderdesign.co.uk
Web: www.spaceinvaderdesign.co.uk