

Legend/Notes

1. FOR MORE DETAILS REFER TO TELECOMS REPORT:
175726-STR-XX-XX-FOB-ETL-000001.
2. ALL EQUIPMENT MARKED AS RECOVERED TO BE MADE SAFE AND
REMOVED.
3. DRAWING TO BE READ IN CONJUNCTION WITH ALL OTHER RELEVANT
DOCUMENTS INCLUDING CIVILS, ARCHITECTURE DRAWINGS AND MEP
DRAWINGS.

LEGEND:

	CIS DISPLAY
	EXISTING ASSET
	RECOVERED ASSET
	AFFECTED ASSET

P01	05/09/23	Issued for IDC	ZJ	AM	
P02	11/10/23	First Issue	SA	AM	TT
B01	11/10/23	First Issue	SA	AM	TT
Rev	Date	Description of Revisions	Drawn	Chkd	Appr
Status					Suitability
Fit for Internal Review and Comment					S3



Authorized		Signed	Date
------------	--	--------	------

STORY

Location		
Not Location Specific		
Type	Sub-type	
Role	Sub-Role	
Zone	Sub Role	
Phasing		Project Stage
		PAGE 2 ES5

Project	North West and Central
---------	------------------------


Contract No.
175726

Contract Title
Manchester Oxford Road Congestion Relief

MANCHESTER OXFORD
ROAD STATION
EXISTING TELECOMS
GENERAL ARRANGEMENT

Designed		Signed	Date 11/10/23
Drawn	S.Aliq	Signed	Date 11/10/23
Checked	A.Mitra	Signed	Date 11/10/23
Approved	T.To	Signed	Date 11/10/23
Scale(s) 1:100		ELR & Mileage 0 to 0	

Alternative Reference	Sheet of
Drawing Number 175726-STR-XX-XXXX-DRG-ETL-100001	Revision B01

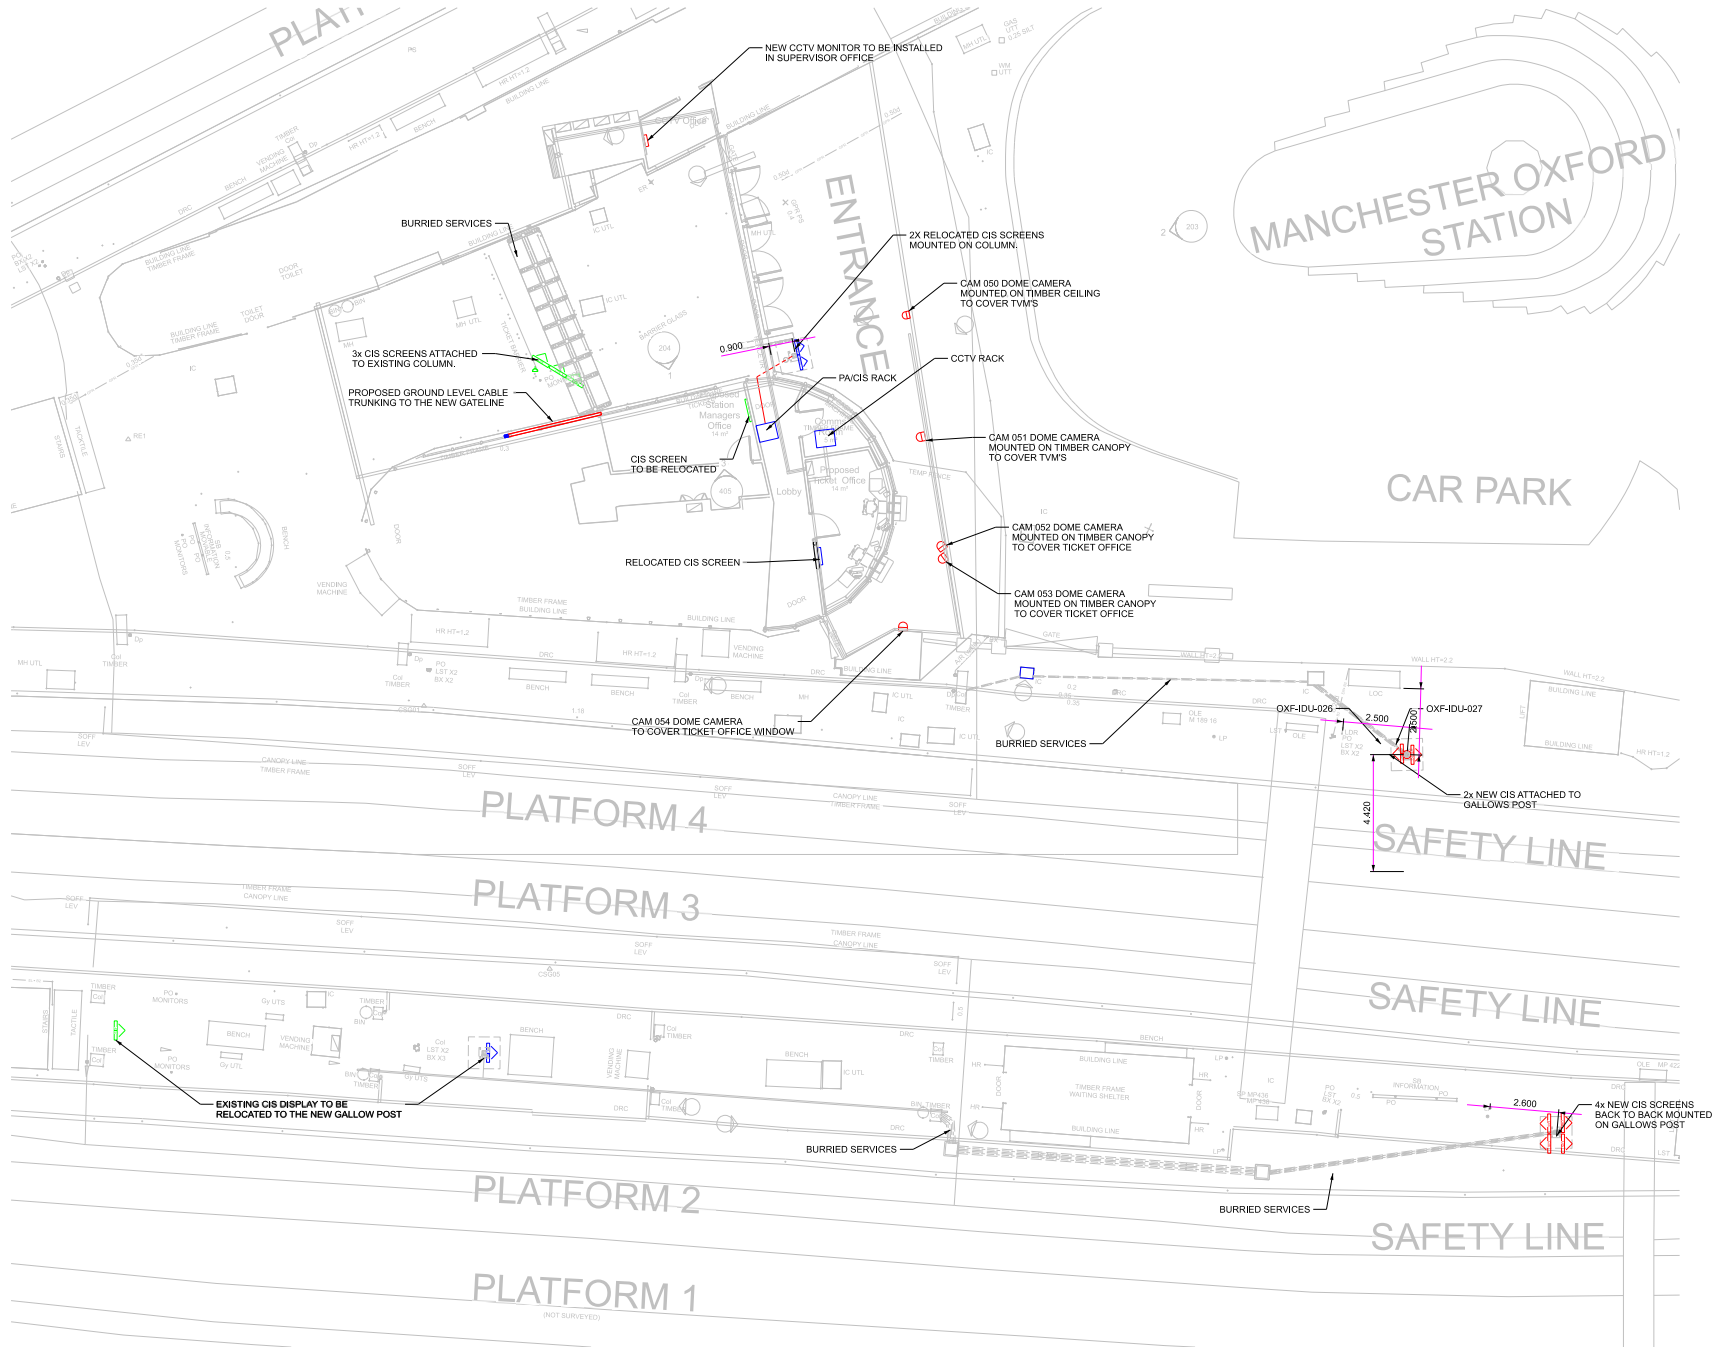

Legend/Notes

1. FOR MORE DETAILS REFER TO TELECOMS REPORT: 175726-STR-XX-XX-FOB-ETL-000001.
2. ALL EQUIPMENT MARKED AS RECOVERED TO BE MADE SAFE AND REMOVED.
3. DRAWING TO BE READ IN CONJUNCTION WITH ALL OTHER RELEVANT DOCUMENTS INCLUDING CIVILS, ARCHITECTURE DRAWINGS AND MEP DRAWINGS.

LEGEND:	
	DOME CAMERA
	CIS DISPLAY
	NEW / PROPOSED ASSET
	MODIFIED ASSET
	RECOVERED ASSET

P01	05/09/23	Issued for IDC		ZJ	AM	
P02	11/10/23	First Issue		SA	AM	TT
B01	11/10/23	First Issue		SA	AM	TT
Rev	Date	Description of Revisions	Drawn	Chkd	Appr	
Status						Submittal
Fit for Internal Review & Comment						S3

Status	Fit for Internal Review & Comment	Satisfactory
--------	-----------------------------------	--------------



Authorised		Signed	Date
Contractor(s)			

STORY

Location	
Not Location Specific	
Type	Sub-type

Type	Drawing	Sub-type	General Arrangement Drawing
Role	Telecoms	Sub-Role	Sub Role

telecoms	Sub Role
Zone	
Phasing	Project Stage

Phasing	Project Stage PACE 2 ES5	
Project		

Project	North West and Central
---------	------------------------

Contract No.	175726
--------------	--------

Contract Title

Manchester Oxford Road Congestion Re

Drawing Title
MANCHESTER OXFORD

ROAD STATION
PROPOSED TELECOMSPROPOSED TELECOMS
GENERAL ARRANGEMENT








Designed		Signed	Date 11/10/23
Drawn	C. Allen	Signed	Date

Drawn	S.Aliq	Signed	Date 11/10/23
Checked	A.Mitra	Signed	Date 11/10/23

Approved	T.To	Signed	Date
			11/10/23

Scale(s) 1:100	ELR & Mudge 0 to 0
Alternative Reference	Sheet

Alternative Reference	Sheet
	of
Drawing Number	Revision

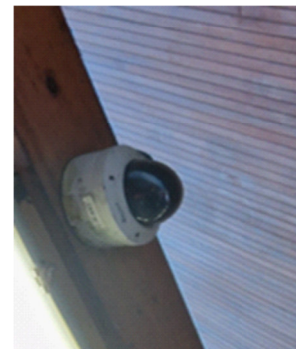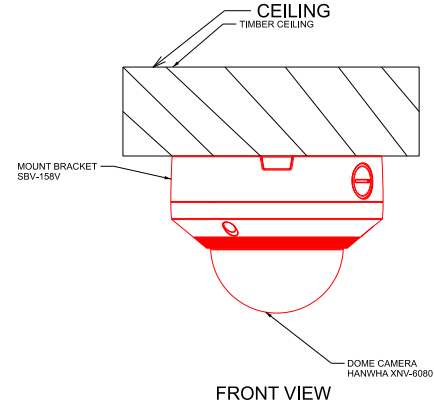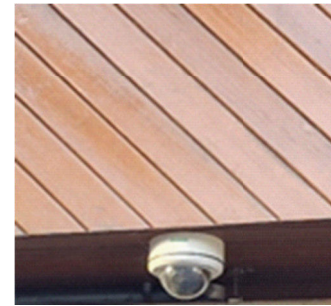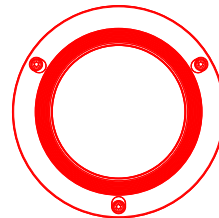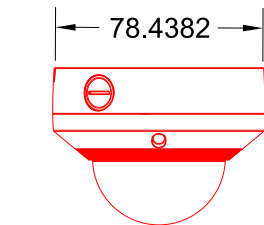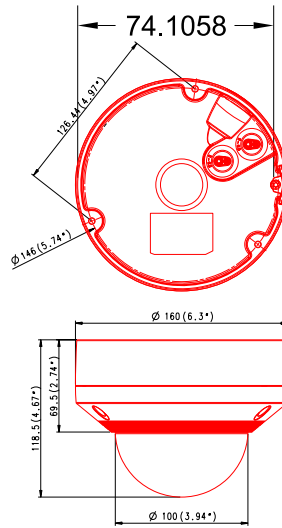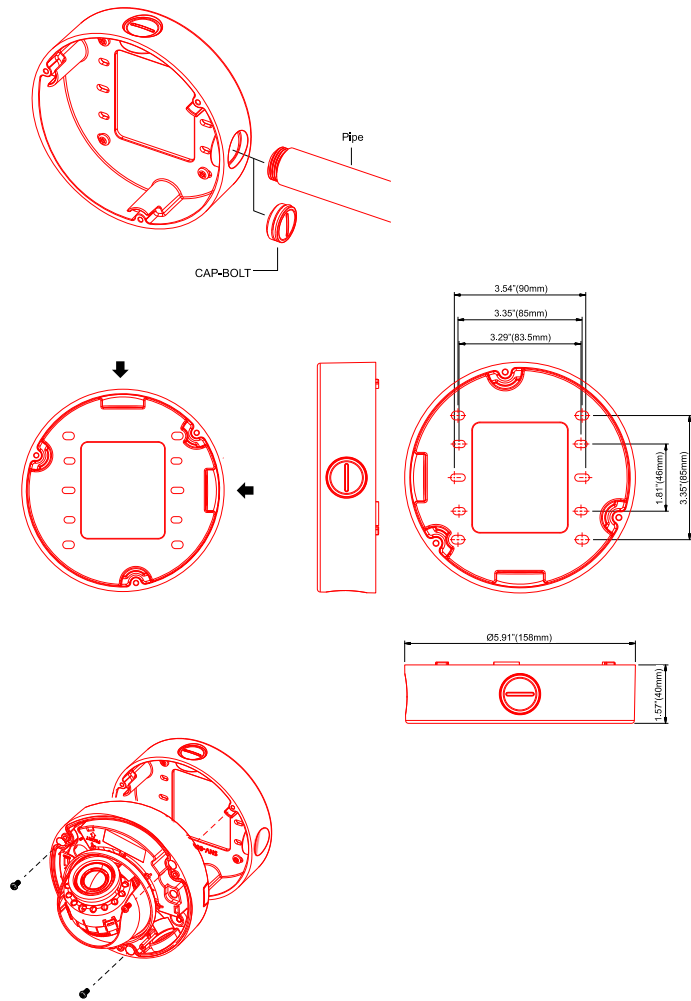

Legend/Notes

1. FOR MORE DETAILS REFER TO TELECOMS REPORT: 175726-STR-XX-XXX-FOB-ETL-000001.

2. ALL EQUIPMENT MARKED AS RECOVERED TO BE MADE SAFE AND REMOVED.

3. DRAWING TO BE READ IN CONJUNCTION WITH ALL OTHER RELEVANT DOCUMENTS INCLUDING CIVILS, ARCHITECTURE DRAWINGS AND MEP DRAWINGS.

LEGEND:

NEW / PROPOSED ASSET

R01	11/10/22	First Issue		SA	AM
B01	11/10/22	First Issue		SA	AM
Rev	Date	Description of Revisions	Drawn	Chkd	Apvr
Status					Submittal
Fit for Internal Review & Comment					S3

NetworkRail

Authorized

Signed

Date

Contractor(s)

STORY

Location

Not Location Specific

Type

Drawing

Sub-type

Arrangement Drawing

Role

Telecoms

Sub-Role

Site Note

Zone

Phasing

Project Stage

PACE 2 ESS

Project

North West and Central

Contract No.

175726

Contract Title

Manchester Oxford Road Congestion Relief

Drawing Title

MANCHESTER OXFORD ROAD STATION PROPOSED VSS MOUNTING DETAILS

Designed

Signed

Electronically Signed

Date

11/10/23

Drawn

S.Aliq

Signed

Date

11/10/23

Checked

A.Mitra

Signed

Date

11/10/23

Approved

T.To

Signed

Date

11/10/23

Scale(s)

ELR & M&E

0

to

0

Alternative Reference

Sheet

of

Drawing Number

175726-STR-XX-XXX-DRG-ETL-100007

Revision

B01

Sheet Size A1 594 x 841