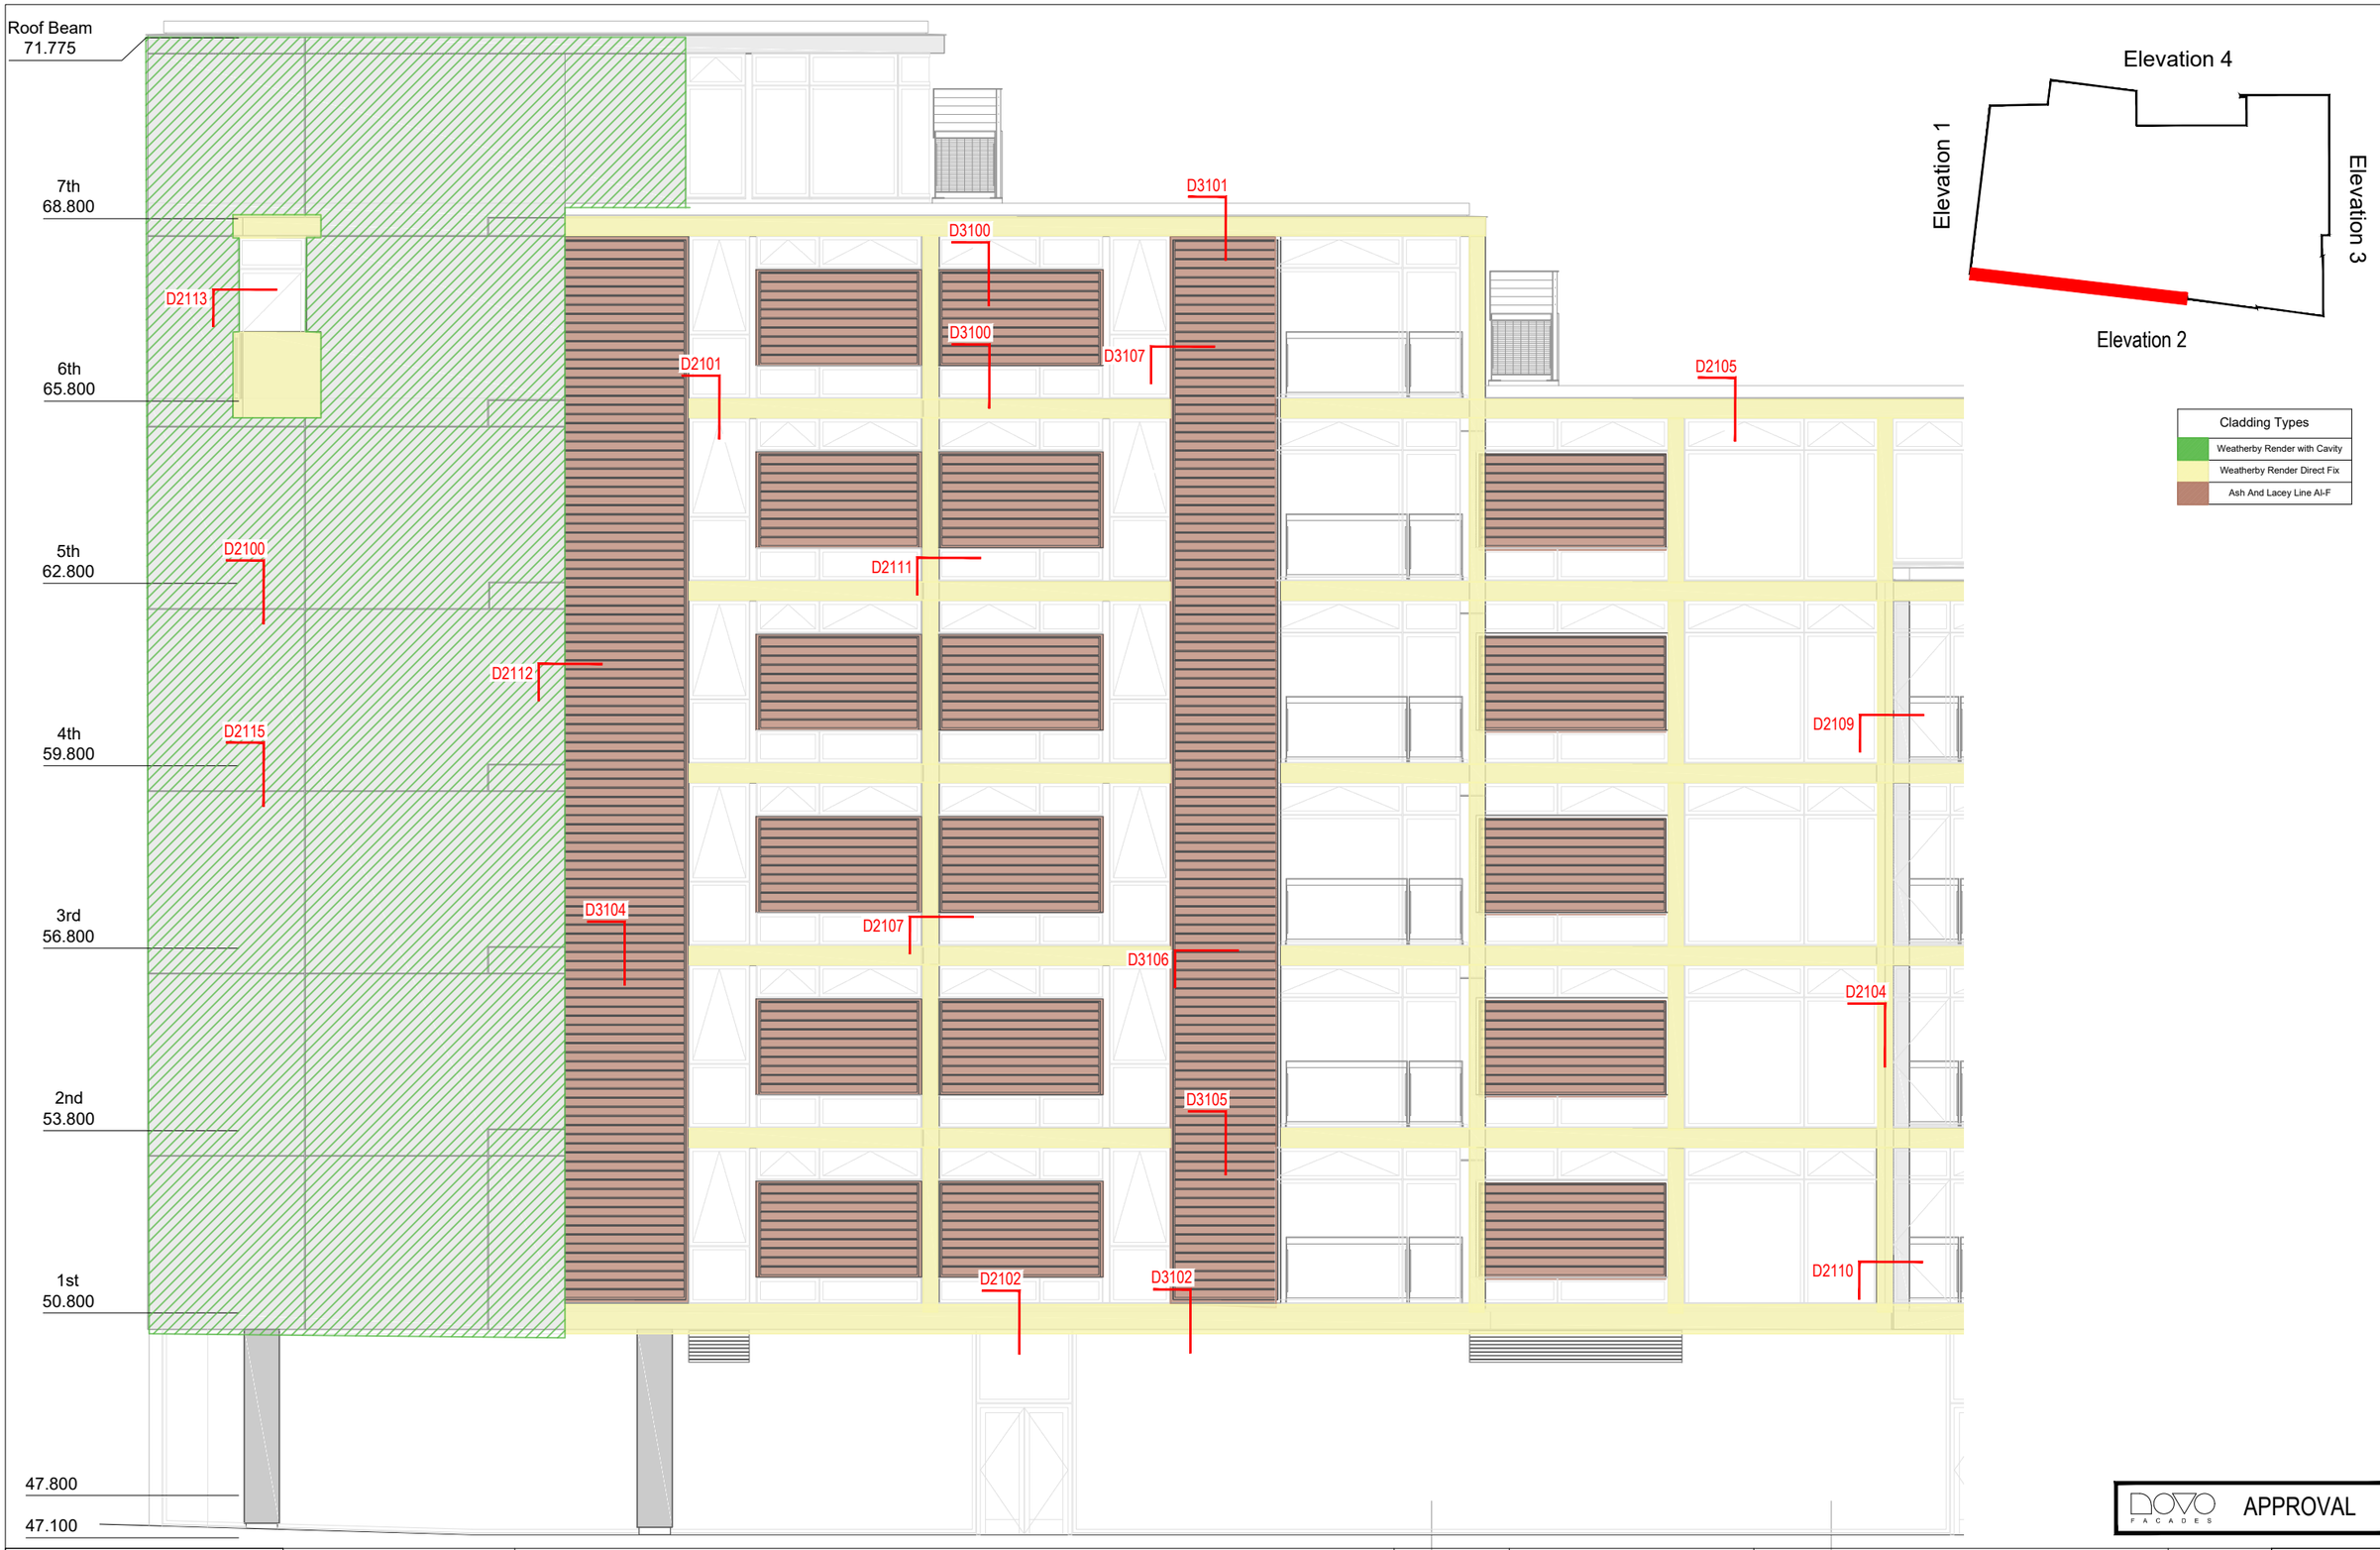

APPROVAL

Novo Facades LTD 74 Broadway Peterborough PE11SU Tel 01733 639020 www.novofacades.co.uk		**Project Title**	Design House	**Drawing Title**		**Scale**	1:100@A3
	Elevation 2 part 1 EL1001	**Location**	M4 1HS	Elevation 2- sheet 1		**Drawn by** NS **Date** 30.05.2023	
						Checked by MM **Date**	
Architects Returned Drawing Status ☐ STATUS A ☐ STATUS B ☐ STATUS C		GENERAL NOTES: DIMENSIONS ARE FOR INSTALLATION PURPOSES ONLY. SITE DIMENSIONS MAY VARY. ANY DIMENSIONS ARE TO BE CONFIRMED ON SITE.		**Drawing No**	NV369-DRG-SUB-EL1001	**Rev** P1	Sheet 01 of 01