


- GENERAL NOTES:
- ALL STEELWORK TO BE COATED IN INTUMESCENT PAINT TO ACHIEVE 1hr FIRE RESISTANCE.
 - SUITABLE WALL/CEILING MOUNTED LIGHTING TO BE AGREED BETWEEN CLIENT & MAIN CONTRACTOR. WEIGHT OF FIXINGS SUBJECT TO BRITISH GYPSUM ADVICE IF TO BE SUSPENDED TO CEILING MOUNTED CONDUIT WITHIN NEW CORRIDOR
 - FIRE ALARM INSTALLATION TO BE IN ACCORDANCE WITH BS 5839
 - EMERGENCY LIGHTING TO BE IN ACCORDANCE WITH BS 5266
 - ESCAPE ROUTE SIGNAGE TO BE TO BS ISO 3864-1 AND BS 5499-4
 - RETAINED ELECTRICAL SERVICE BOARDS WITHIN ESCAPE CORRIDOR TO BE BOXED IN WITH FIRE RESISTANT FRAMING TO 1hr FIRE RESISTANCE
 - CONTRACTOR TO REVIEW LEVEL OF EXISTING FLOOR AT LINE OF SHUTTERS TO ENSURE CONTINUOUS LEVEL FINISH TO MAINTAIN FIRE BARRIER.
 - FIRELINE BOARD SUBJECT TO REVIEW PRIOR TO CONSTRUCTION ISSUE

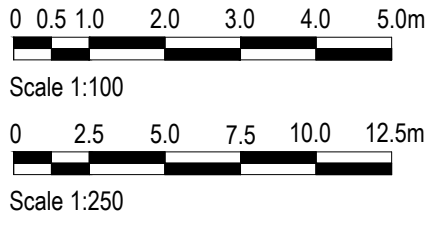

NOTES






DO NOT SCALE FROM THIS DRAWING.
ALL DIMENSIONS TO BE CHECKED ON SITE.
(DRAWINGS MAYBE SCALED FOR LOCAL AUTHORITY & PLANNING PURPOSE ONLY)
COPYRIGHT PROTECTED.

FOR PLANNING DO NOT USE FOR CONSTRUCTION

CONSULTANT REFERENCES IN DRAWING:

STRUCTURAL - REF/REVISION

GENERAL NOTES:

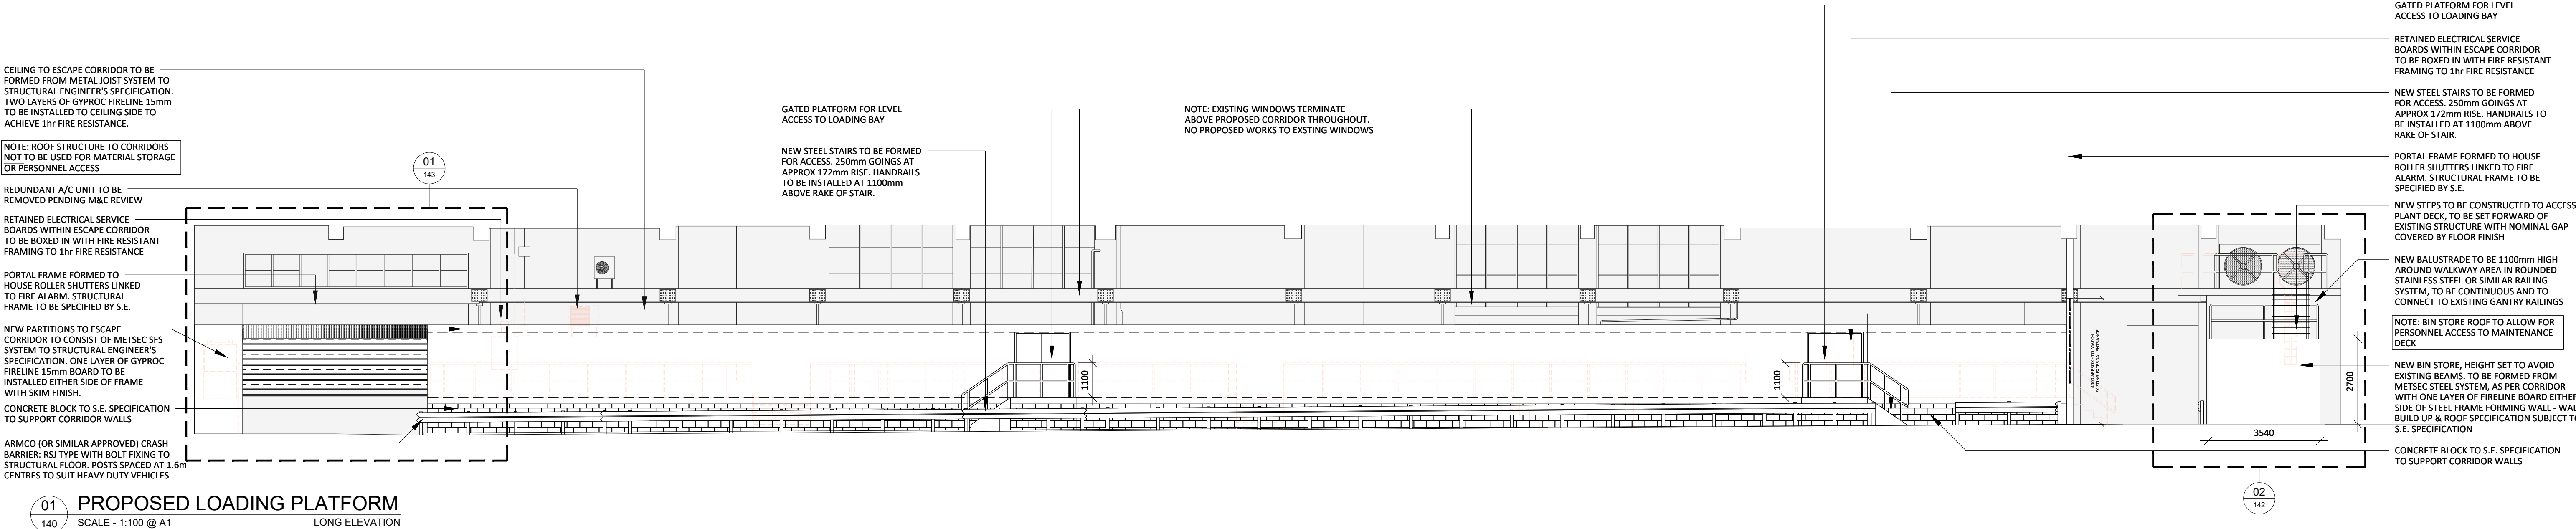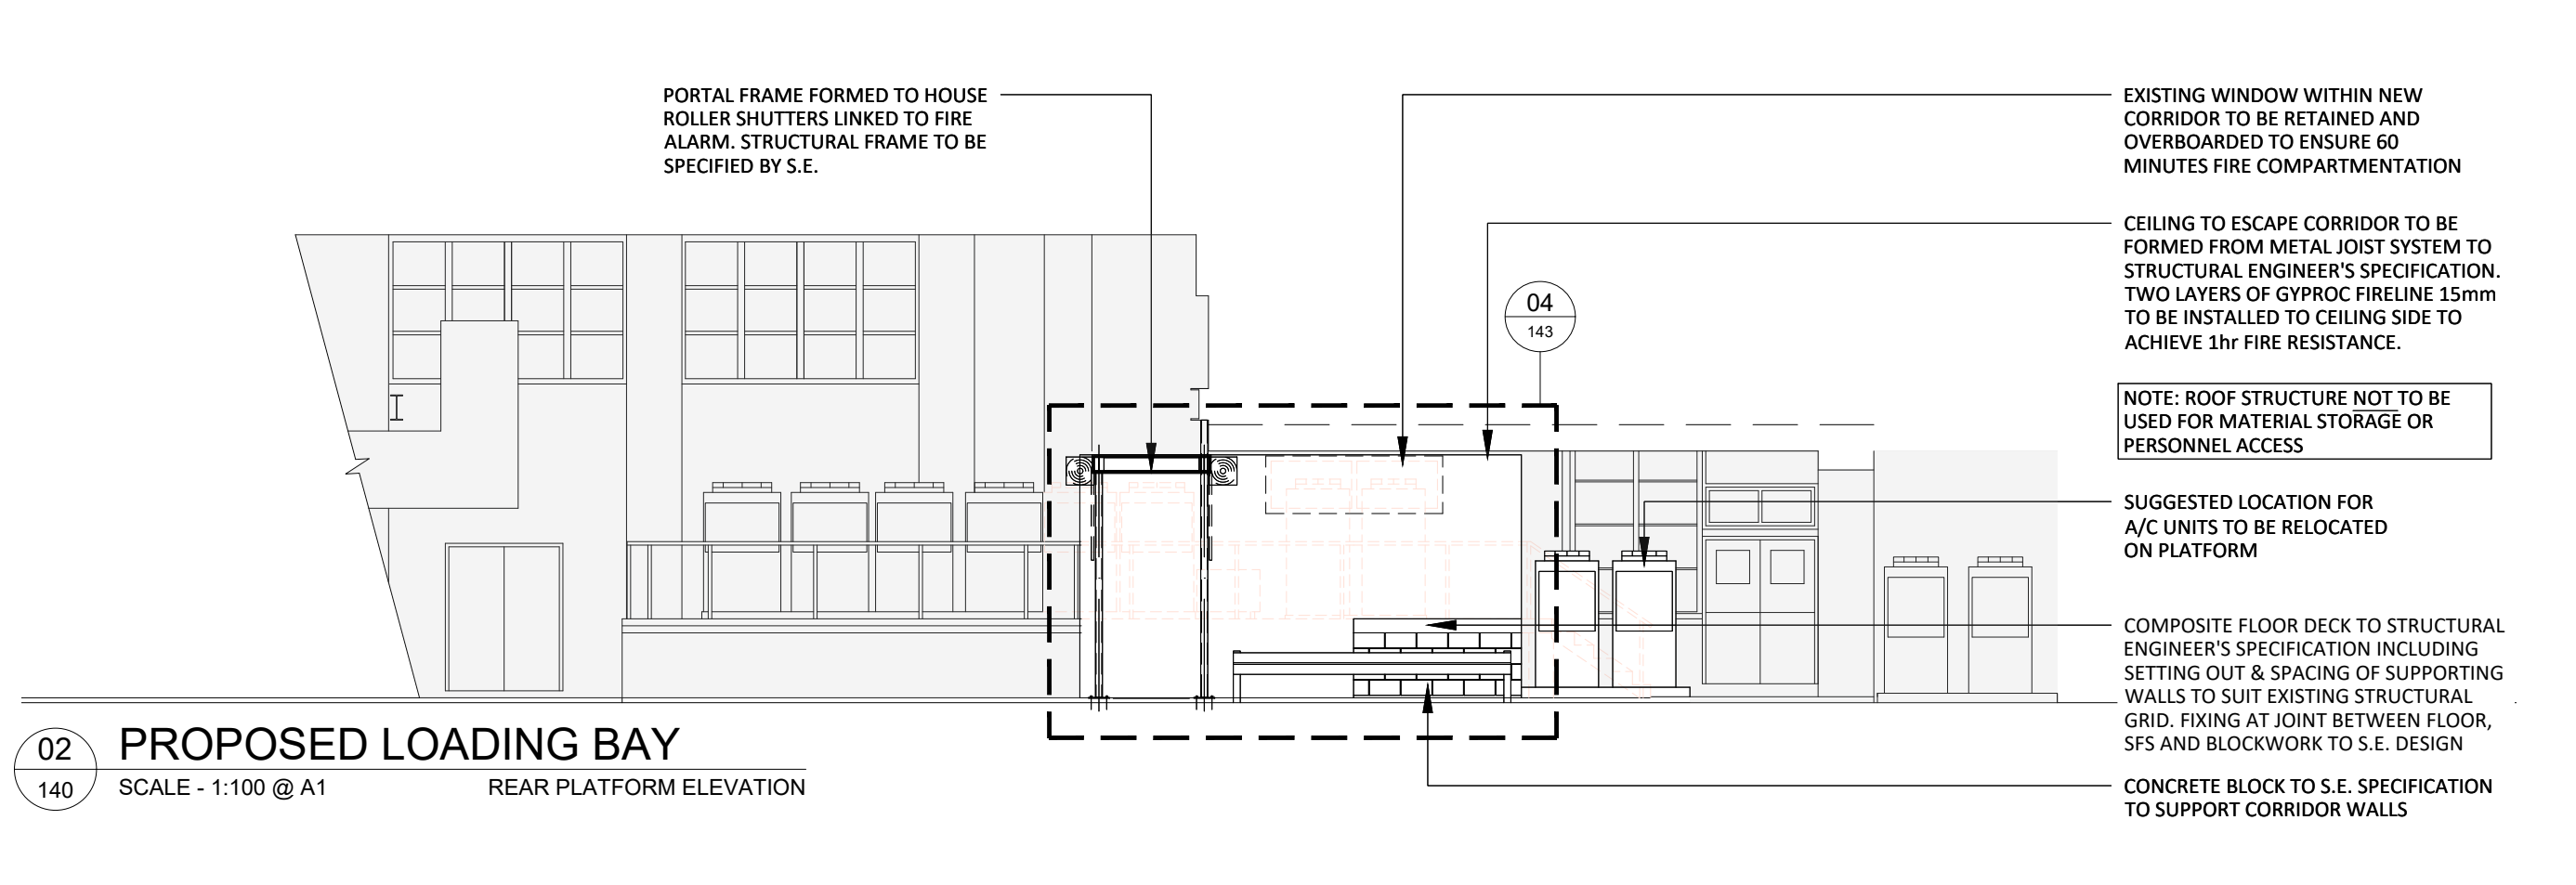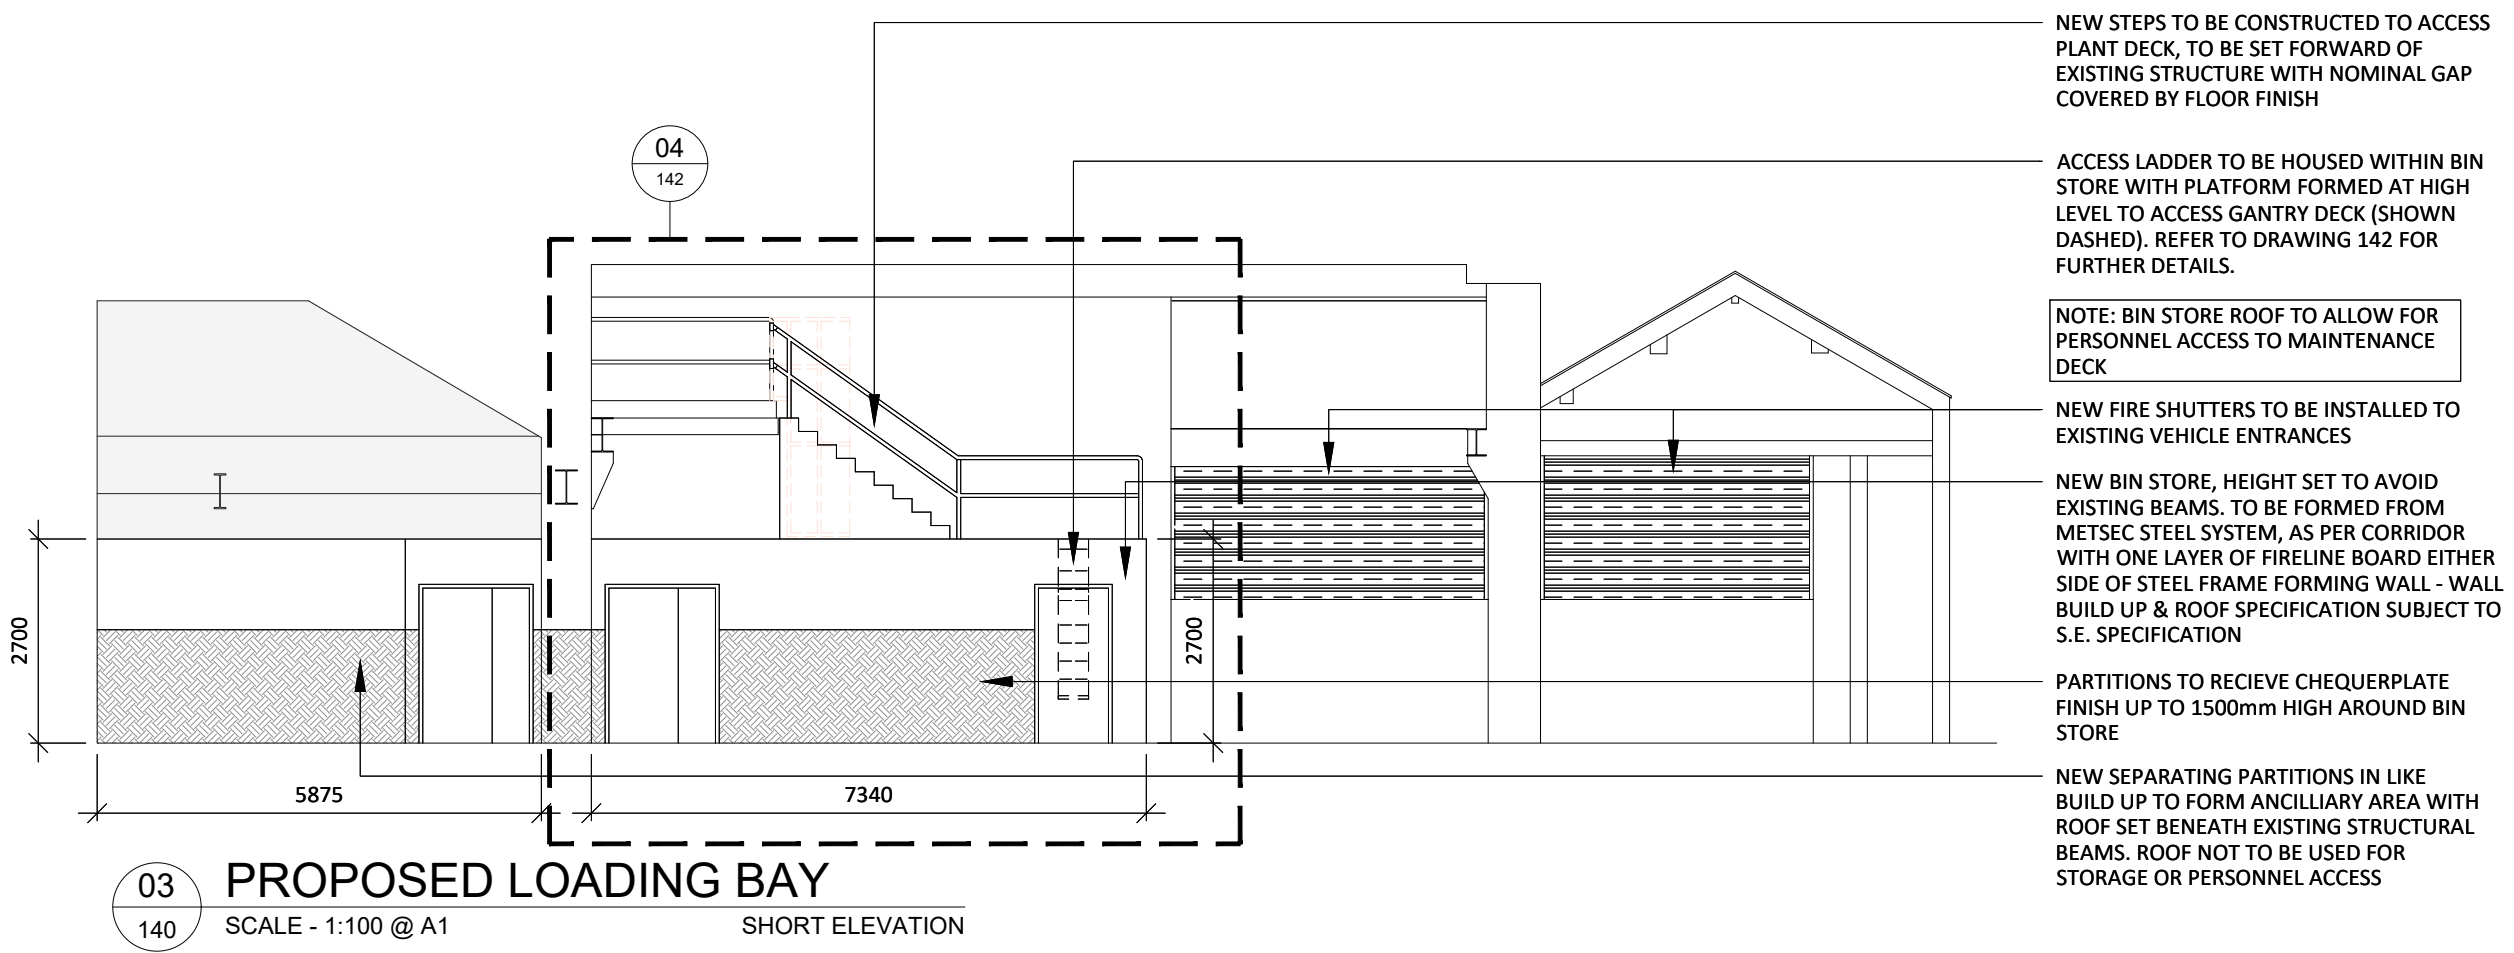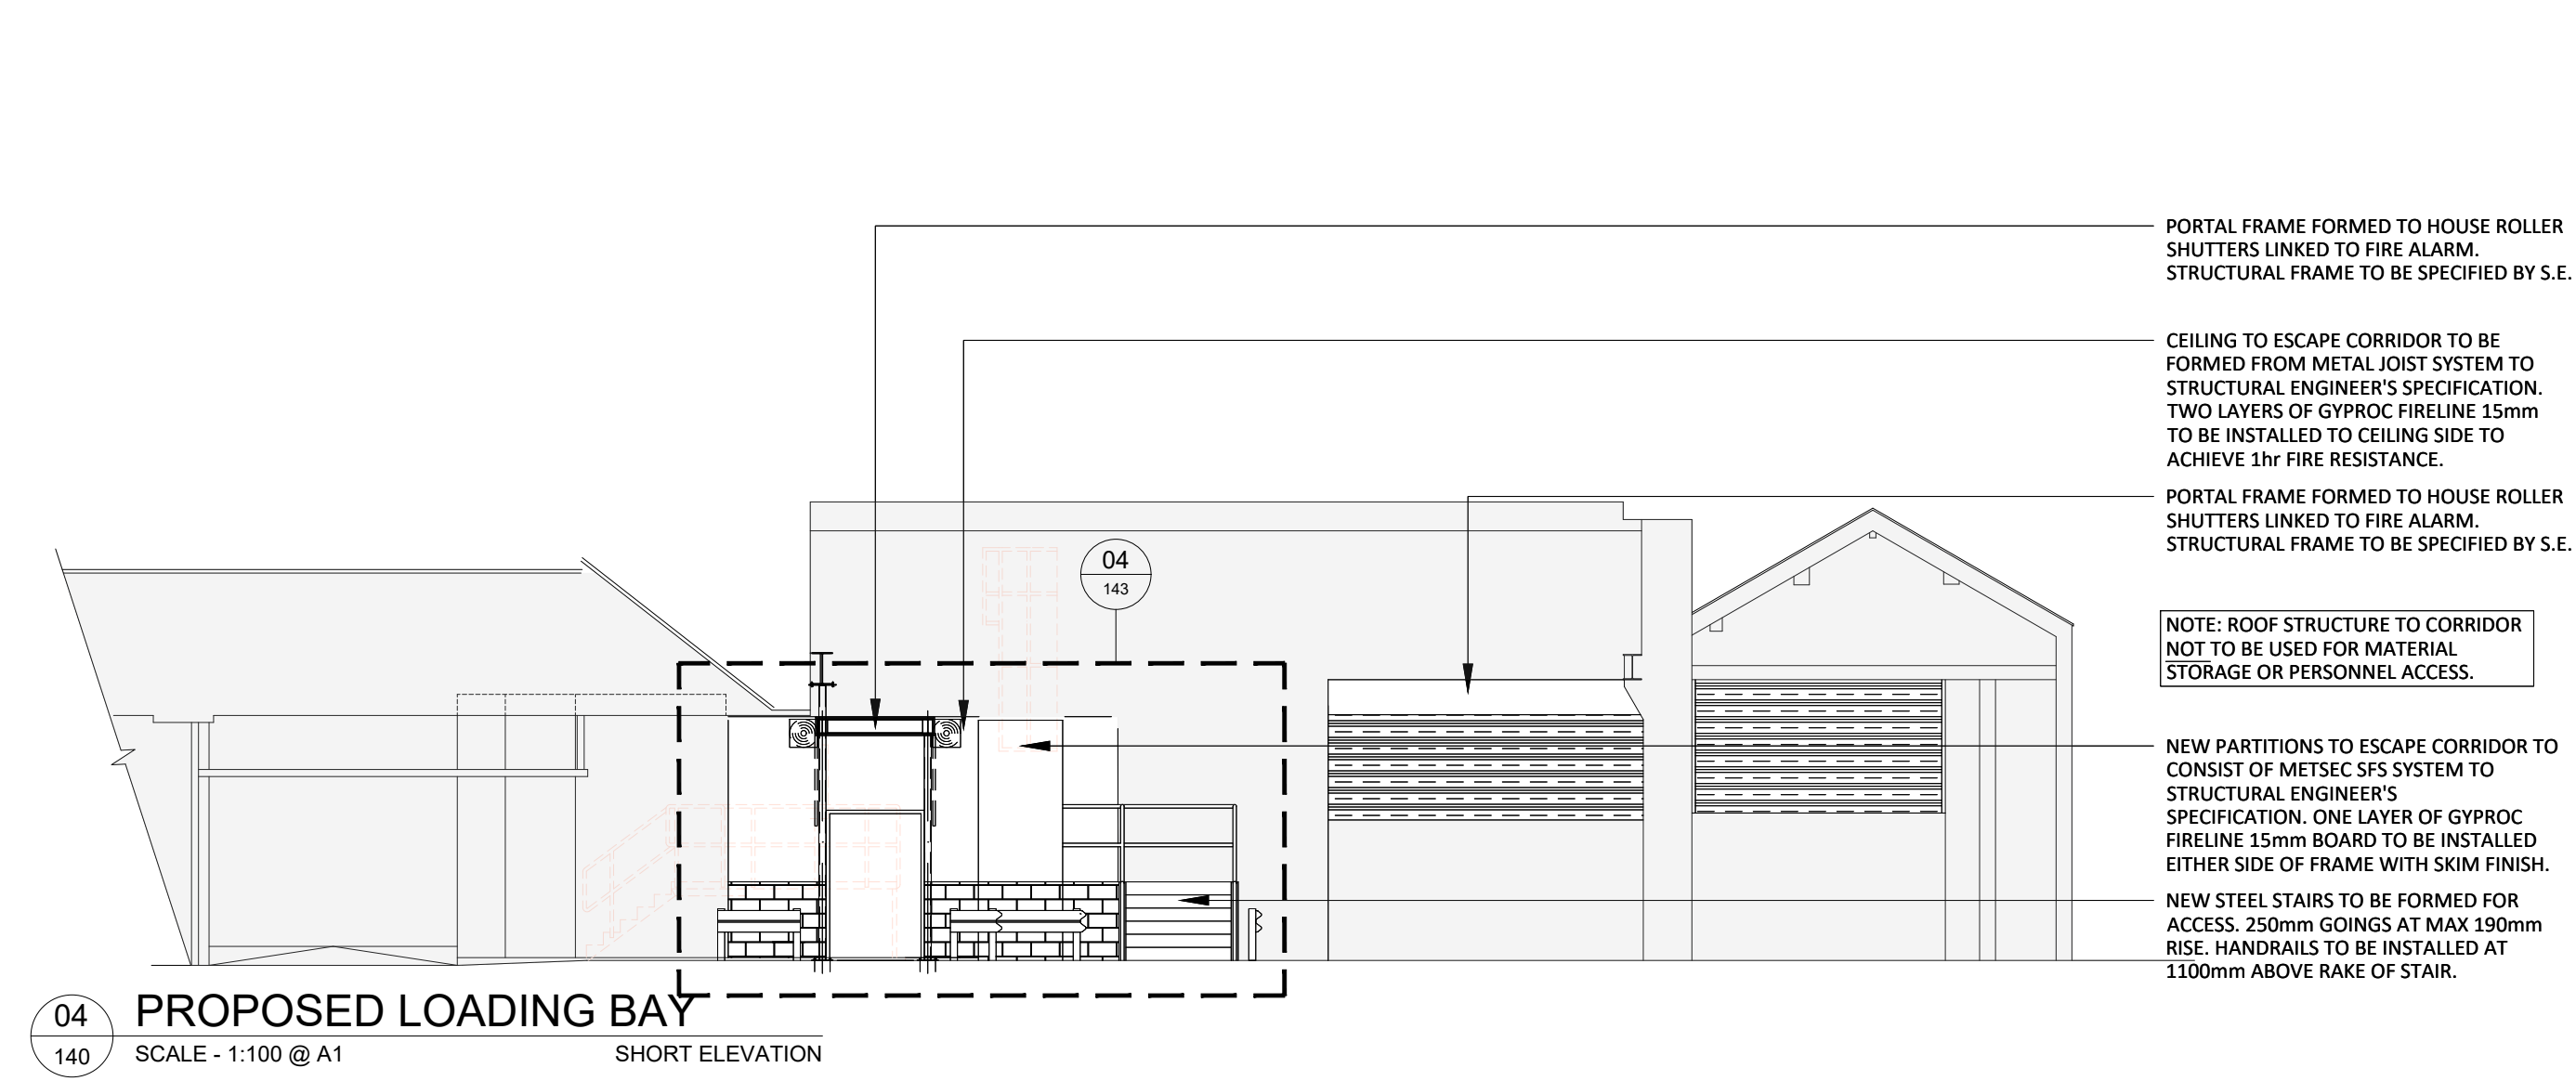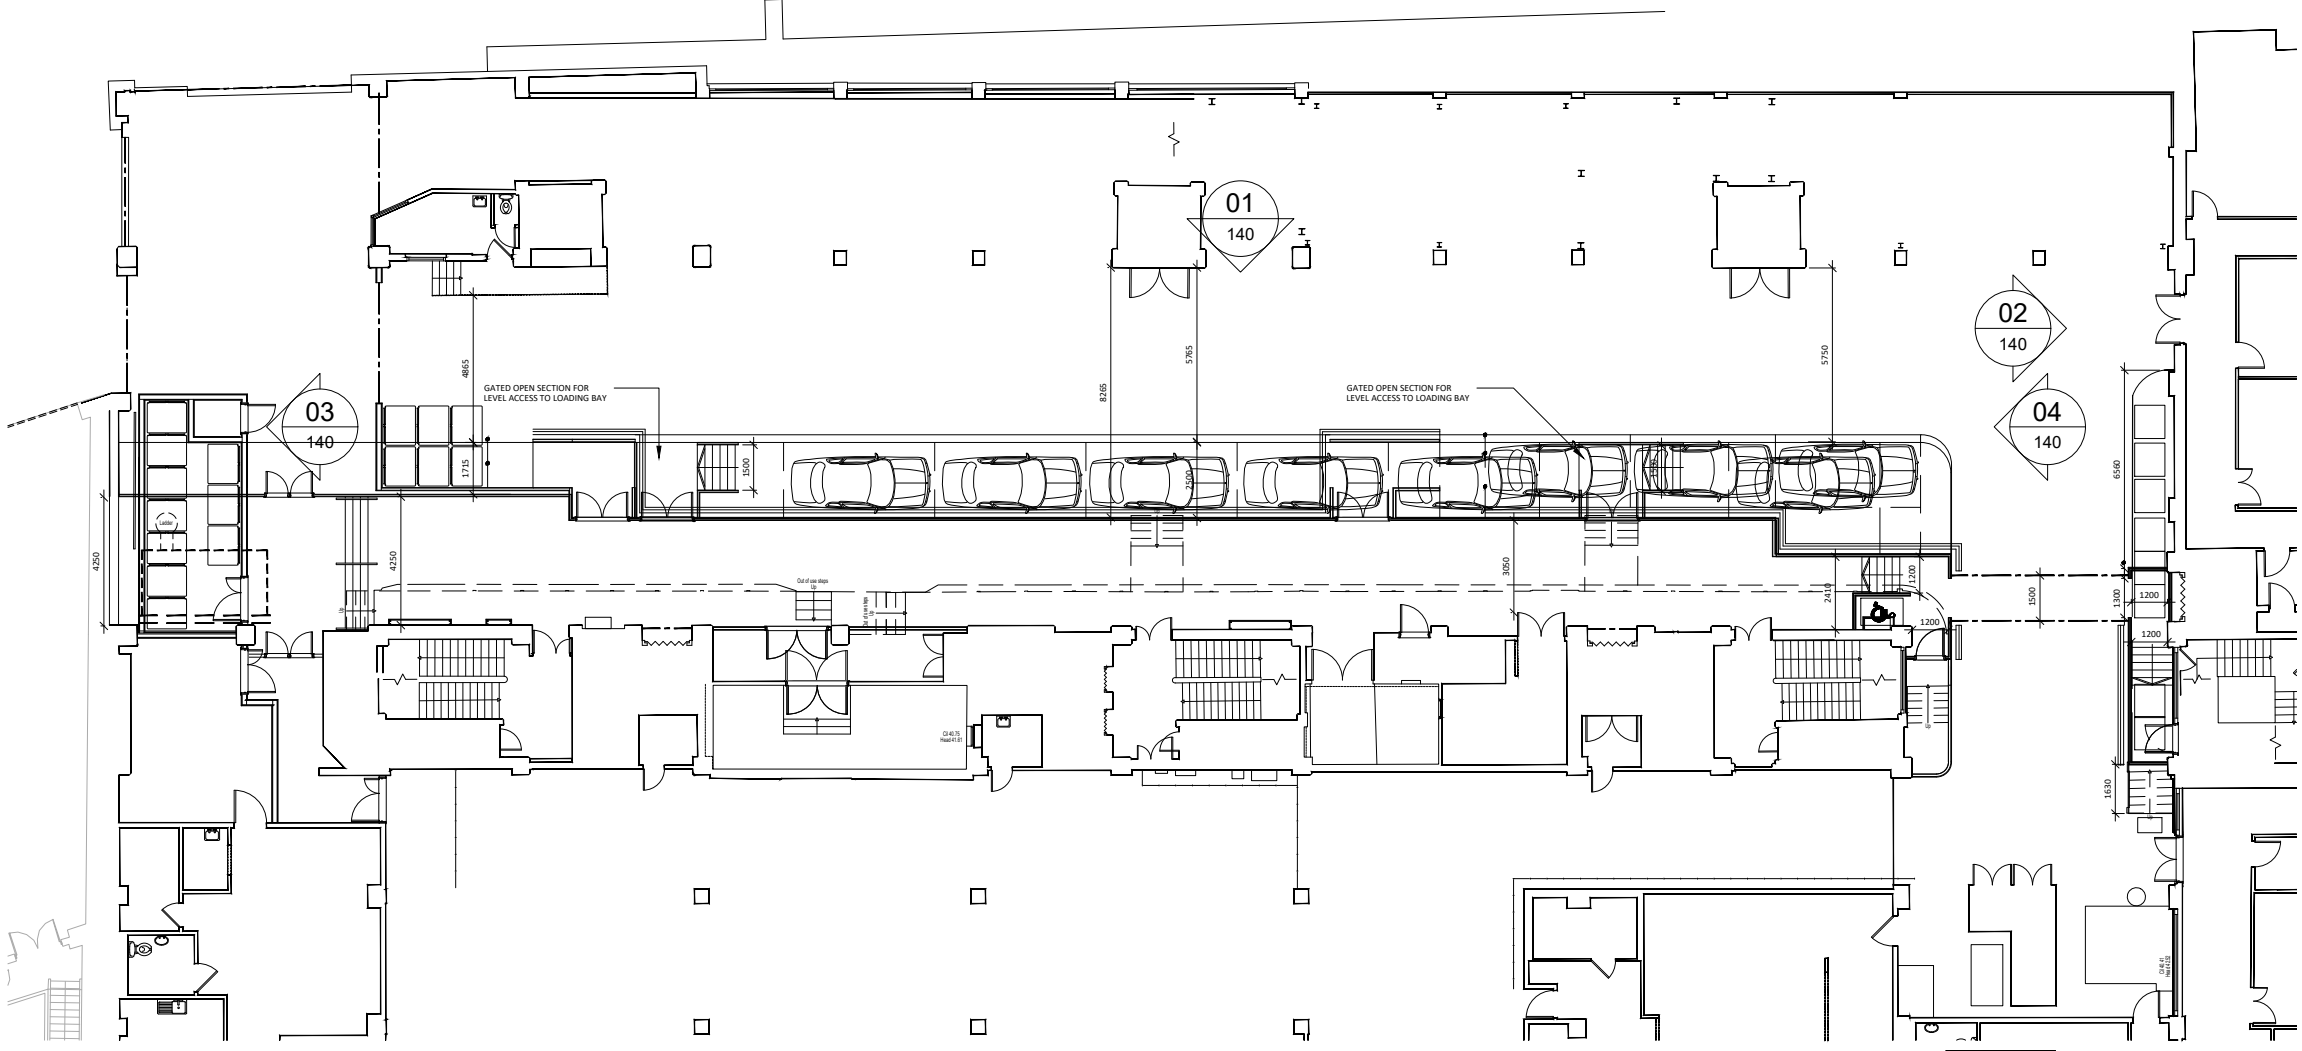

3.03	05/12/23	REVISED FOR PLANNING Revised following LPA comments	SO	ARB
3.04	15/06/23	UPDATED FOLLOWING REVISED STRUCTURAL DESIGN	SO	ARB
3.03	25/05/23	REVISED FOLLOWING STRUCTURAL DESIGN	SO	ARB
3.02	04/10/22	REVISED FOLLOWING BUILDING INSPECTOR COMMENTS	SO	ARB
3.01	21/09/22	REVISED TO ALTERNATIVE ESCAPE OPTION	SO	ARB
3.00	28/07/22	ISSUED FOR INFORMATION	SO	ARB
REV	DATE	DESCRIPTION	DRAWN	CHECKED

A x I

ADDRESS : 41 SOUTH KING STREET, MANCHESTER, M2 6DE
TELEPHONE : +44 (0)161 879 7357
EMAIL : www.axi.studio
COMPANY No : 11847325

CLIENT

bruntwood

PROJECT

ST JAMES' BUILDING
61-95 OXFORD ROAD,
MANCHESTER M1 6EG

DRAWING REFERENCE

LOADING BAY INTERNAL ELEVATIONS
AS PROPOSED

JOB REFERENCE	DRAWING SCALE	DATE	DRAWN	CHECKED
20 - 097	varies@A1	28.05.22	SO	ARB
DRAWING REFERENCE	STAGE	REV		
AXI - 140	3	05		