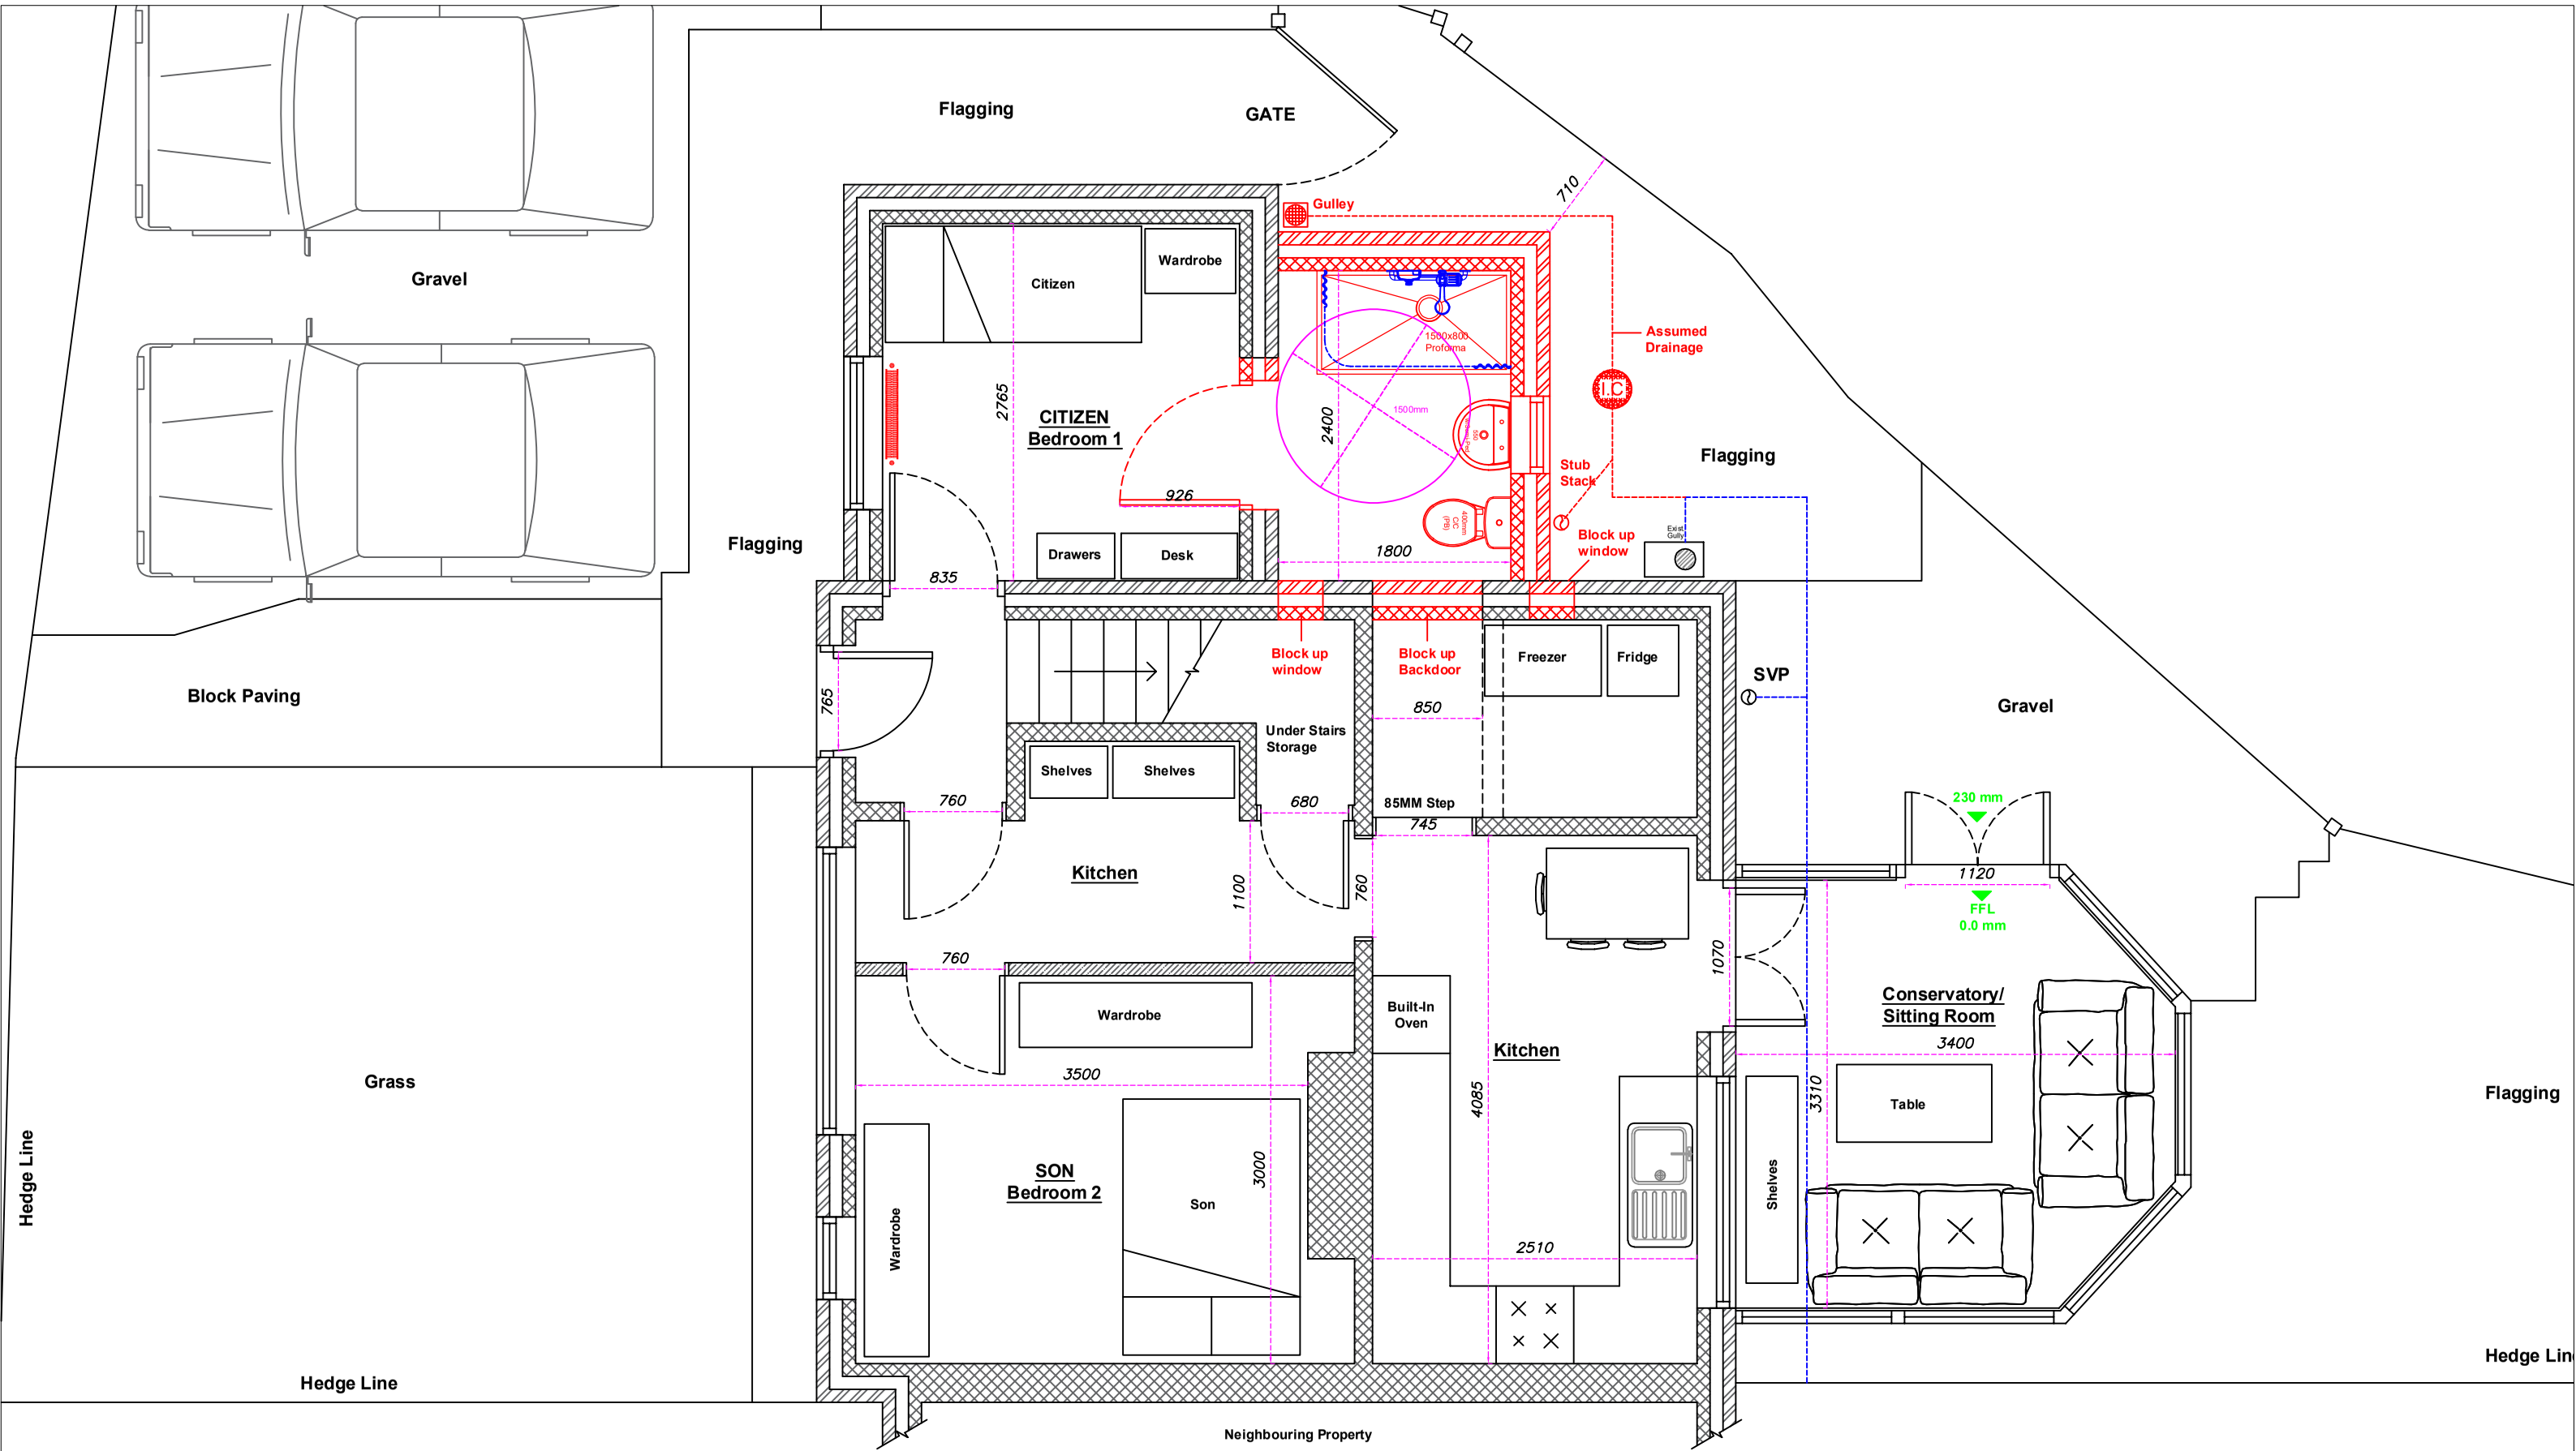


Proposed GF Plan

Manchester Equipment & Adaptations Partnership

Chris Colbourne - Technical Officer
Manchester Equipment & Adaptation Partnership
Childrens & Families Directorate
Phillips Park Road
Manchester
M11 3FU
Office No : 0161 277 1704
Mobile No : 07814 082 379

Applicant Details -

Miss Gabites
13 Hough end Avenue
Manchester
M21 7SF

Dwg Title :
Proposed GF Plan

Revision :

No.	Date	Sign
1	17/10/2023	CC

Date: **19/04/2023**

Scale: **1:50**

Paper Size: **A3**

Drawn By :
Chris Colbourne