
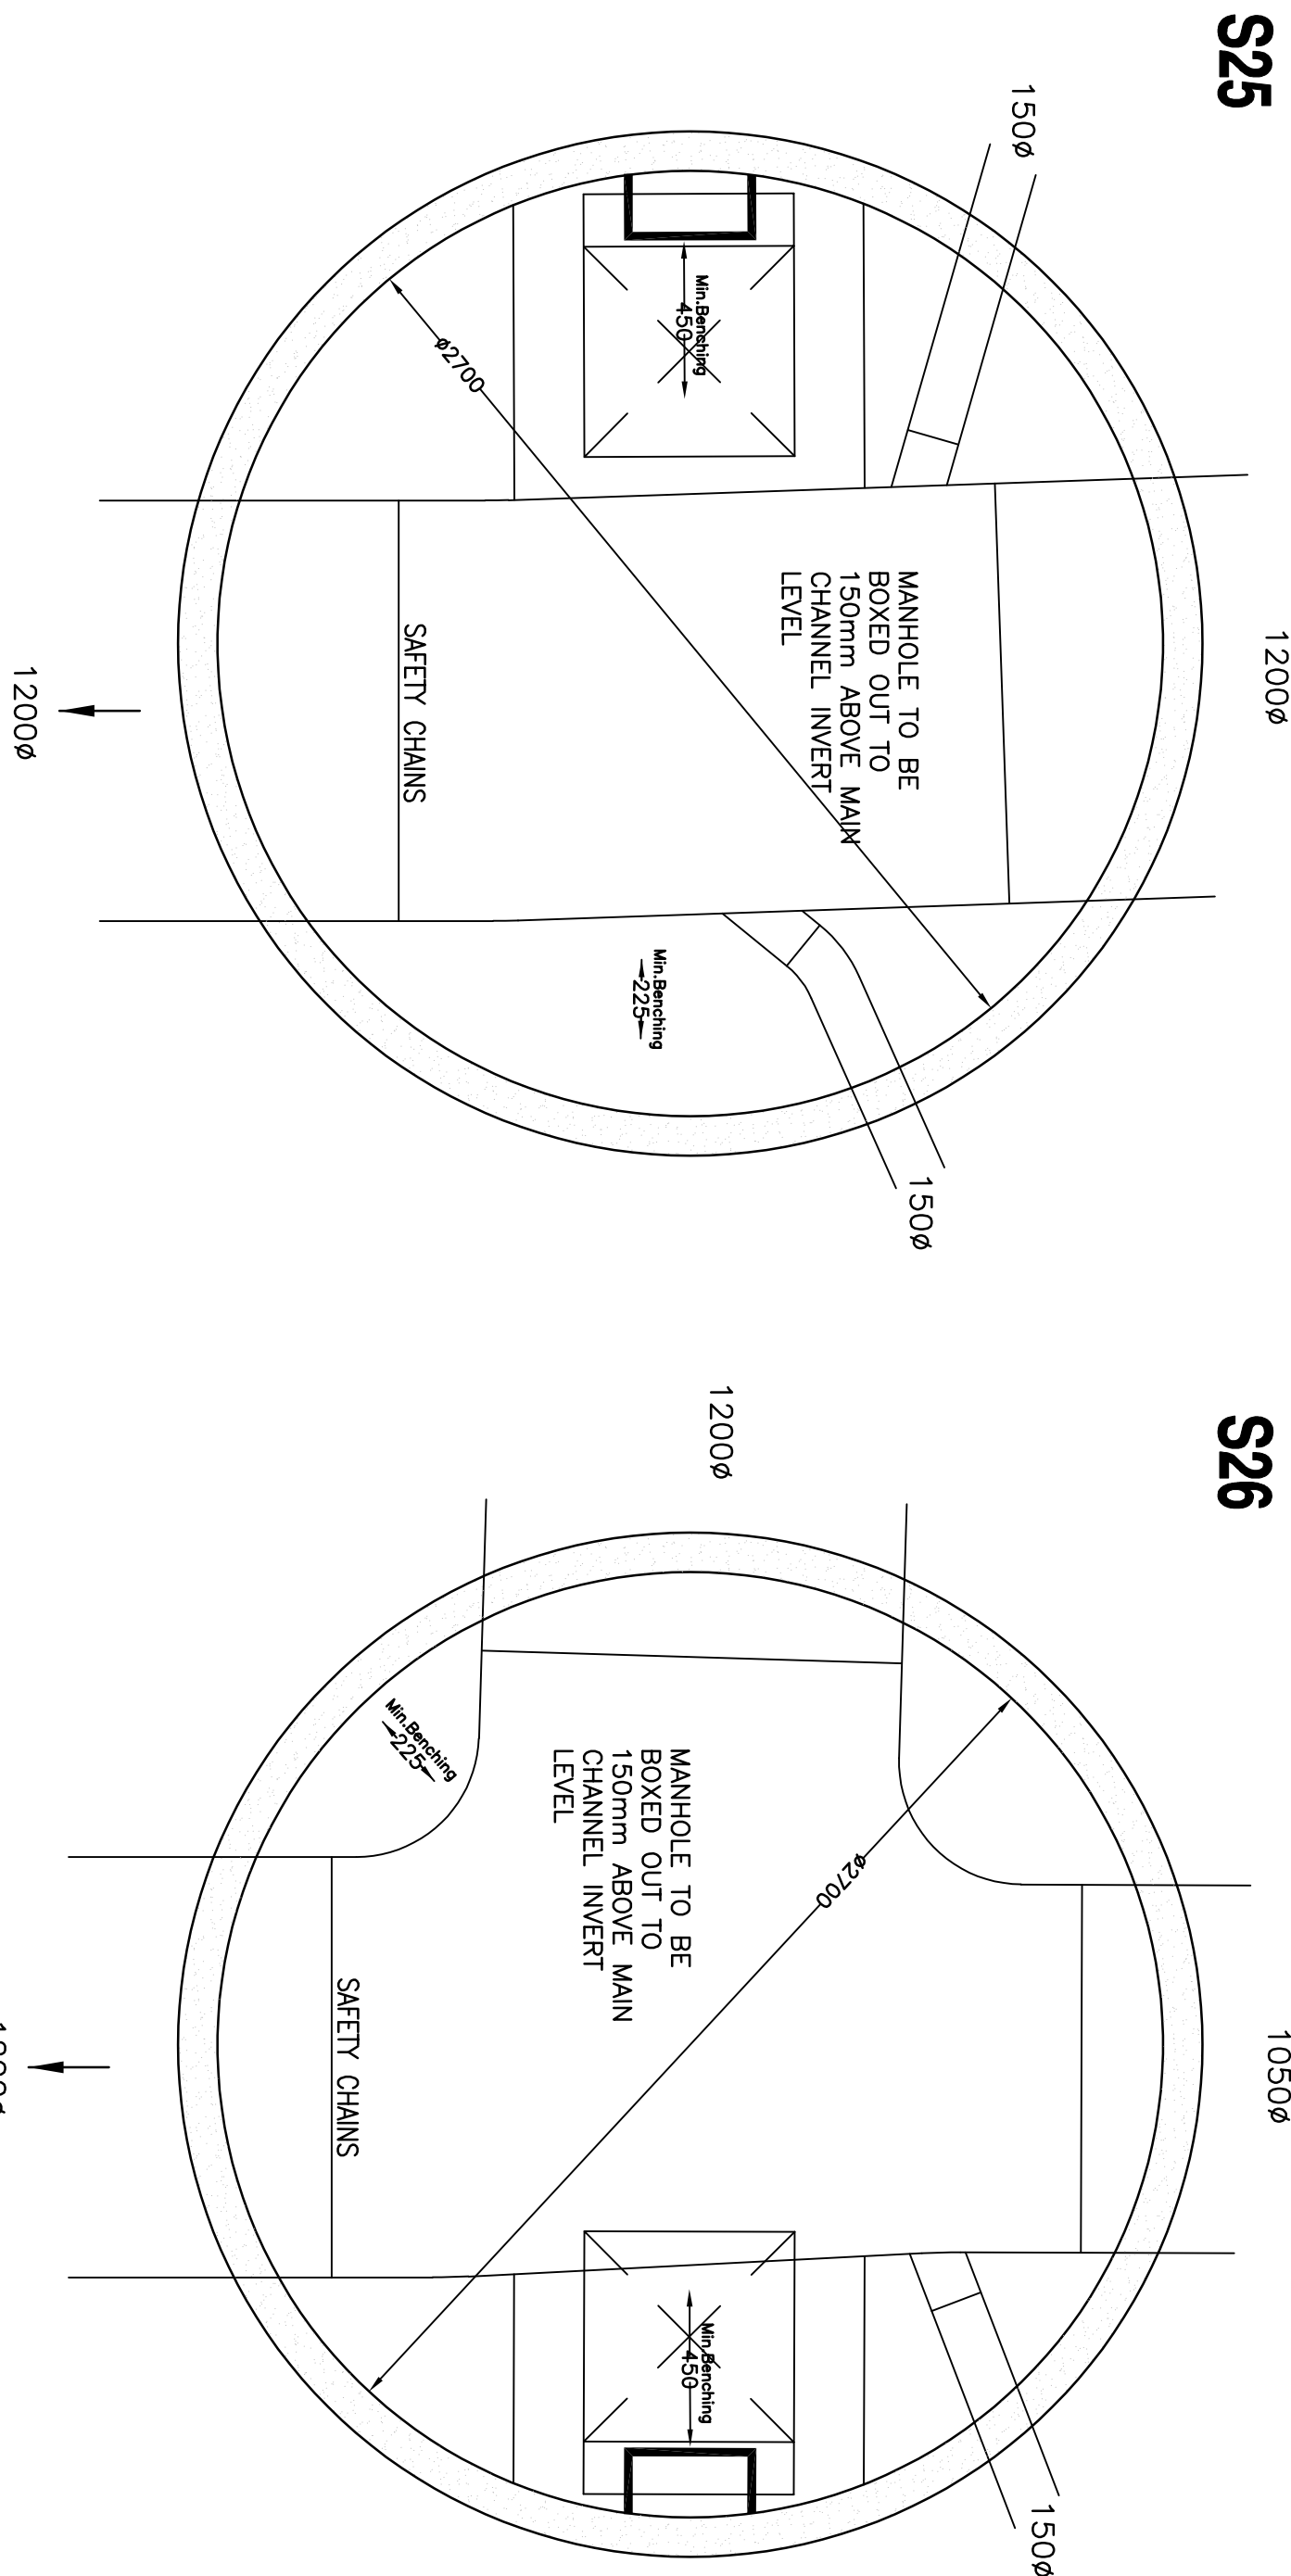
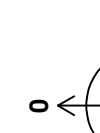


SW - NETWORK 3

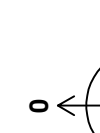

Manhole Number	Cover Level	Depth to Soffit	Connections	Pipe			Manhole Size	Types		Other Detail				
				Code	Inverts	Diams		Manhole	Cover	Depth & Size (mm)	Means of Access	Safety Chains	Handrails	Invert Access Steps
S25	46,110 1,728		1	2,000	43,182	1200	2700	SHALLOW ACCESS MH	D400	150 675 x 675 675 x 675 COVER SLAB OPENING	Double Steps	Yes	No	No
E= 386264.301 N= 397097.451			0	2,001	43,182	1200								
S26	46,302 1,994		1	1,003	43,258	1050	2700	SHALLOW ACCESS MH	D400	150 675 x 675	Double Steps	Yes	No	No
			2	2,001	43,108	1200								
E= 386266.996 N= 397068.190					1,004	43,108	1200							

PLEASE NOTE THAT THIS DRAWING IS ISSUED FOR INFORMATION/TENDER PURPOSES ONLY UNTIL TECHNICAL APPROVAL HAS BEEN GRANTED. ANY WORK UNDERTAKEN PRIOR TO TECHNICAL APPROVAL BEING GRANTED IS AT THE CLIENT'S RISK.

GENERAL

- [illegible]

C.D.M. REGULATIONS 2015

In line with the above regulations we are obliged to inform the Client of their responsibilities under section COM 15/1, and residual risks that may be encountered in the construction of these works.

All design work has been carried out with Health and Safety aspects given full consideration. Wherever possible risks have been identified from the design, however due to the very nature of this type of work it is not possible to remove all the risks from the design.

We would also respectfully remind the Client of his obligations to take all reasonable steps in ensuring that only competent Contractors who have a valid safety policy are employed. They should also provide satisfactory responses at tender stage as to the manner in which they will deal with the elements of risk involved in this type of work and in particular those highlighted by "CECA" below:-

1. Supplier / treatment for ALL excision work.
2. Procedures to edges of excisions to prevent bleeding.
3. Good practice is to have the following in place, prevent unauthorized access.
 - a. Undermining to adjacent road or structures.
 - b. Confined space operations.
 - c. Dealing with existing services.
4. Traffic management on existing highways.
5. Procedure to be followed in event of accident or emergency.
6. Method of sealing where contaminated ground is exposed.
7. Confirmation will be required that all operatives are adequately trained, copies of relevant training certificates to be supplied.
8. The above list is by no means exhaustive but it does highlight operations that present a risk to contractors and the general public.
9. For clarification on any item please contact REPA.

[illegible]

Drawing Stage		Drawing Status	
☐ Draft		☒ Comments	☐ Tender
☒ Issued		☐ Information	☐ Construction
☐		☒ Approval	☐ As Built

Client

**KELLEN HOMES
LIMITED**

Job title
**BENNETT STREET
MANCHESTER**

Drawing title

MANHOLE SCHEMATICS
DRG 8 - SW



OTECHNICAL ENVIRONMENTAL

Date	Scale	Drawn
29.11.22	1:20	RF

1	2	
---	---	---	---	---	---	---	---	---	----	----	-----	-----	