


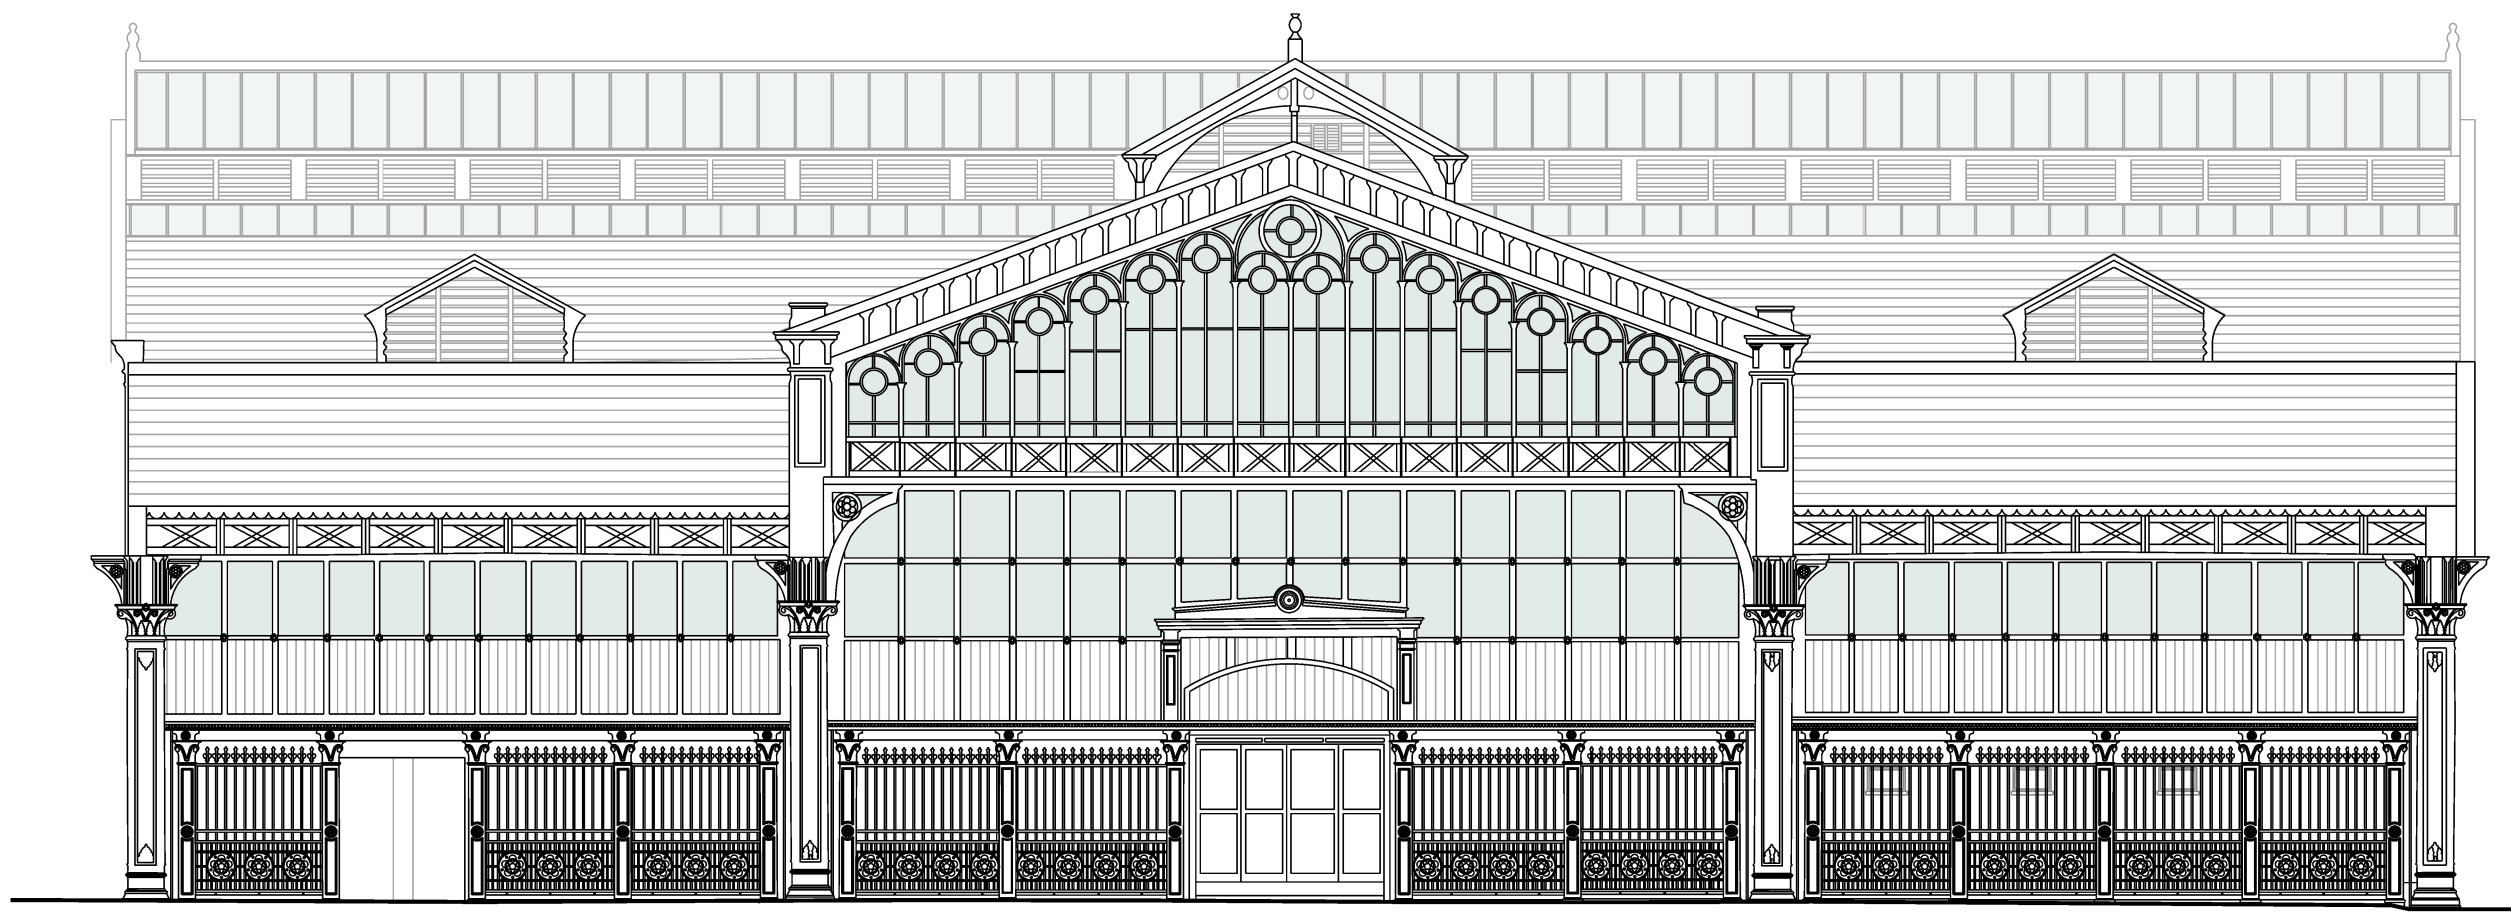

Existing Elevation - East Facing (Byrom Street)



Existing Elevation - West Facing (Lower Byrom Street)

