



— site boundary

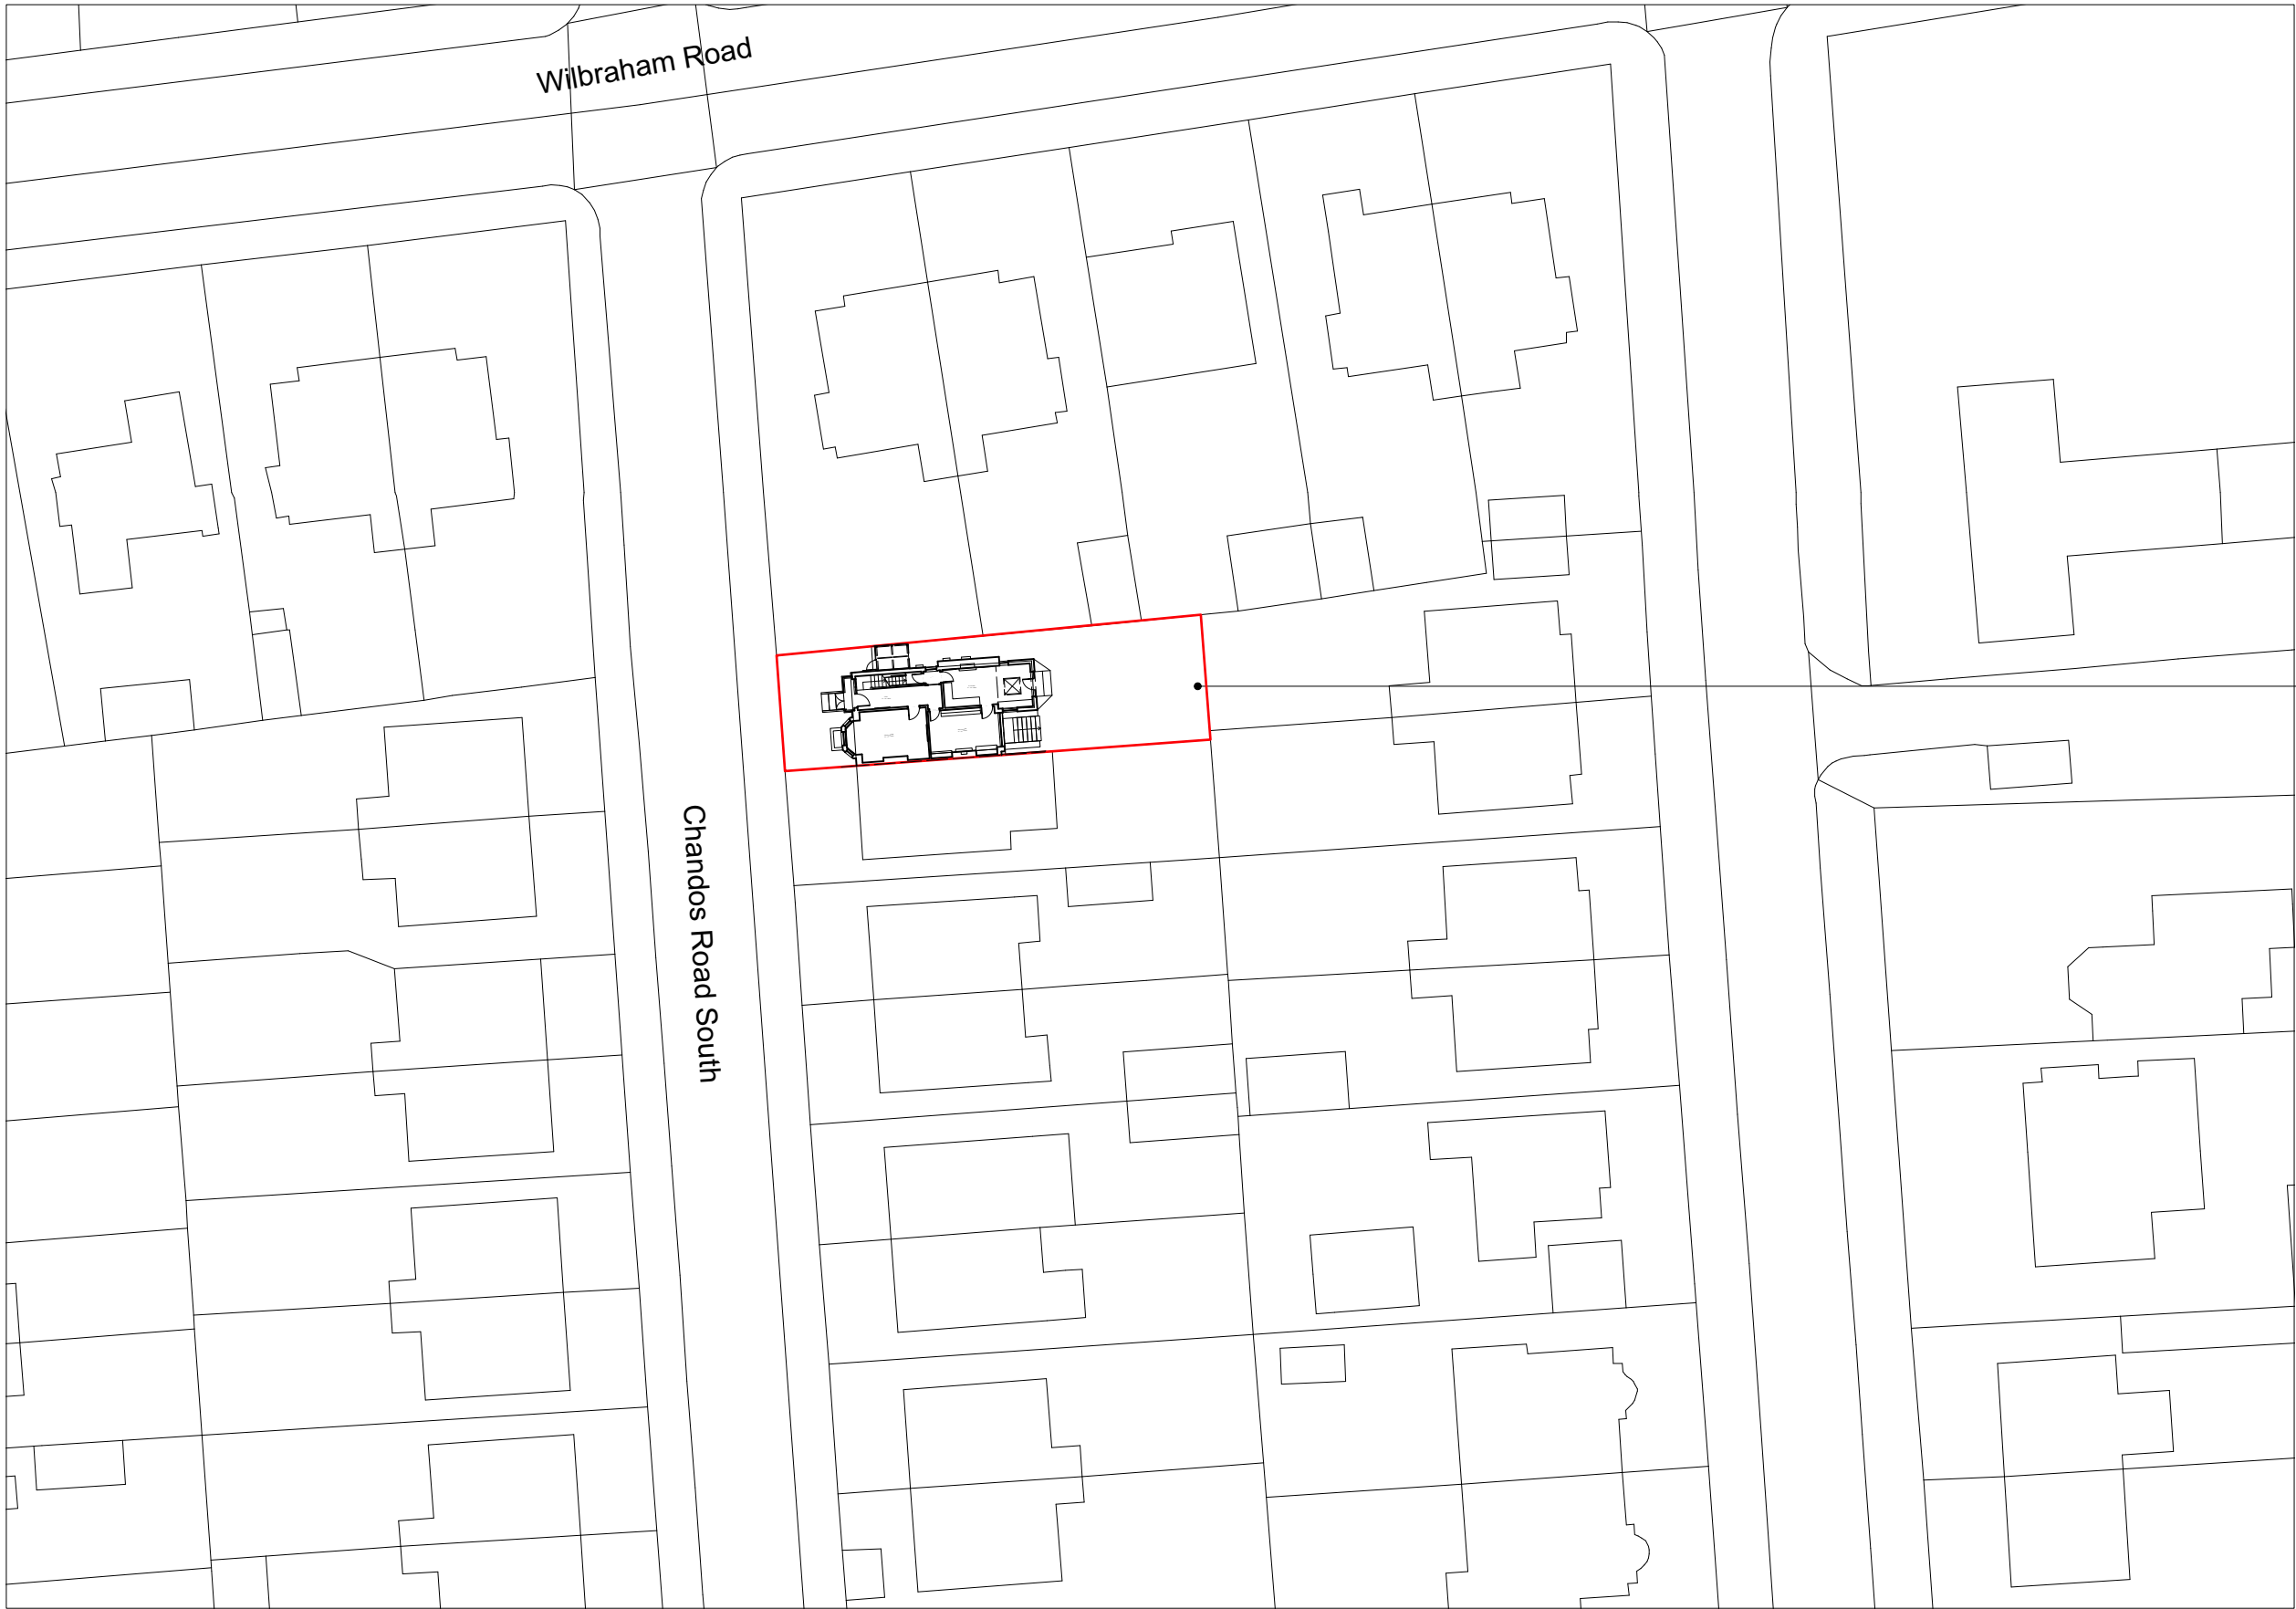

Site Boundary

FOR PLANNING

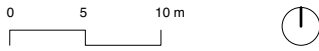

EDITONAL
STUDIO

Drawing

Location Plan

Project

Chandos Road South

Contact

post@editonalstudio.com

Scale 1:500 @ A3 Date 28.01.22 Drawing No. 052_L01_01