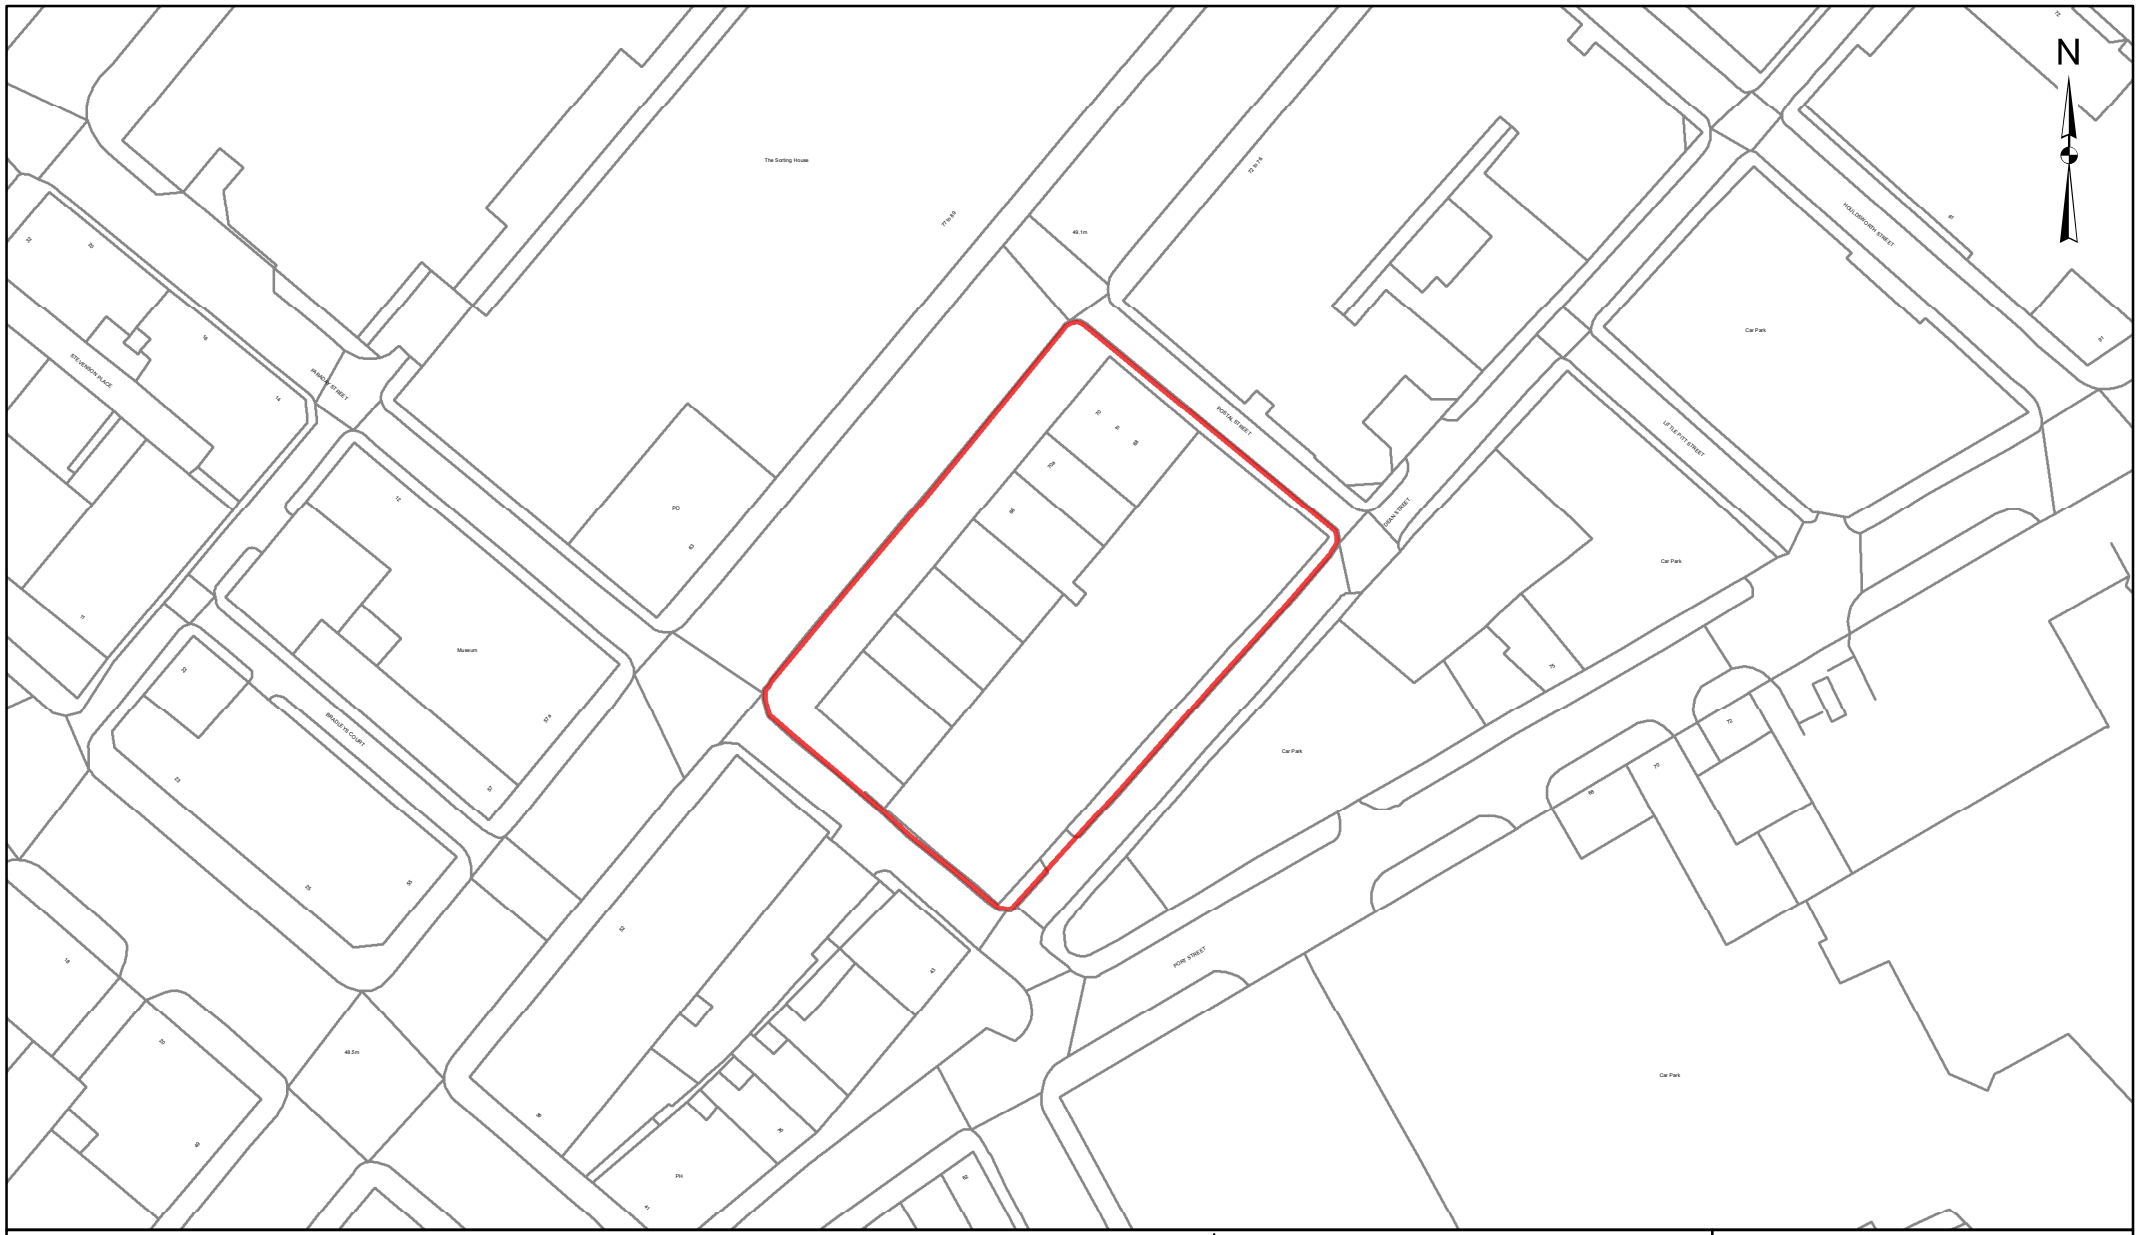


A4 Scale 1:800

PLAN FOR IDENTIFICATION PURPOSES ONLY

Development Team
Growth & Development Directorate
P.O. Box 532
Manchester M60 2LA

MANCHESTER CITY COUNCIL

© Crown copyright and database rights 2020. Ordnance Survey 100019568