


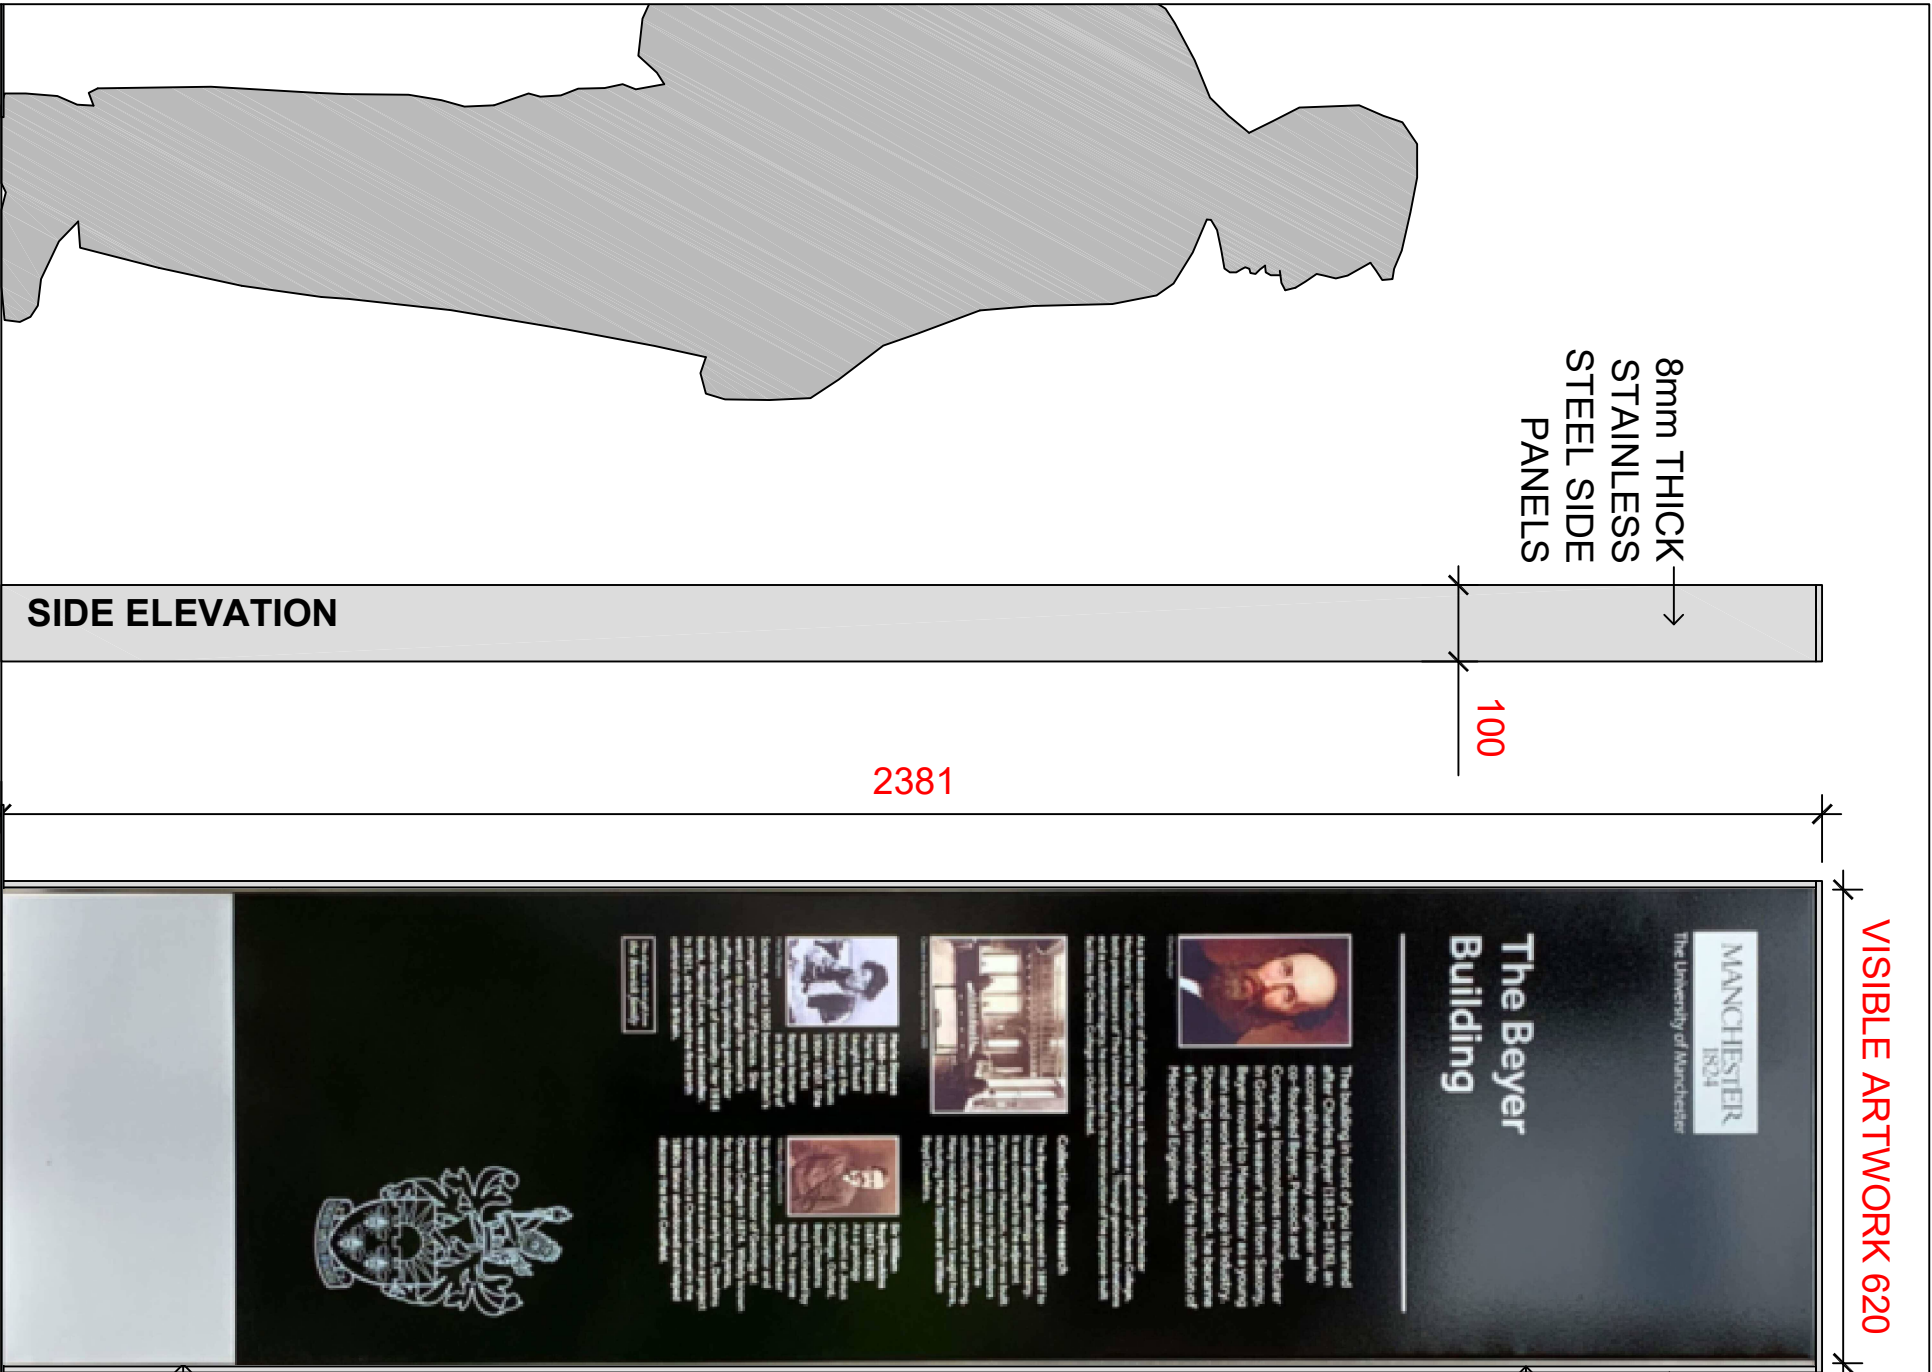


ENAMELLED ALUMINIUM DISPLAY
BLACK WITH ARTWORK & WHITE
LETTERING & GLOSS ANTI-GRAFFITI
SPRAY COATING FINISH

**NOTE- THE GRAPHICS SHOWN ON
THIS VISUAL ARE INDICATIVE ONLY
SHOWING THE PROPOSED STYLE &
DESIGN. THE NEW INTERPRETATION
PANEL WILL ONLY RELATE TO THE
NEW BICENTENARY WAY PAVING**

STAINLESS STEEL SIDE & LOWER
PANELS SHOT PEEDED FINISH


STAINLESS STEEL LOWER PANEL

8mm THICK STAINLESS STEEL
SIDE PANELS AND TOP PANEL

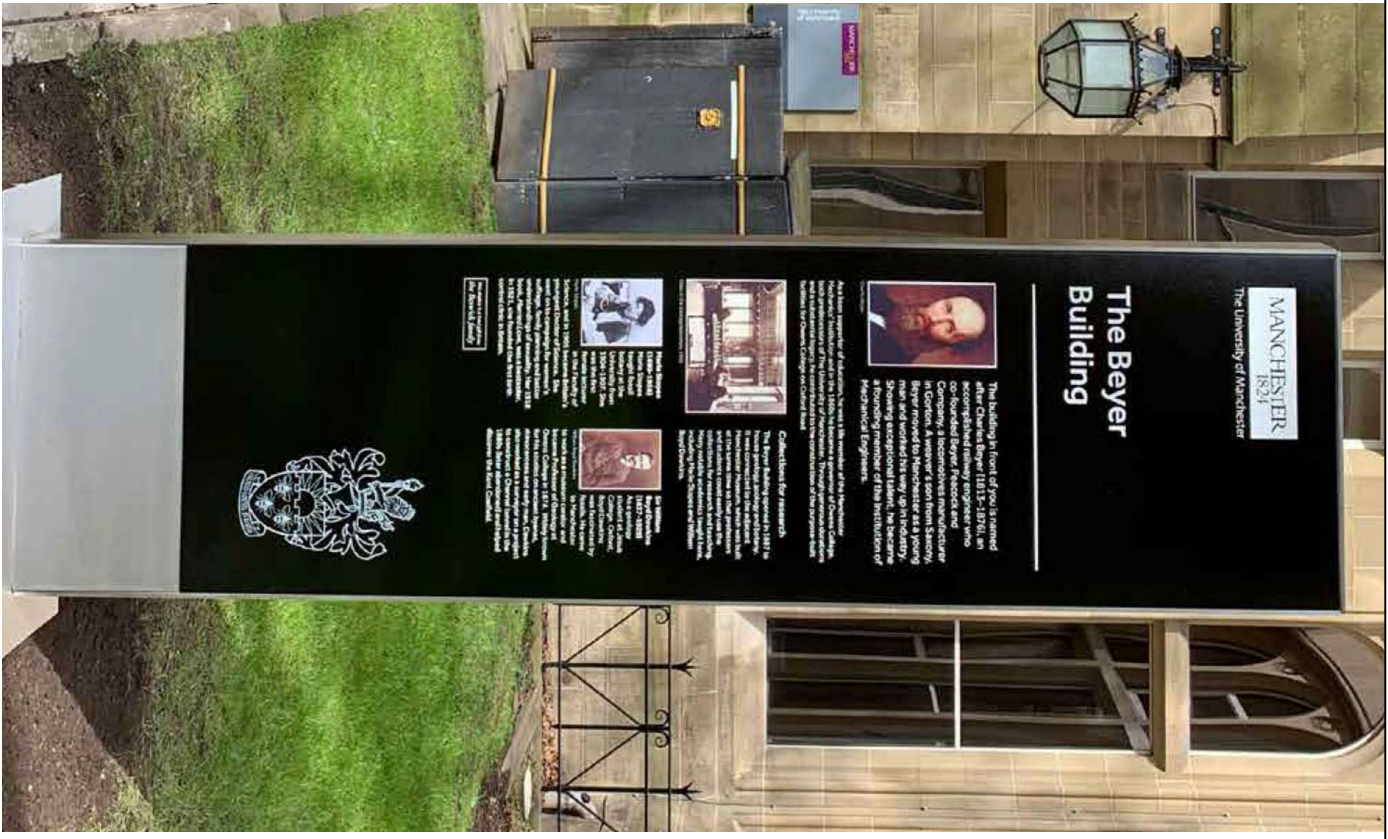

EXISTING HERITAGE SIGN OUTSIDE BEYER BUILDING IN THE
OLD QUAD TO SHOW SIZE & SCALE OF PROPOSED NEW
INTERPRETATION PANEL IN BRUNSWICK PARK

SCALE BAR 1:10@A3

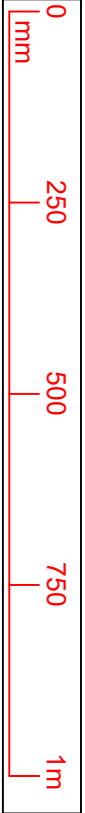

REV / COMMENT		DATE
MANCHESTER 1824		
DESIGN SERVICES UNIT		
DRAWING STATUS		
PROJECT NAME		PROJECT NO.
BICENTENARY WAY		8717
NEW STONE PAVING		
BUILDING NAME		BUILDING NUMBER
BRUNSWICK PARK		
SUB-SITE NAME		
SITE NAME		
SOUTH CAMPUS		
TITLE		
AS PROPOSED		
NEW INTERPRETATION PANEL		
DRAWING NO.		ISSUE
8717-A006		P1
PROJECT MANAGER		SCALE
		1:10@A3
DRAWN		CHECKED
		APPROVED

Directorate of Estates
Beyer Building
The University of Manchester
Oxford Road
Manchester
M13 9PL
Tel. 0161 275 2625
Fax. 0161 275 3850