


Allow for 7280 x 1500mm o/a size aluminium tray with 60mm returns finished in matt black.

Allow for new Townhouse signage, to consist of 3410 x 323mm o/a size built up individual acrylic letters, 305mm 'T', with 60mm returns. Matt black returns & opal faces with internal LED illumination. Mounted central to door and fascia tray

ELEVATION A-A  
SCALE 1:20

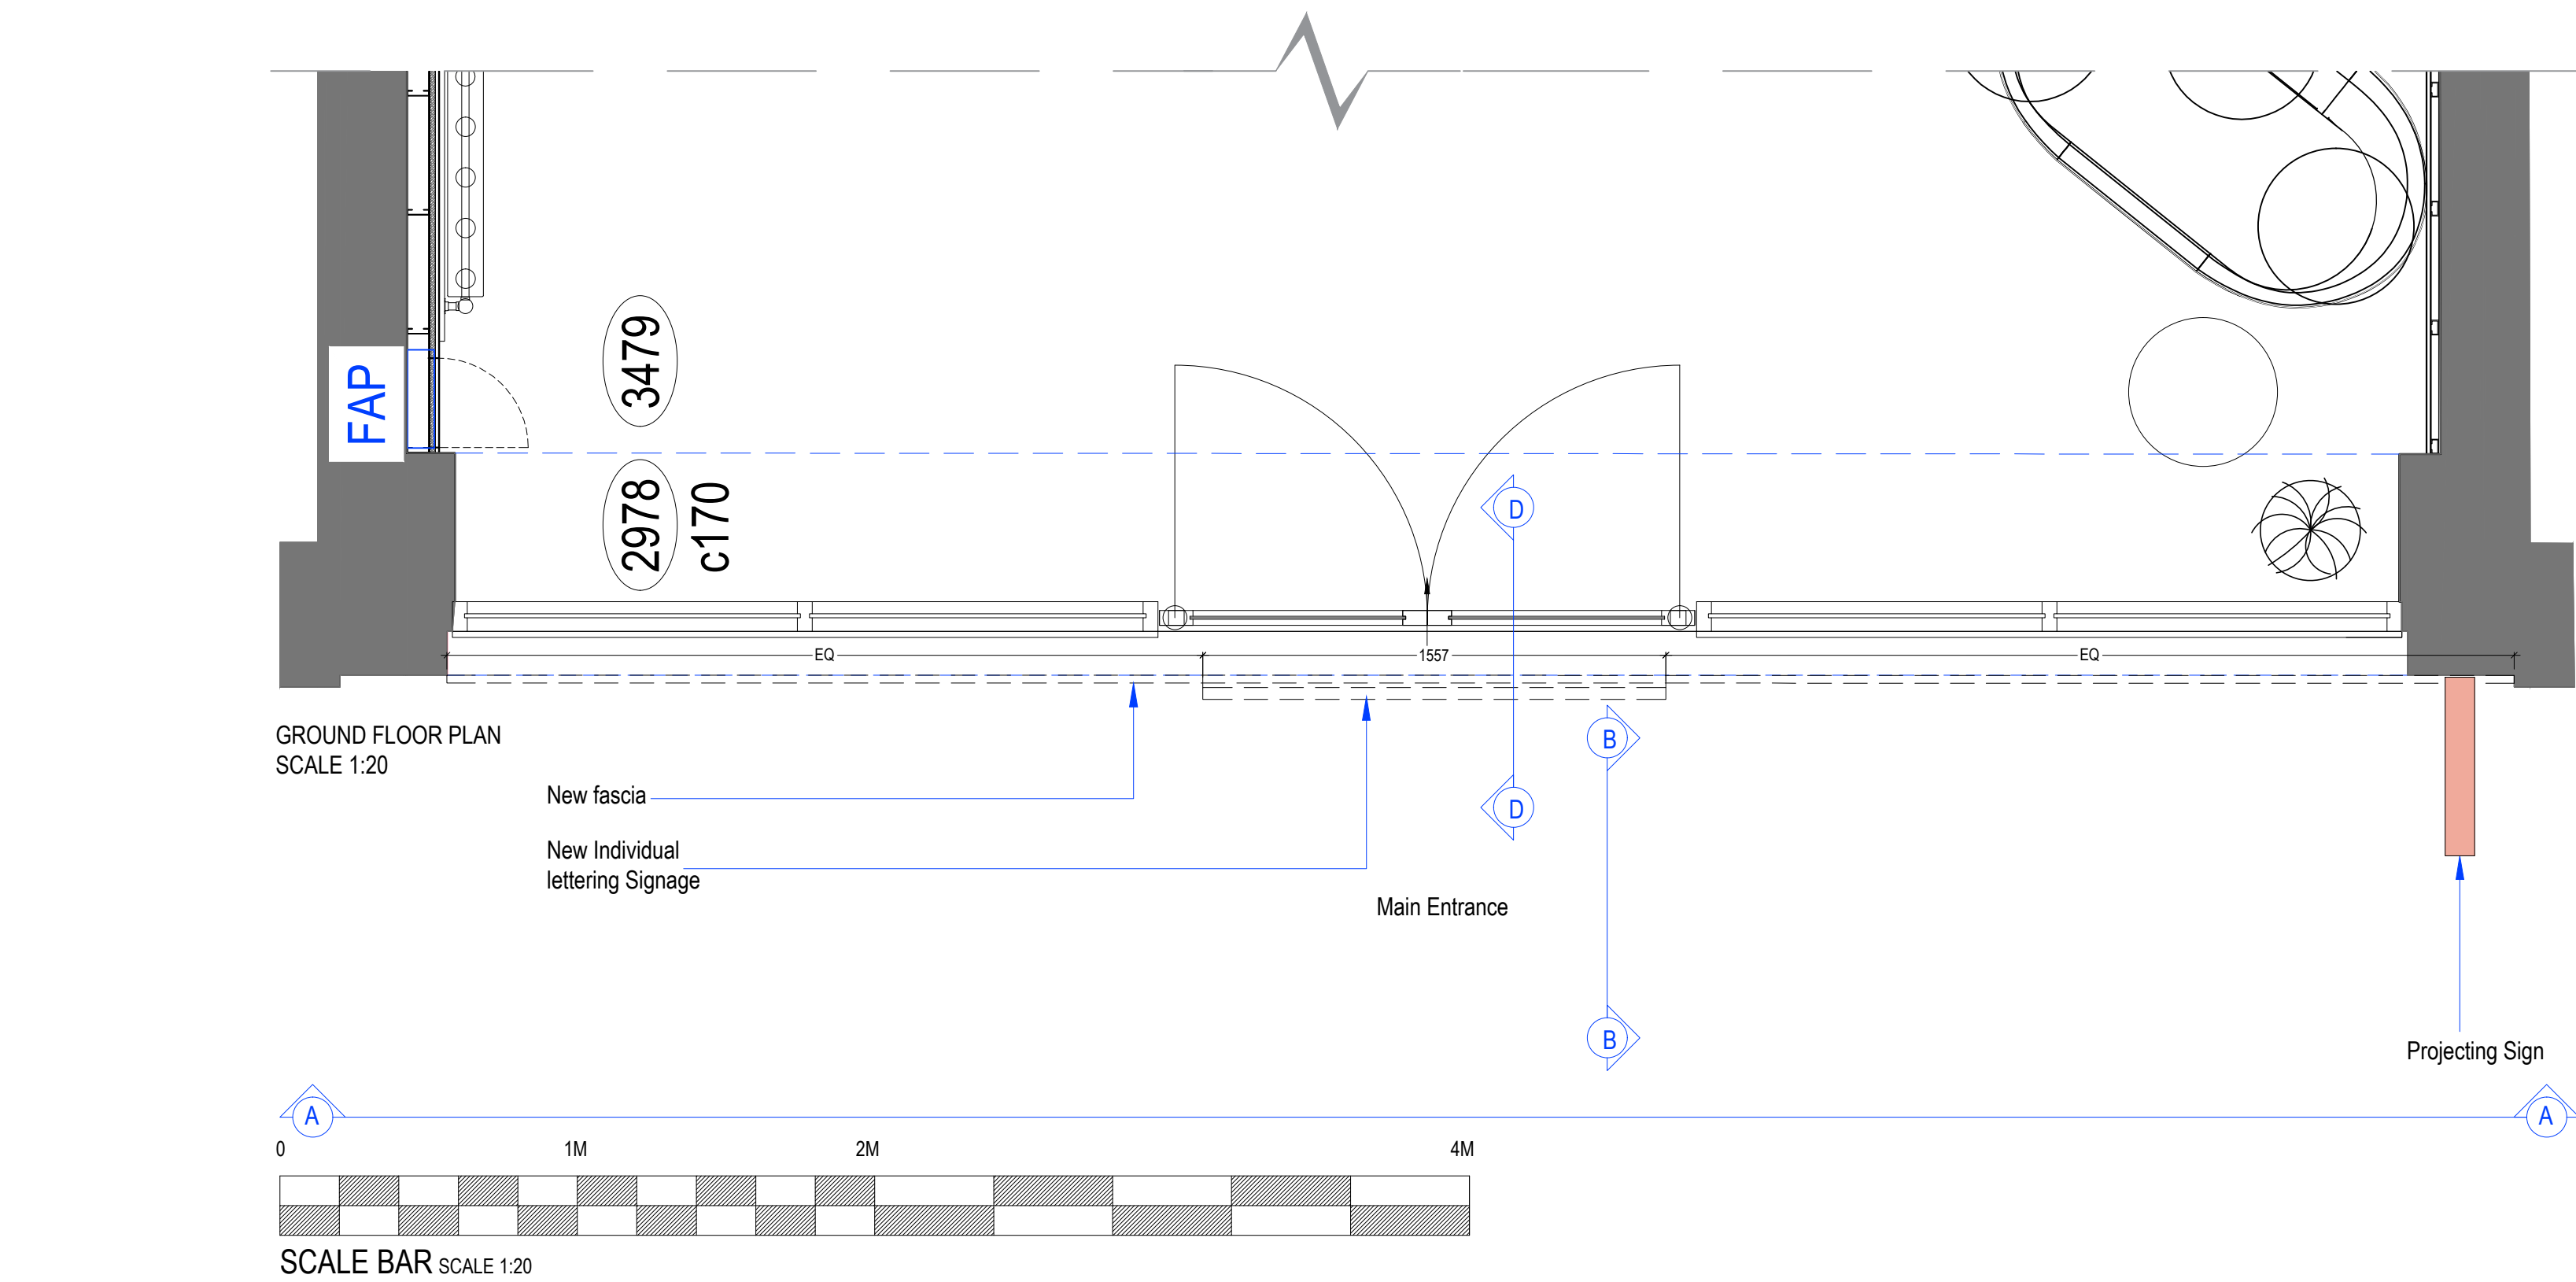

Allow for new 600x600mm Townhouse double sided projecting sign. To consist of aluminium lightbox with cut out & pushed through opal acrylic details with black vinyl faces with internal LED illumination.




Allow for new reverse cut vinyls applied internally to glazing. Refer to separate signage document for details



IMAGE 1 - FRONT MAIN ENTRANCE  
Scale - Not to scale



IMAGE 2 - Example of signage showing individual letters applied to fascia  
Scale - Not to scale

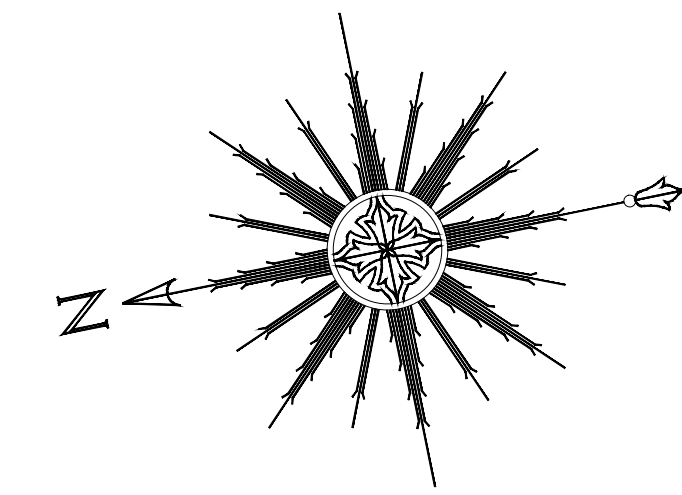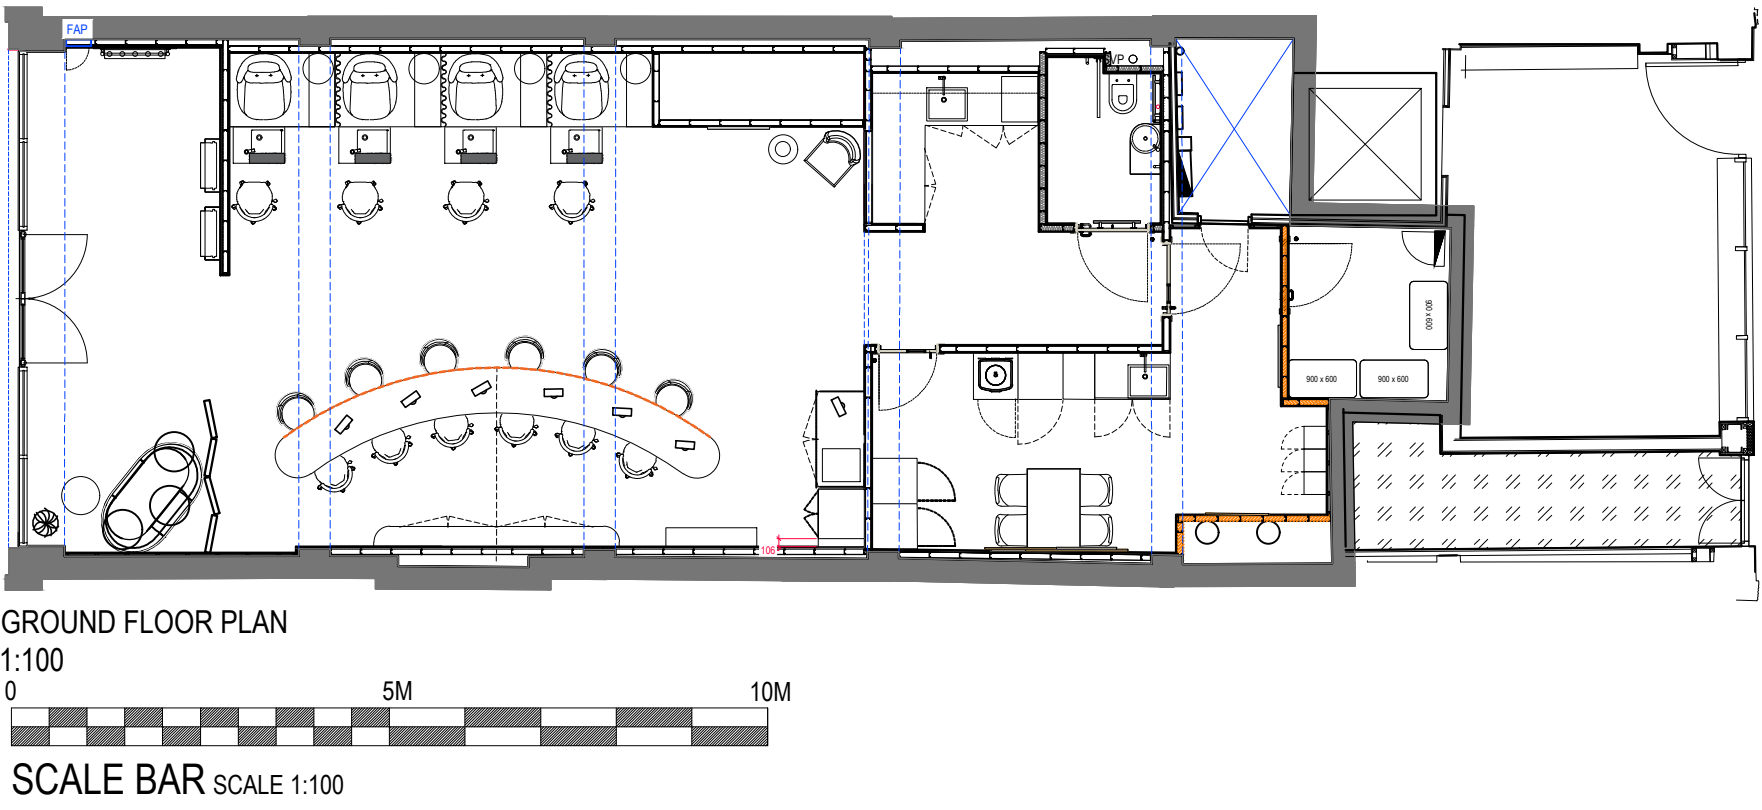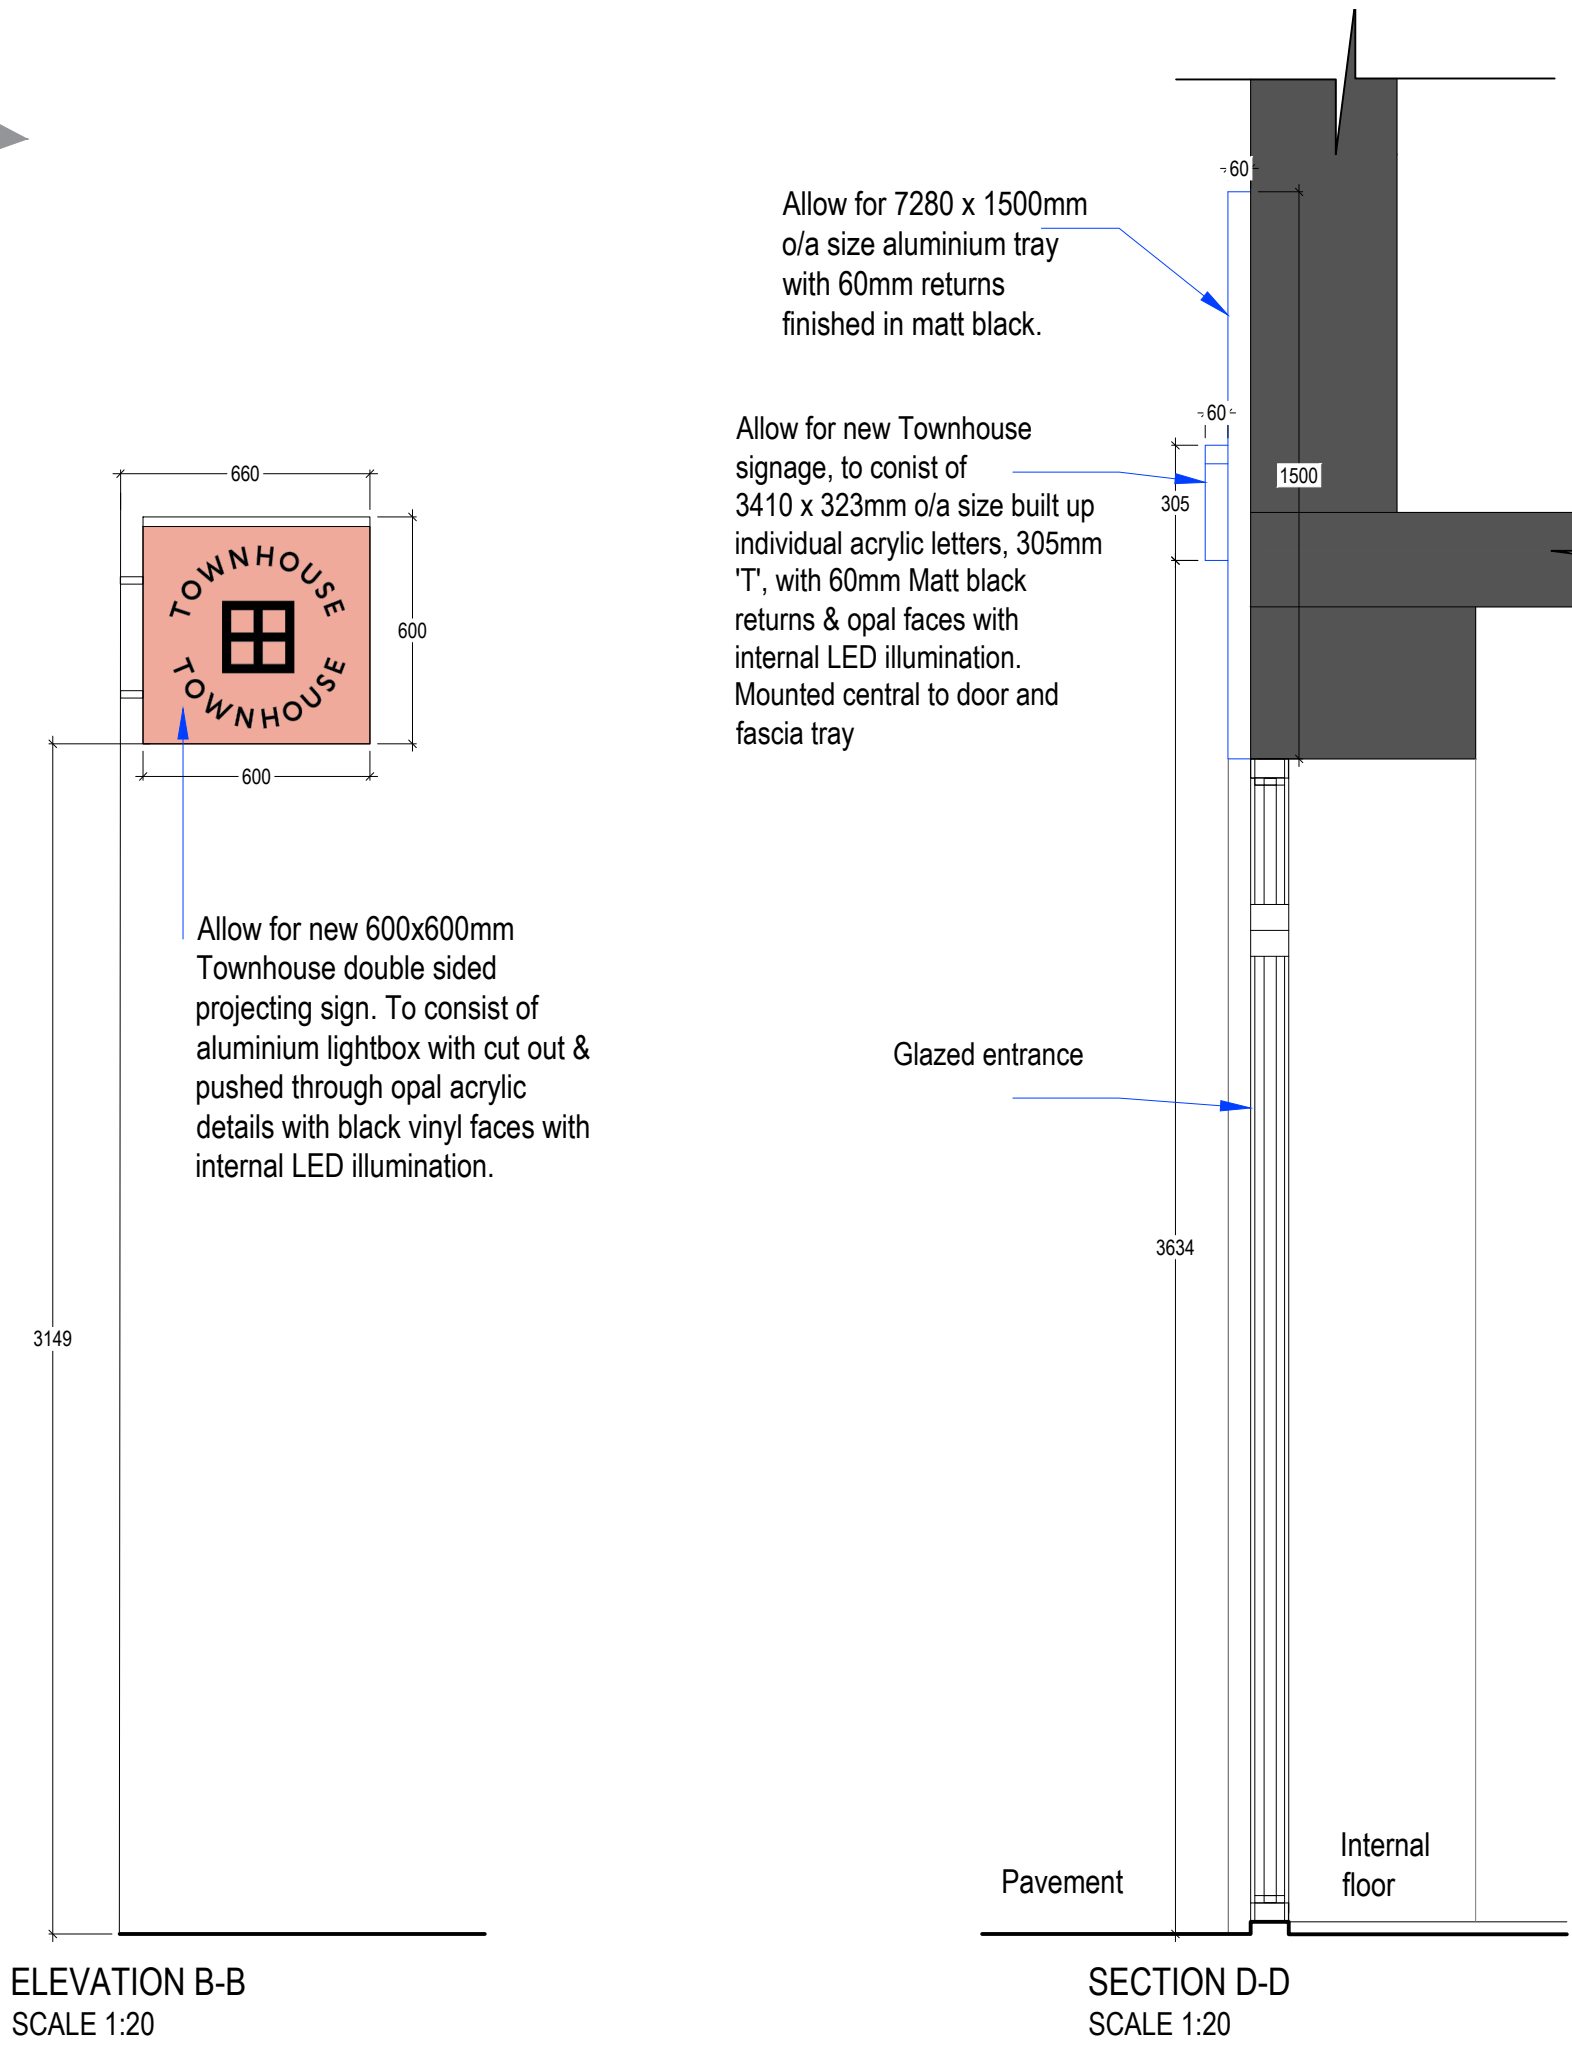

|   |   |
|---|---|
| <b>sea</b> DESIGN GROUP   |   |
| Client:   | TOWNHOUSE   |
| Project:   | Manchester 34 King Street   |
| Drg title:   | Proposed External Elevations 1 of 2   |
| Scheme:   | Townhouse   |
| Scale:   | 1:20 / 1:100@A1 Date: 08.08.23   |
| Drg No:   | 223172/5.0 Rev: B   |
| Drg by:   | BYJ Check: SJ   |
| Rev by:   | A: Drawing updated to suit planning officers comments - GD 14.09.23<br>A: Drawing updated to suit planning officers comments - GD 21.09.23 |
| SEA Design Group, Unit 13D Princes Drive, Kenilworth, Warwickshire CV8 2FD UK<br>Email: office@seadesigngroup.com<br>Telephone: +44 (0)1926 864440 |   |