



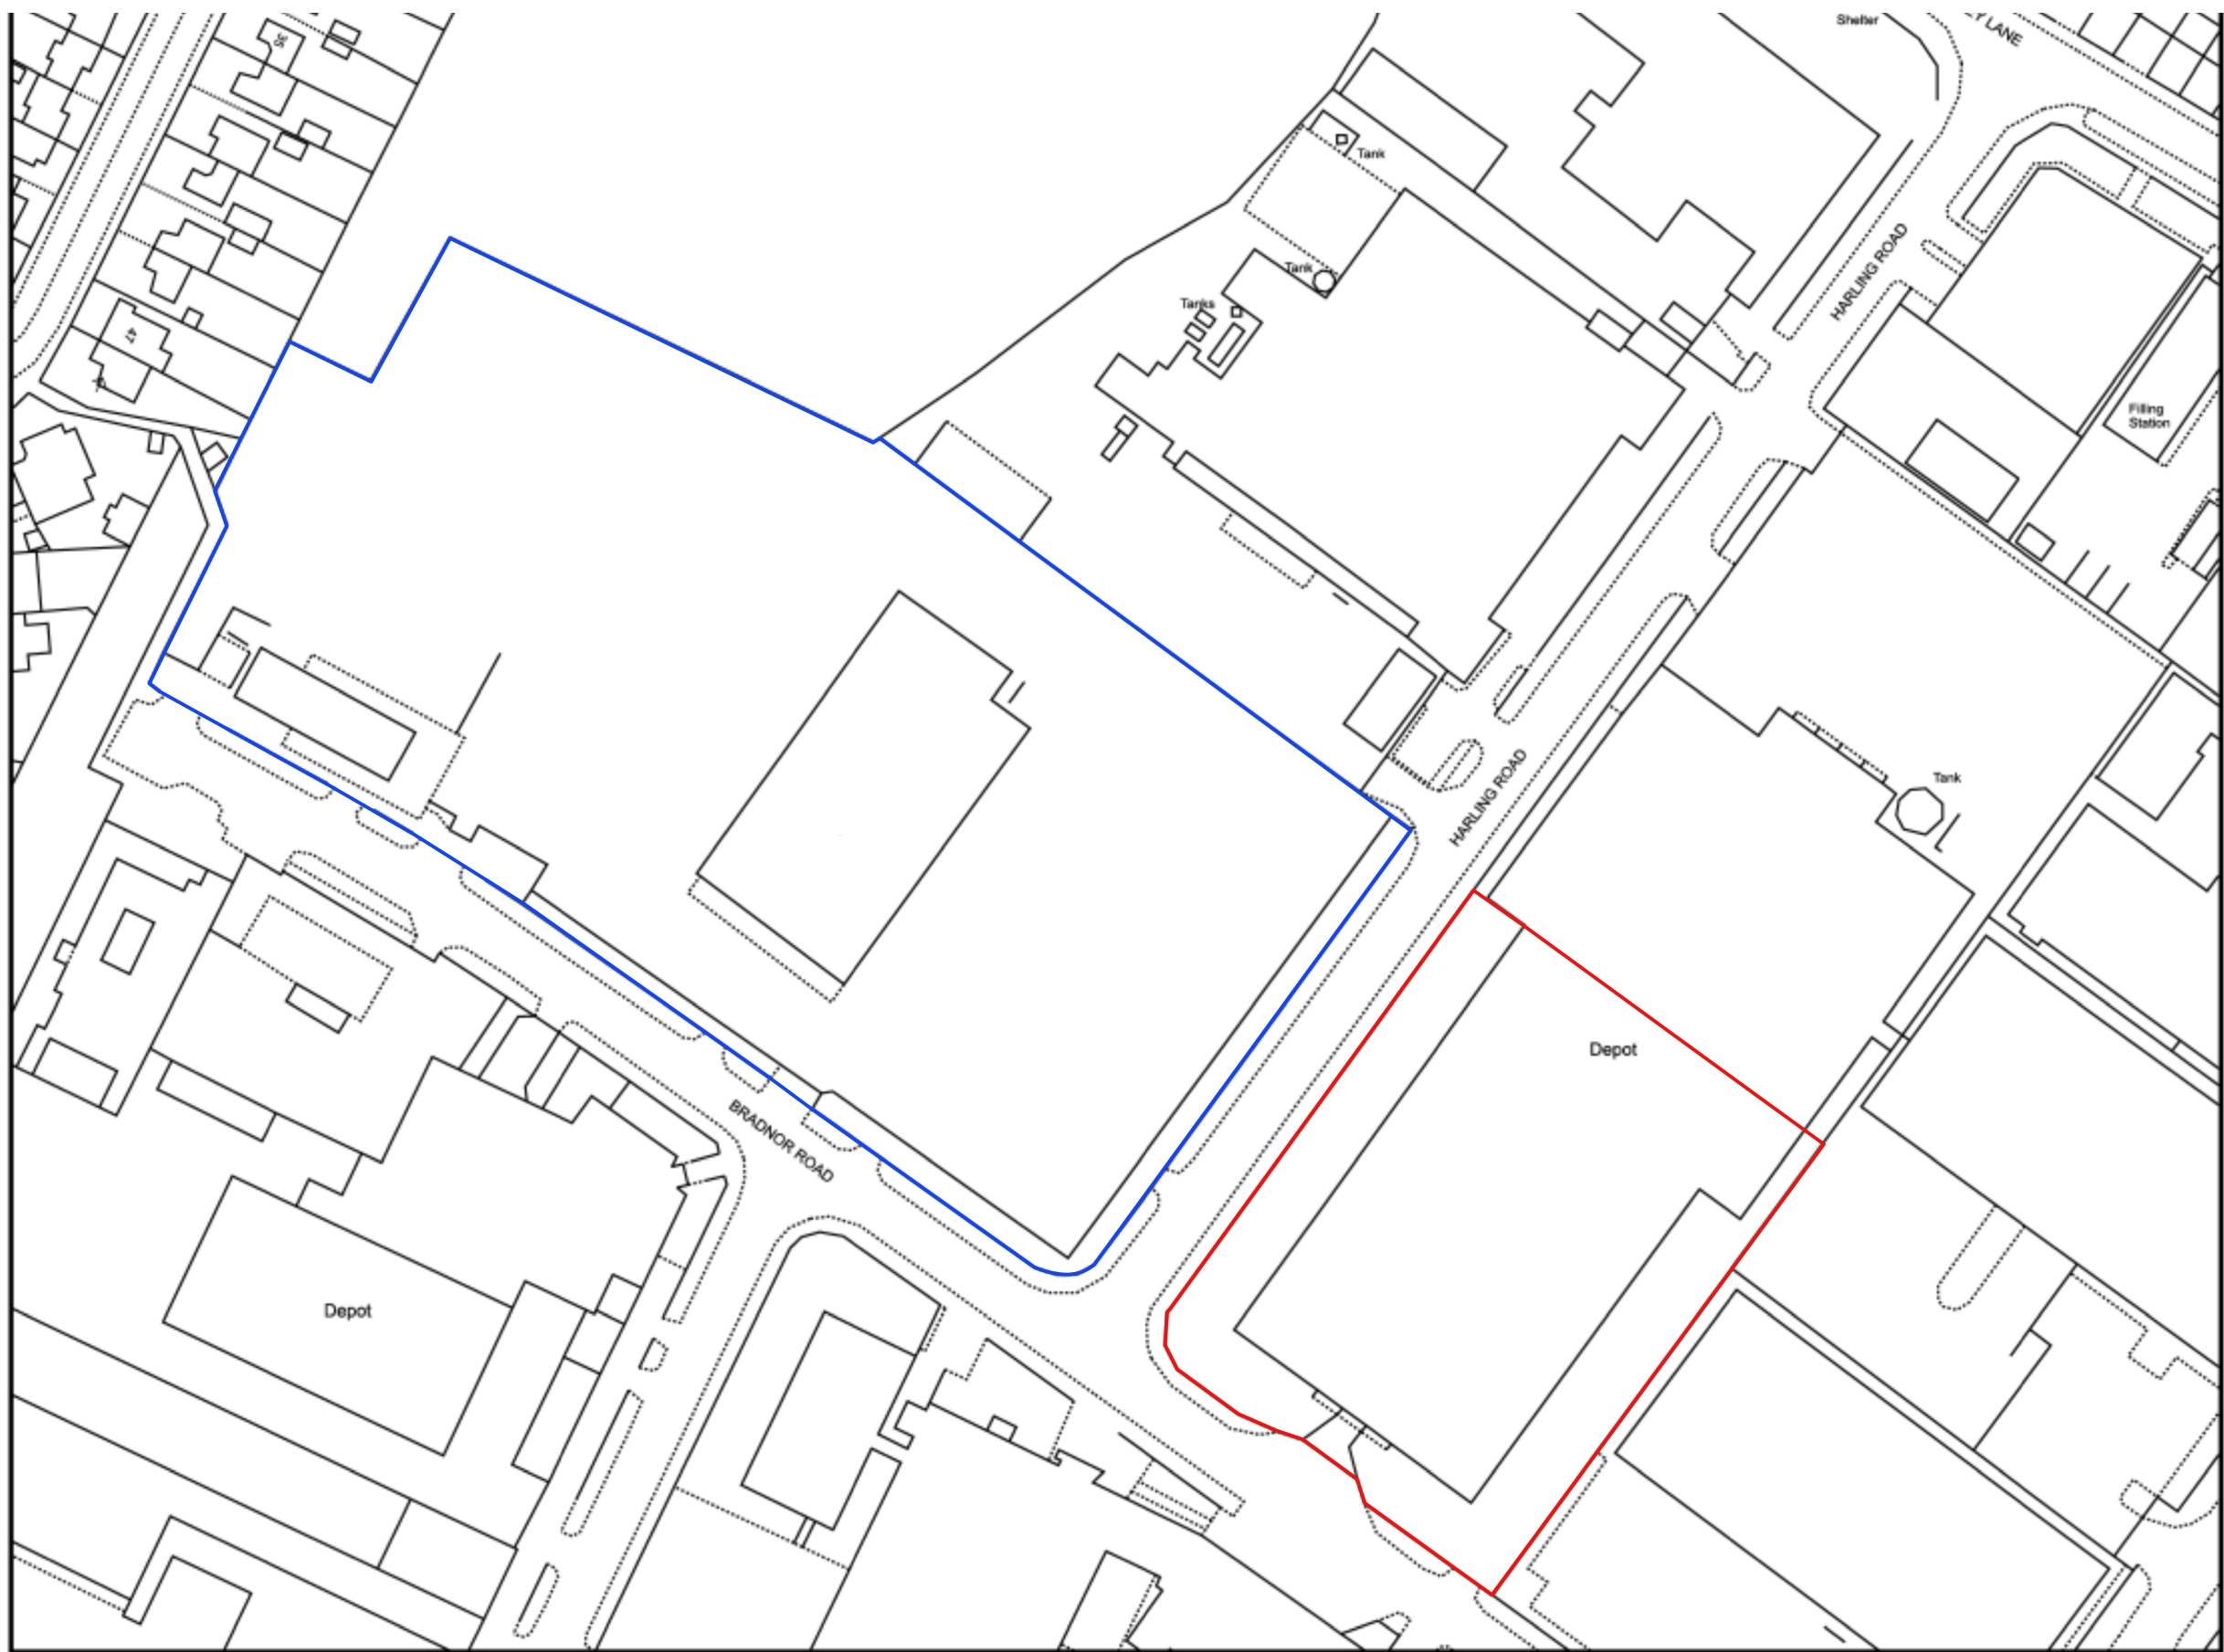

This Plan includes the following Licensed Data: OS MasterMap Black and White PDF Location Plan by the Ordnance Survey National Geographic Database and incorporating surveyed revision available at the date of production. Reproduction in whole or in part is prohibited without the prior permission of Ordnance Survey. The representation of a road, track or path is no evidence of a right of way. The representation of features, as lines is no evidence of a property boundary. © Crown copyright and database rights, 2022. Ordnance Survey 0100031673

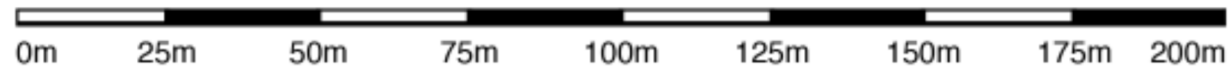


2

Location Plan

Scale: 1:1250

Option 4 - 5 Levels Car Storage on footprint on existing building
Minimum Capacity 550 spaces

COPYRIGHT OF ATELIER MB LTD
DO NOT SCALE FROM THIS DRAWING
DIMENSIONS TO BE CHECKED ON SITE

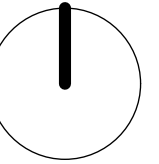

A Revised for Listed Building PL		
06/10/2023 Consent Application		
Rev	Note	DRN CHK

Wythenshawe Bus Garage and Car Park

Location Plan

scheme	1950
dwg no.	P(010)
revision	A
scale	1:200 @ A3
date first drawn	Aug 22
drawn	PL

SK sketch E existing P proposed T tender C construction FI final issue

www.ateliermb.co.uk
t 0161 236 0051
e architect@ateliermb.co.uk

