


STANDARD SPECIFICATIONS

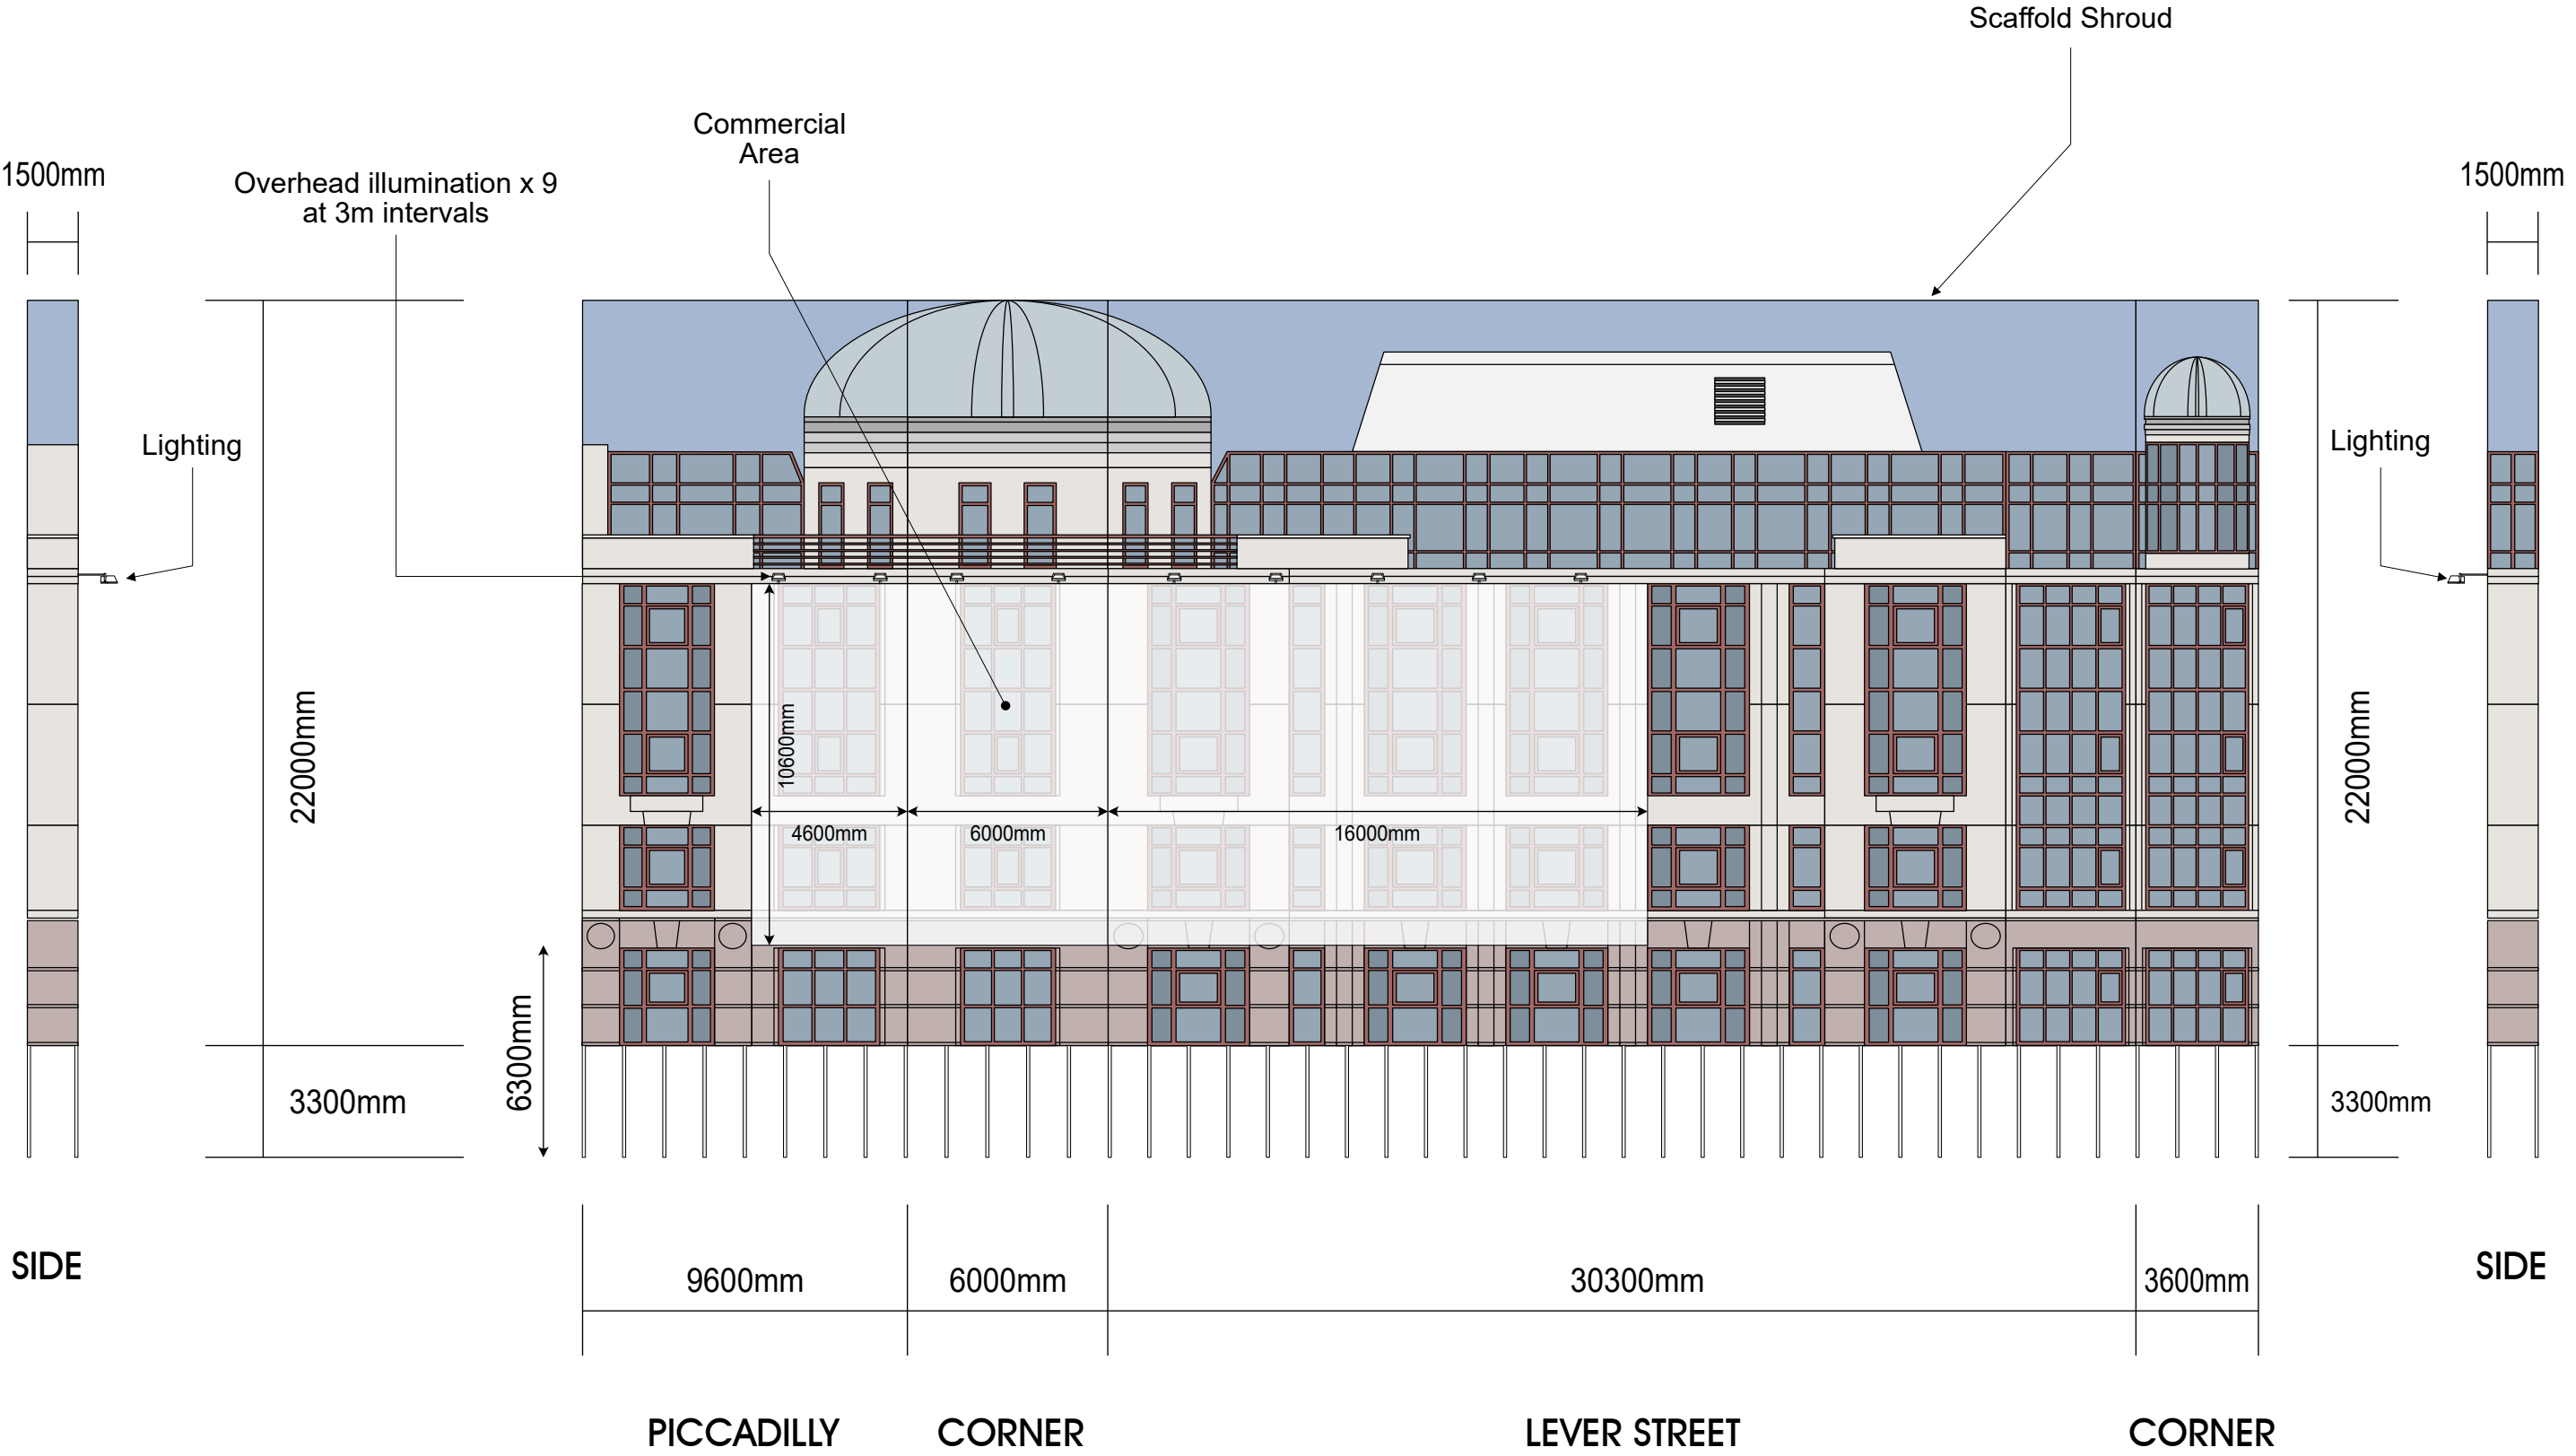

Site:	Title:	Date:	Dwg. No:	Rev:	Scale: 1:200@A3
Wellington House, 39 Piccadilly, Manchester M1 1LQ	Standard Specifications	03/03/2022	PY4230/007		

0m

4m

8m

12m

16m