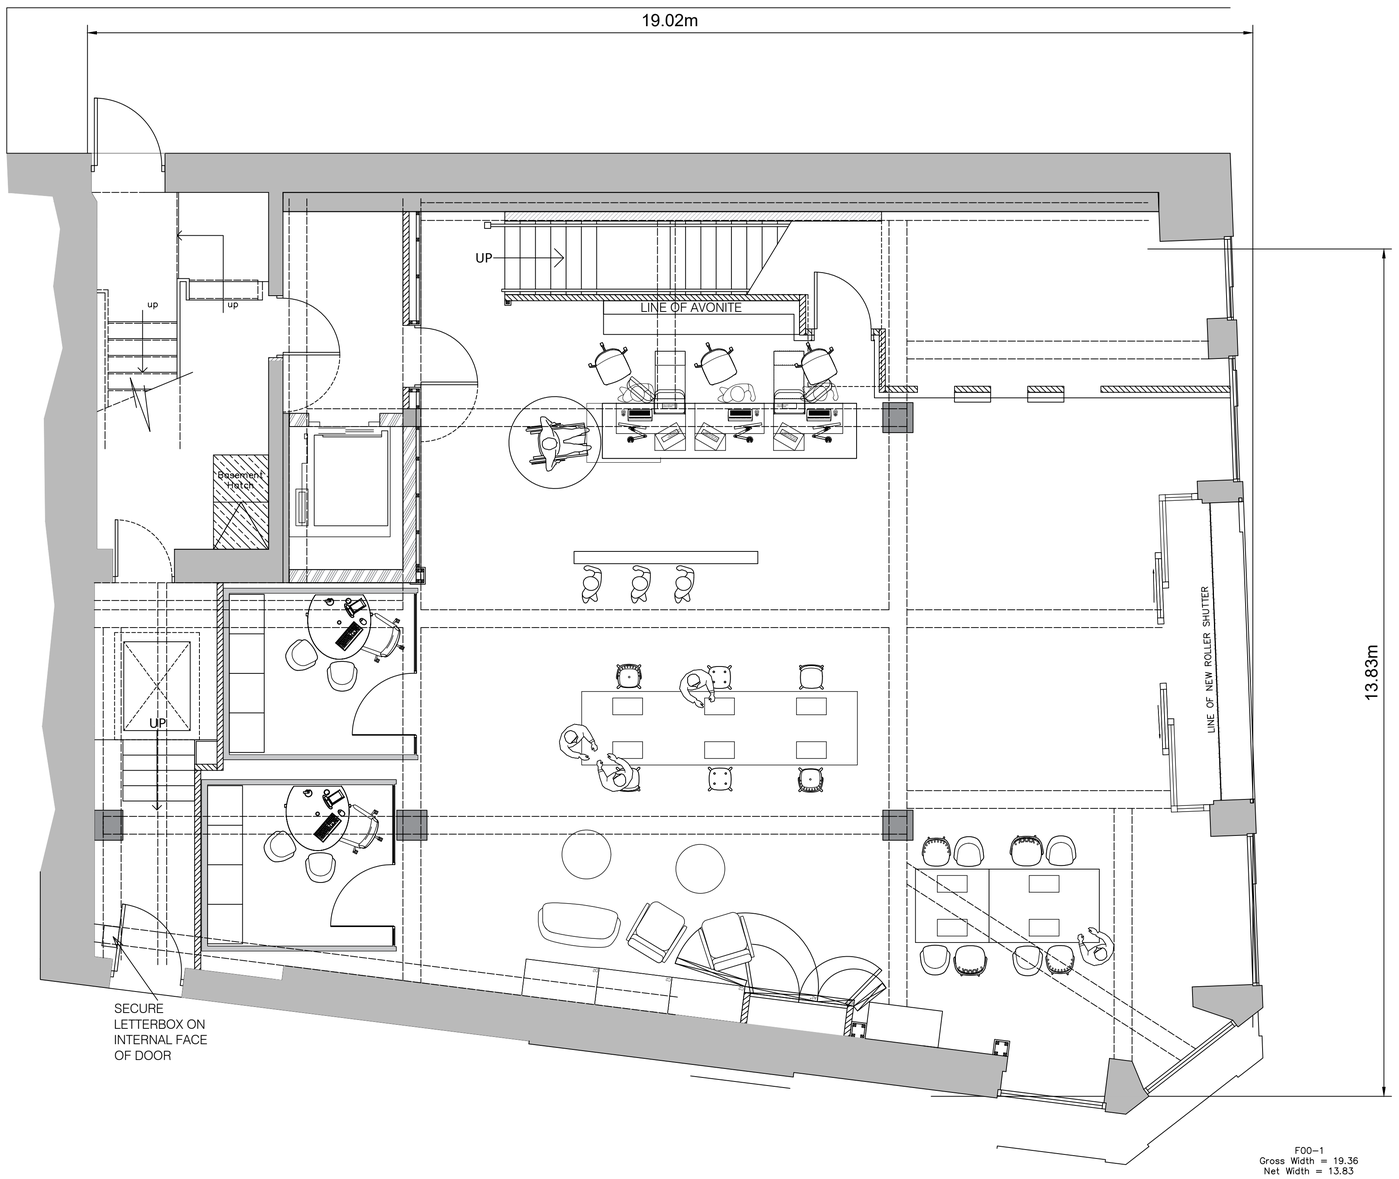


F00–1
Gross Width = 19.36
Net Width = 13.83

DRAWING DATA
Branch Depth = 19.02

ALL DIMENSIONS MUST BE CHECKED ON SITE.
ONLY FIGURED DIMENSIONS ARE TO BE WORKED FROM.
DISCREPANCIES MUST BE REPORTED TO THE ARCHITECT BEFORE PROCEEDING.
THIS DRAWING IS BASED ON BEST KNOW INFORMATION

0 1 2 3 4 5M
Scale - metres

NORTH POINT

REVISIONS			
#	#		#
#	#		#
LETTER	DESCRIPTION		DATE

ISG
Boleyn House,
St Augustines
Business Park,
Whitstable
Kent CT5 2QJ

© This drawing remains the Copyright of Four Architecture and Design and may not be reproduced in whole or in any part without prior written permission.

NOTE:
All proprietory goods and materials are to be fitted in accordance with manufacturer's instructions. Codes of Practise and British Standards. All dimensions to be verified by the Contractor on site. Do not scale drawings, work to figured dimensions only.

ALL REFERENCES SHOULD BE READ IN CONJUNCTION WITH THE MOST CURRENT NATIONWIDE DESIGN GUIDES.

CLIENT
nationwide

MANCHESTER(0712)
Brand Update

BRANCH NAME & PREFIX: MANCHESTER 74-76 Market Street			DRAWING TYPE: EXISTING GROUND FLOOR GA			
SCALE @ A1: 1:50	SCALE @ A3: 1:100	DATE DRAWN: 04.07.2023	STATUS:	PROPERTY LOCATION CODE:	DRAWING REF NO:	REV.
DRAWN BY: ICT	CHECKED BY & DATE: JNA	JOB REF:	EXISTING	MA121	EX.00.01	.

SCOPE OF WORKS

- Replace 2no. Projecting signage with new 700mm
- Replace 2no. Fascia and Lonzenge signage logo with new fascia and 1 no. Logo with 560mm height. Logo to front elevation to be centered to main entrance door. Side elevation to be plain blue with no logo
- Replace 2no. ATM surrounds and decals with new
- Replace 1no. Statutory signage with new
- Install new window message " A good way to bank."
- Install new safety manifestation to replace existing, allow for replacement to side door and rear window manifestation
- Side door logo to be removed.

Signage Colours

Core Red	Core Blue
#F9383D 0, 87, 69, 2 032 C	#011546 100, 90, 40, 40 282 C

Window Message





ALL DIMENSIONS MUST BE CHECKED ON SITE.
ONLY FIGURED DIMENSIONS ARE TO BE WORKED FROM.
DISCREPANCIES MUST BE REPORTED TO THE ARCHITECT BEFORE PROCEEDING.
THIS DRAWING IS BASED ON BEST KNOW INFORMATION

0 1 2 3 4 5 M
Scale - metres

NORTH POINT

REVISIONS		
A	Side logo removed following design meeting review	12.07.23
LETTER	DESCRIPTION	DATE

ISG
Boleyn House,
St Augustines
Business Park,
Whitstable
Kent CT5 2QJ

© This drawing remains the Copyright of Four Architecture and Design and may not be reproduced in whole or in any part without prior written permission.

NOTE:
All proprietory goods and materials are to be fitted in accordance with manufacturer's instructions. Codes of Practise and British Standards. All dimensions to be verified by the Contractor on site. Do not scale drawings, work to figured dimensions only.

ALL REFERENCES SHOULD BE READ IN CONJUNCTION WITH THE MOST CURRENT NATIONWIDE DESIGN GUIDES.


CLIENT
nationwide

MANCHESTER(0712)
Brand Update

BRANCH NAME & PREFIX: MANCHESTER 74-76 Market Street			DRAWING TYPE: PROPOSED EXTERNAL ELEVATION 1			
SCALE @ A1: 1:50	SCALE @ A3: 1:100	DATE DRAWN: 04.07.2023	STATUS:	PROPERTY LOCATION CODE:	DRAWING REF NO:	REV.
DRAWN BY: ICT	CHECKED BY & DATE: JNA	JOB REF:	PROPOSED	MA121	PR.00.E1	A

Signage Colours

Core Red	Core Blue
#F9383D 0, 87, 69, 2 032 C	#011546 100, 90, 40, 40 282 C

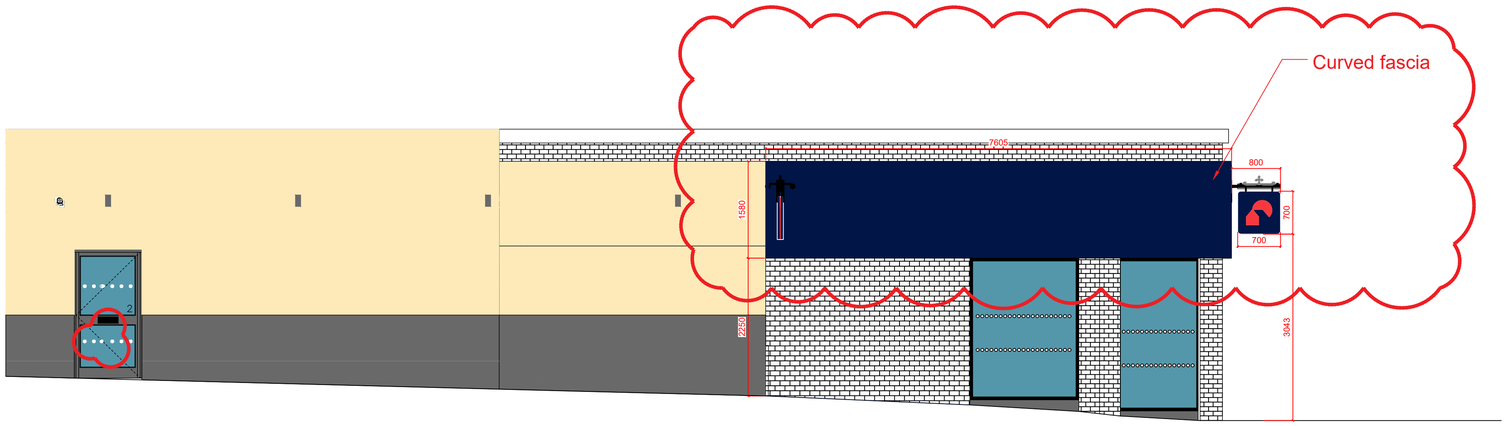

ALL DIMENSIONS MUST BE CHECKED ON SITE.
ONLY FIGURED DIMENSIONS ARE TO BE WORKED FROM.
DISCREPANCIES MUST BE REPORTED TO THE ARCHITECT BEFORE PROCEEDING.
THIS DRAWING IS BASED ON BEST KNOW INFORMATION

0 1 2 3 4 5 M
Scale - metres

NORTH POINT

REVISIONS		
A	Side logo removed following design meeting review	12.07.23
LETTER	**DESCRIPTION**	**DATE**

ISG
Boleyn House,
St Augustines
Business Park,
Whitstable
Kent CT5 2QJ

© This drawing remains the Copyright of Four Architecture and Design and may not be reproduced in whole or in any part without prior written permission.

NOTE:
All proprietory goods and materials are to be fitted in accordance with manufacturer's instructions. Codes of Practise and British Standards. All dimensions to be verified by the Contractor on site. Do not scale drawings, work to figured dimensions only.

ALL REFERENCES SHOULD BE READ IN CONJUNCTION WITH THE MOST CURRENT NATIONWIDE DESIGN GUIDES.

CLIENT
nationwide


MANCHESTER(0712)
Brand Update


BRANCH NAME & PREFIX:
MANCHESTER
74-76 Market Street


DRAWING TYPE:
PROPOSED
EXTERNAL ELEVATION 2

SCALE @ A1:	SCALE @ A3:	DATE DRAWN:	STATUS:	PROPERTY LOCATION CODE:	DRAWING REF NO:	REV.
1:50	1:100	04.07.2023	PROPOSED	MA121	PR.00.E1	A
DRAWN BY: ICT	CHECKED BY & DATE: JNA	JOB REF:				



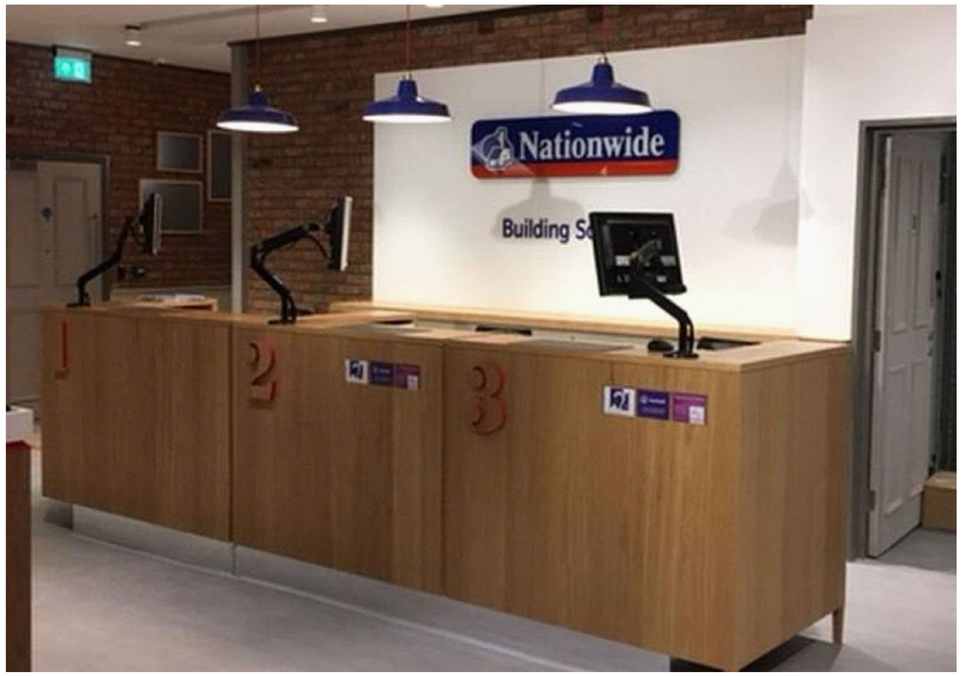

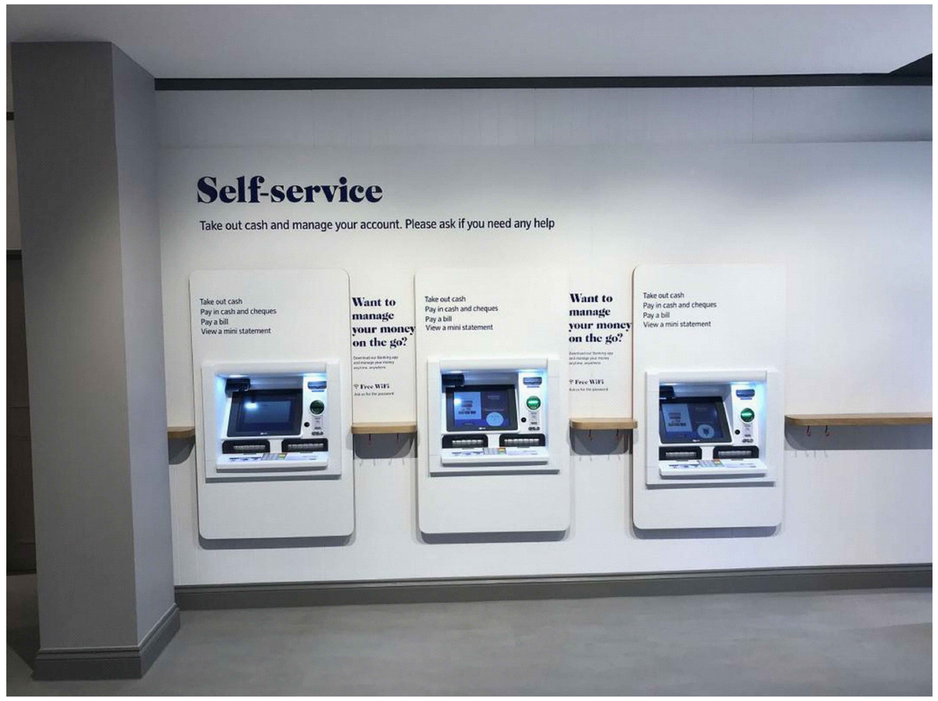

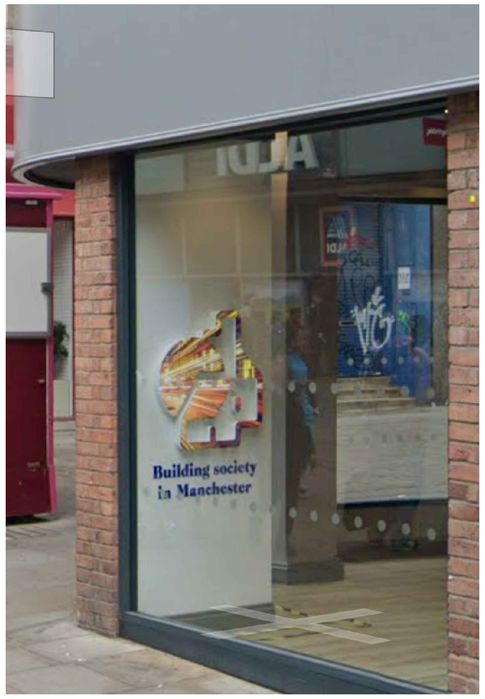

REVISIONS			
#	#		#
#	#		#
#	#		#
LETTER	DESCRIPTION		DATE

ISG
Boleyn House,
St Augustines
Business Park,
Whitstable
Kent CT5 2QJ

© This drawing remains the Copyright of Four Architecture and Design and may not be reproduced in whole or in any part without prior written permission.

NOTE:
All proprietory goods and materials are to be fitted in accordance with manufacturer's instructions. Codes of Practise and British Standards. All dimensions to be verified by the Contractor on site. Do not scale drawings, work to figured dimensions only.

ALL REFERENCES SHOULD BE READ IN CONJUNCTION WITH THE MOST CURRENT NATIONWIDE DESIGN GUIDES.

CLIENT

nationwide

MANCHESTER(0712)
Brand Update

BRANCH NAME & PREFIX:
MANCHESTER
74-76 Market Street

DRAWING TYPE:
EXISTING PHOTOSHEET

SCALE @ A1:	SCALE @ A3:	DATE DRAWN:	STATUS:	PROPERTY LOCATION CODE:	DRAWING REF NO:	REV.
1:50	1:100	04.07.2023	EXISTING	MA121	EX.00.50	/
DRAWN BY: ICT	CHECKED BY & DATE: JNA	JOB REF:				