



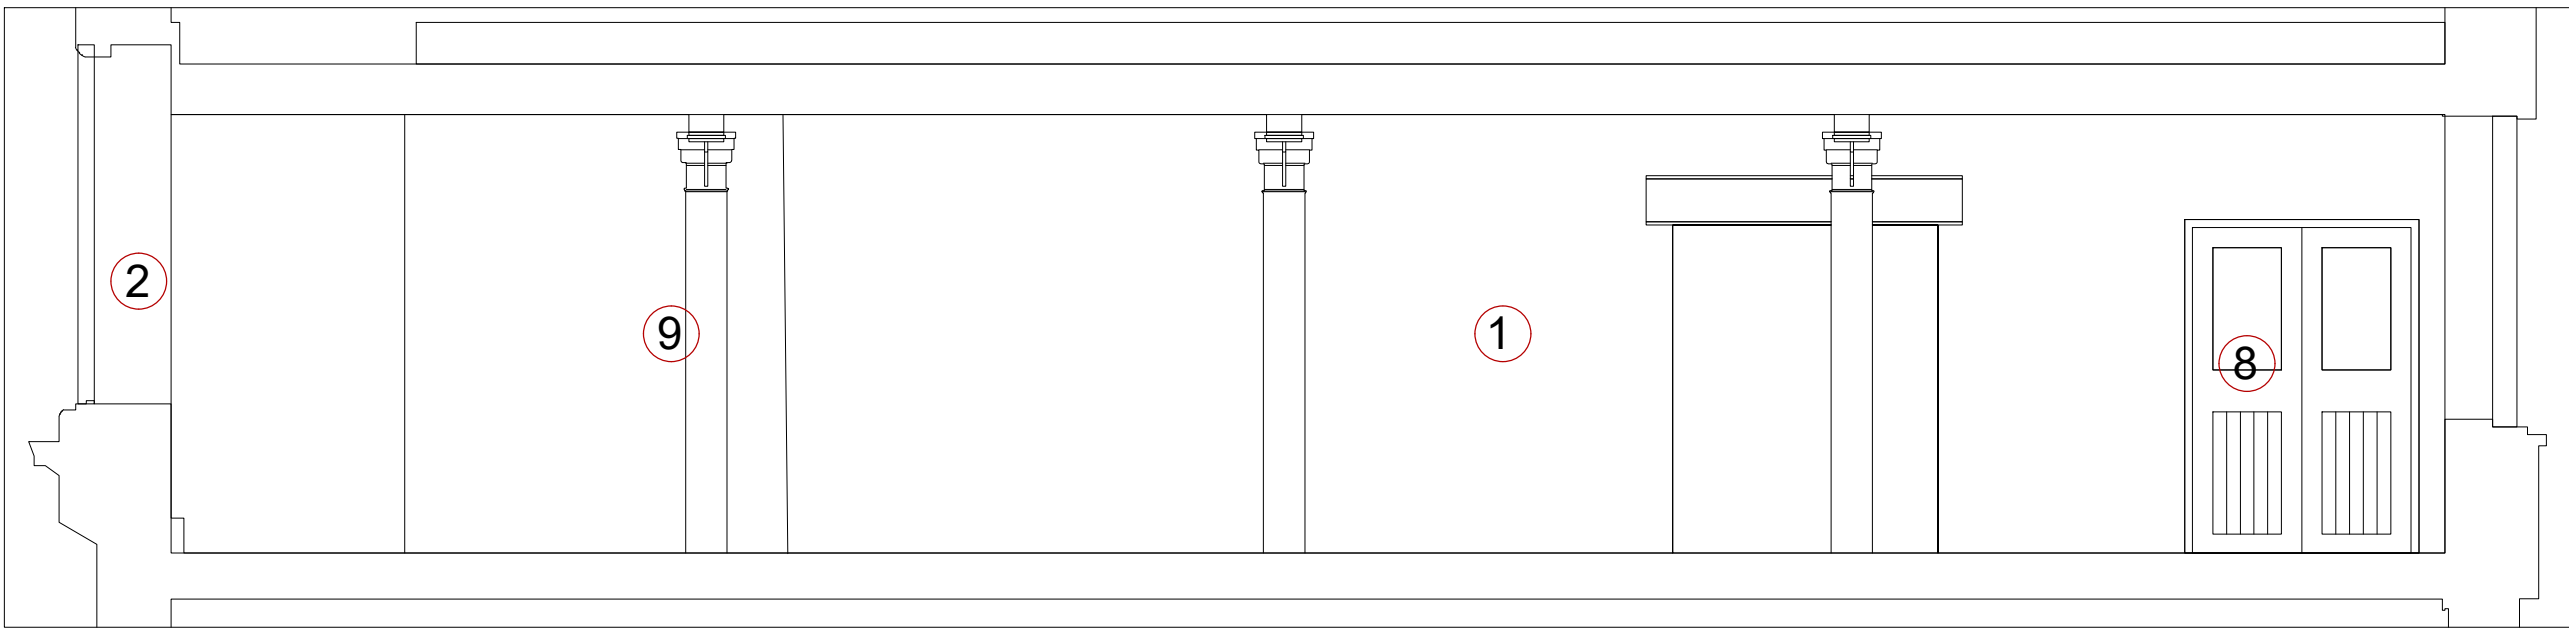


FOURWAYS HOUSE, SECOND FLOOR
EXISTING SECTION EE'

1.50 @ A1

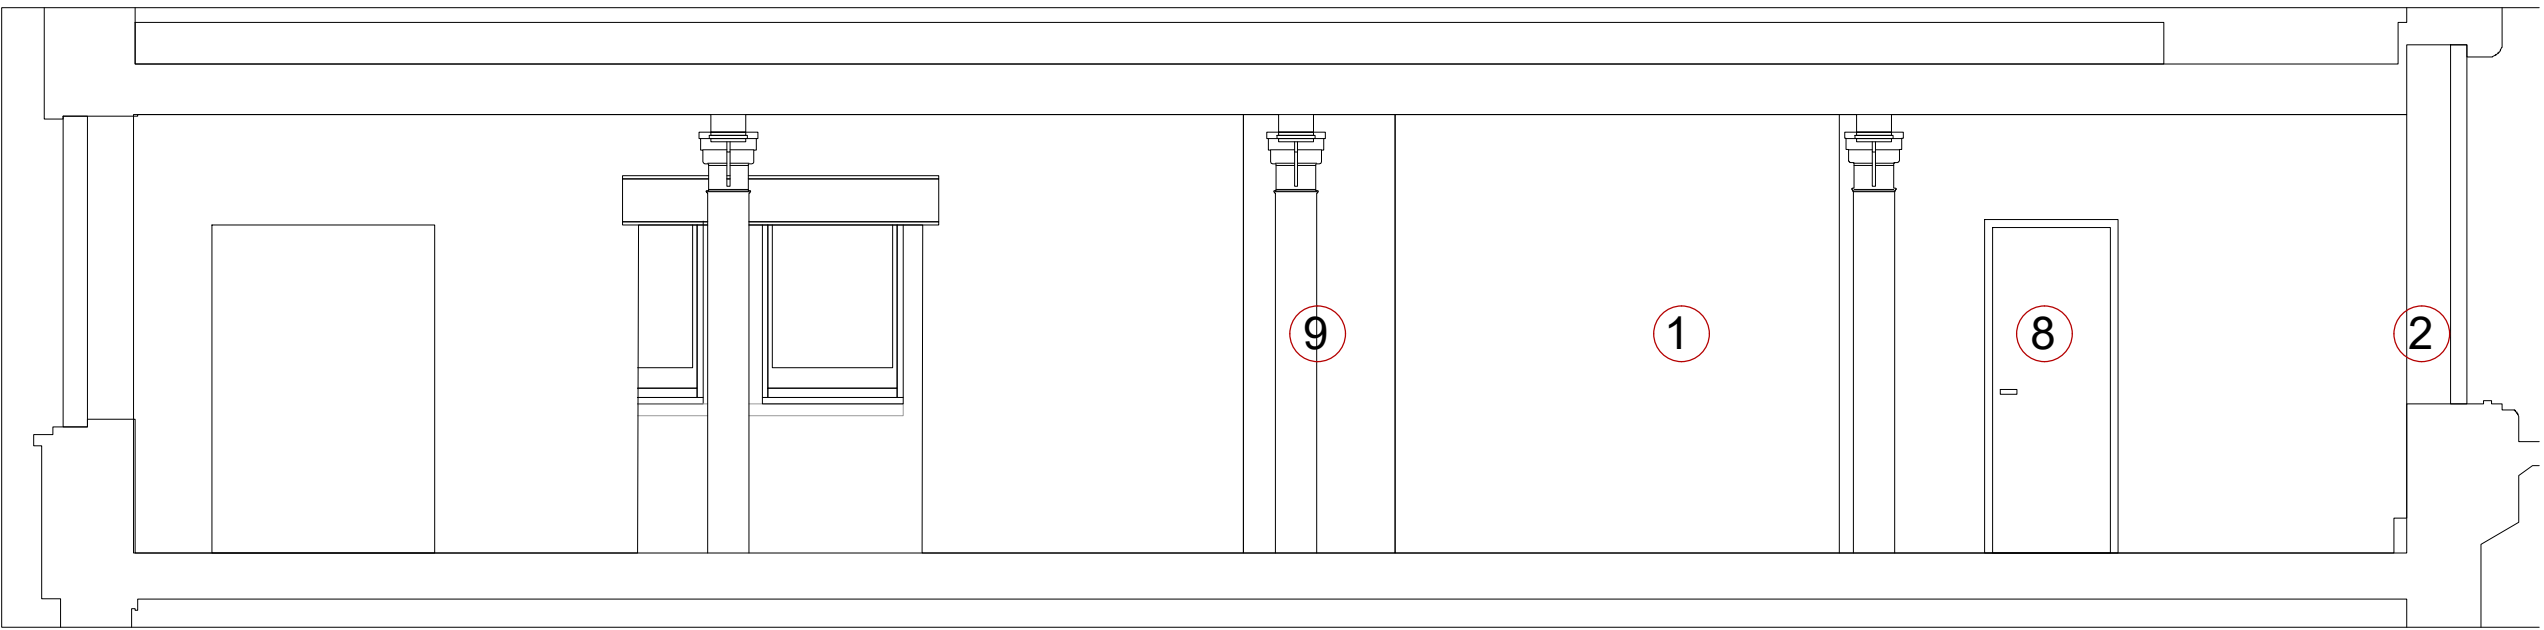


FOURWAYS HOUSE, SECOND FLOOR
EXISTING SECTION FF'

1.50 @ A1

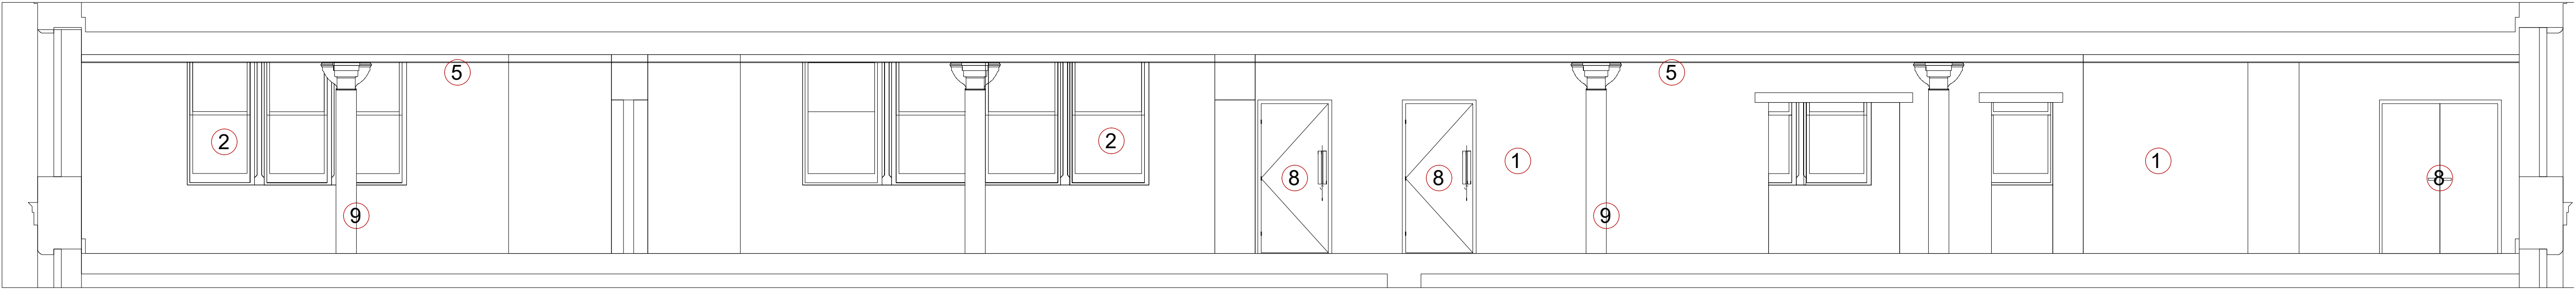


FOURWAYS HOUSE, SECOND FLOOR
EXISTING SECTION GG'

1.50 @ A1

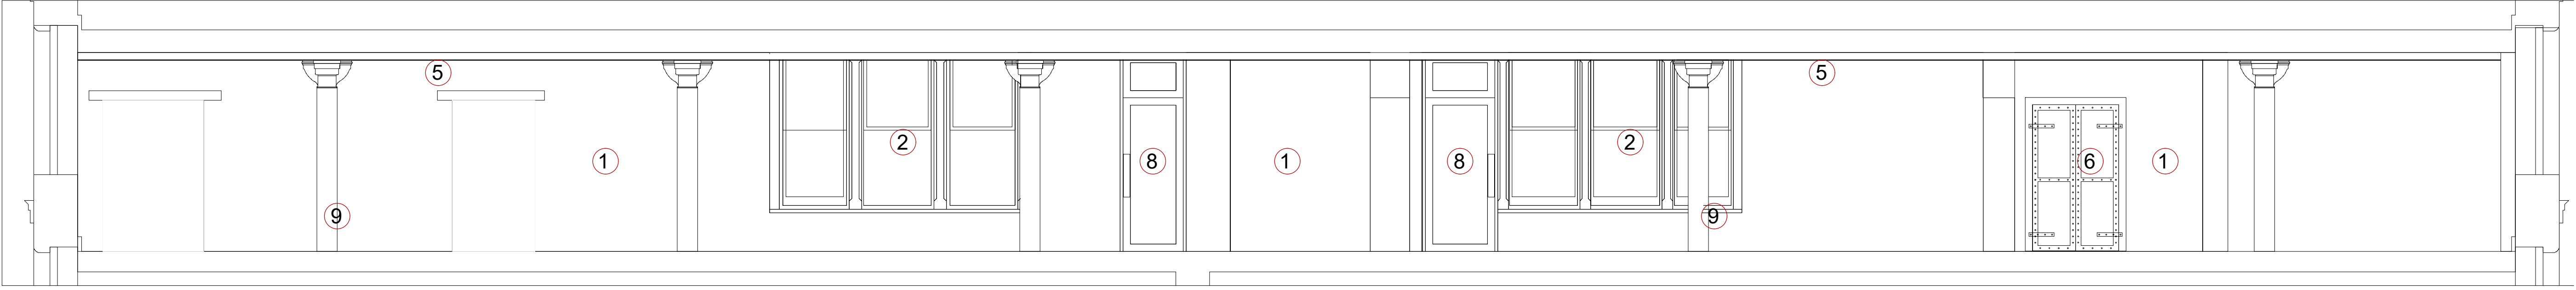

FOURWAYS HOUSE, SECOND FLOOR
EXISTING SECTION HH'

1.50 @ A1

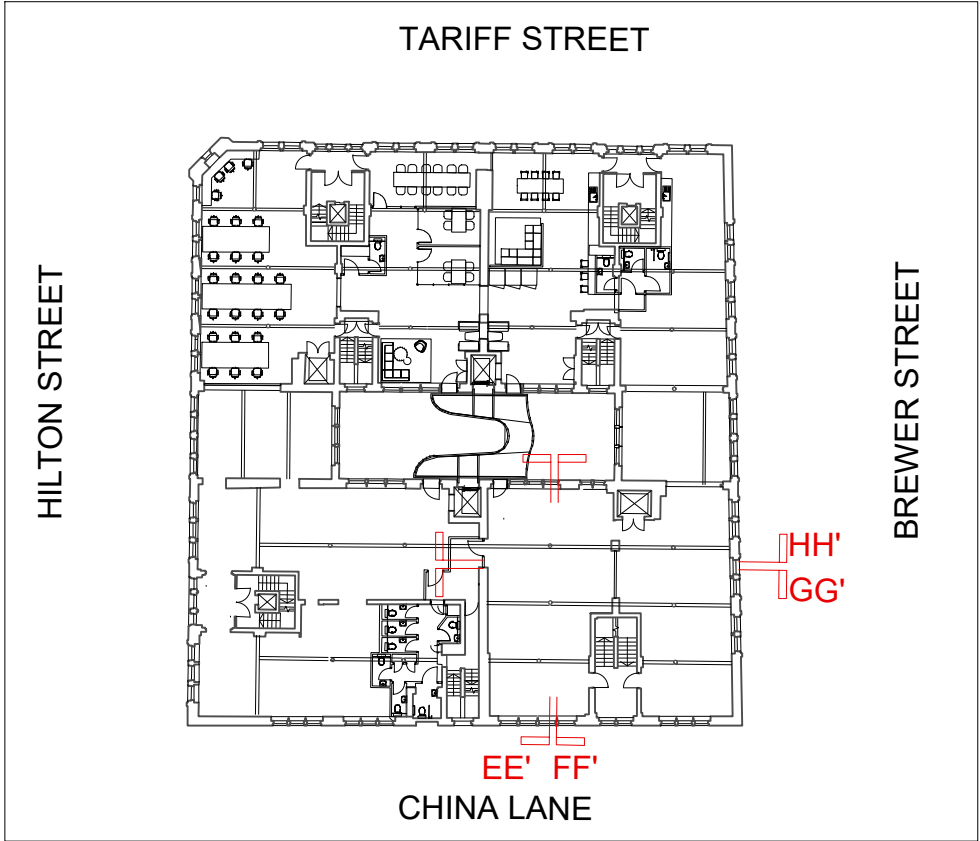

SECTION KEY

1

EXISTING BRICKWORK EXPOSED

2

ORIGINAL SASH WINDOWS

3

NON-ORIGINAL PARTITION WALLS

4

NON-ORIGINAL TIMBER VERTICAL BOARDING

5

ORIGINAL TIMBER BEAMS

6

ORIGINAL CAST IRON DOOR

7

EXISTING GLAZED SCREEN WINDOWS

8

EXISTING DOORS

9

EXISTING CAST IRON COLUMNS

NOTE

No alterations or demolitions proposed - see proposed plan and sections for additional walls and screens

NOTE: ALL DIMENSIONS TO BE CHECKED ON SITE
NO DIMENSIONS TO BE SCALED UNLESS OTHERWISE STATED.

DRAWING STATUS

LISTED BUILDING CONSENT

REV.	DESCRIPTION	DATE/INITIAL
A	AMENDED AS PER COMMENTS RECEIVED 23.10.23	31.10.23/SN
B	AMENDED AS PER COMMENTS RECEIVED 07.11.23 TITLE CHANGE	08.11.23/SN

development

PHIL SHEPHERD

PROJECT MANAGER

DESIGN

DRAWN BY

SCALE@A1

1:50

DATE

27.09.23

PROJECT

XLB
2nd FLOOR
FOURWAYS HOUSE
MANCHESTER

DRAWING NO.

E2678_02_LBC_003

REVISION

B

DRAWING TITLE

EXISTING SECOND FLOOR SECTIONS

adtworplace

THE WORKPLACE (2288A COURT) (GREENEDGE WAY) MANCHESTER | NO. 1/N
T: 0161 655 0290 | www.adtworplace.com