
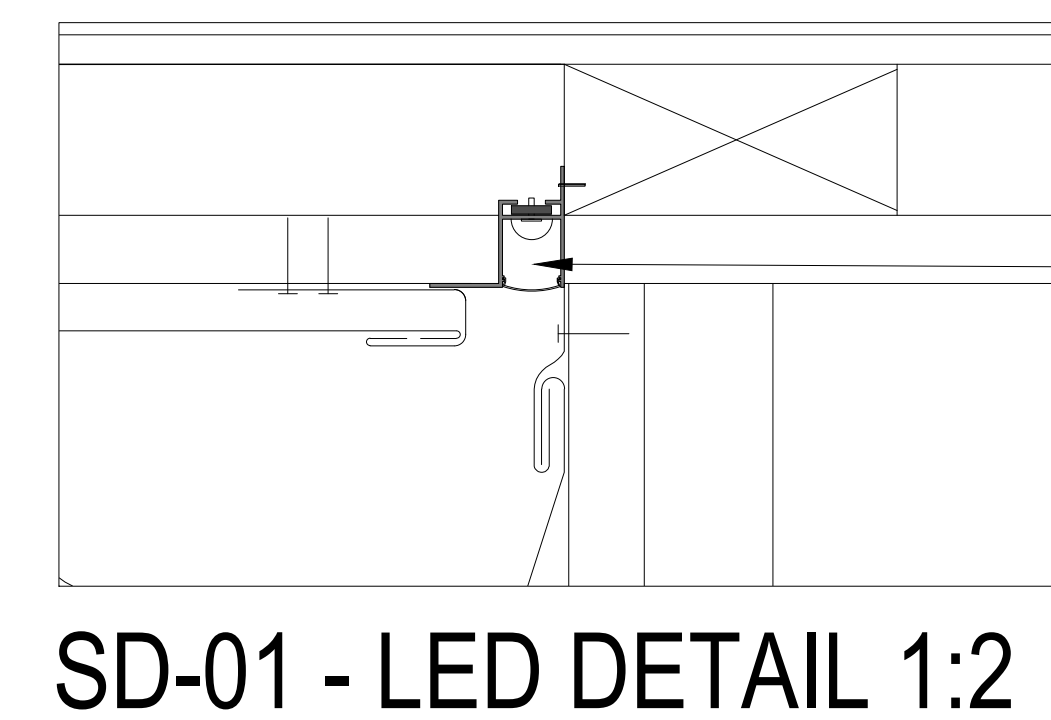
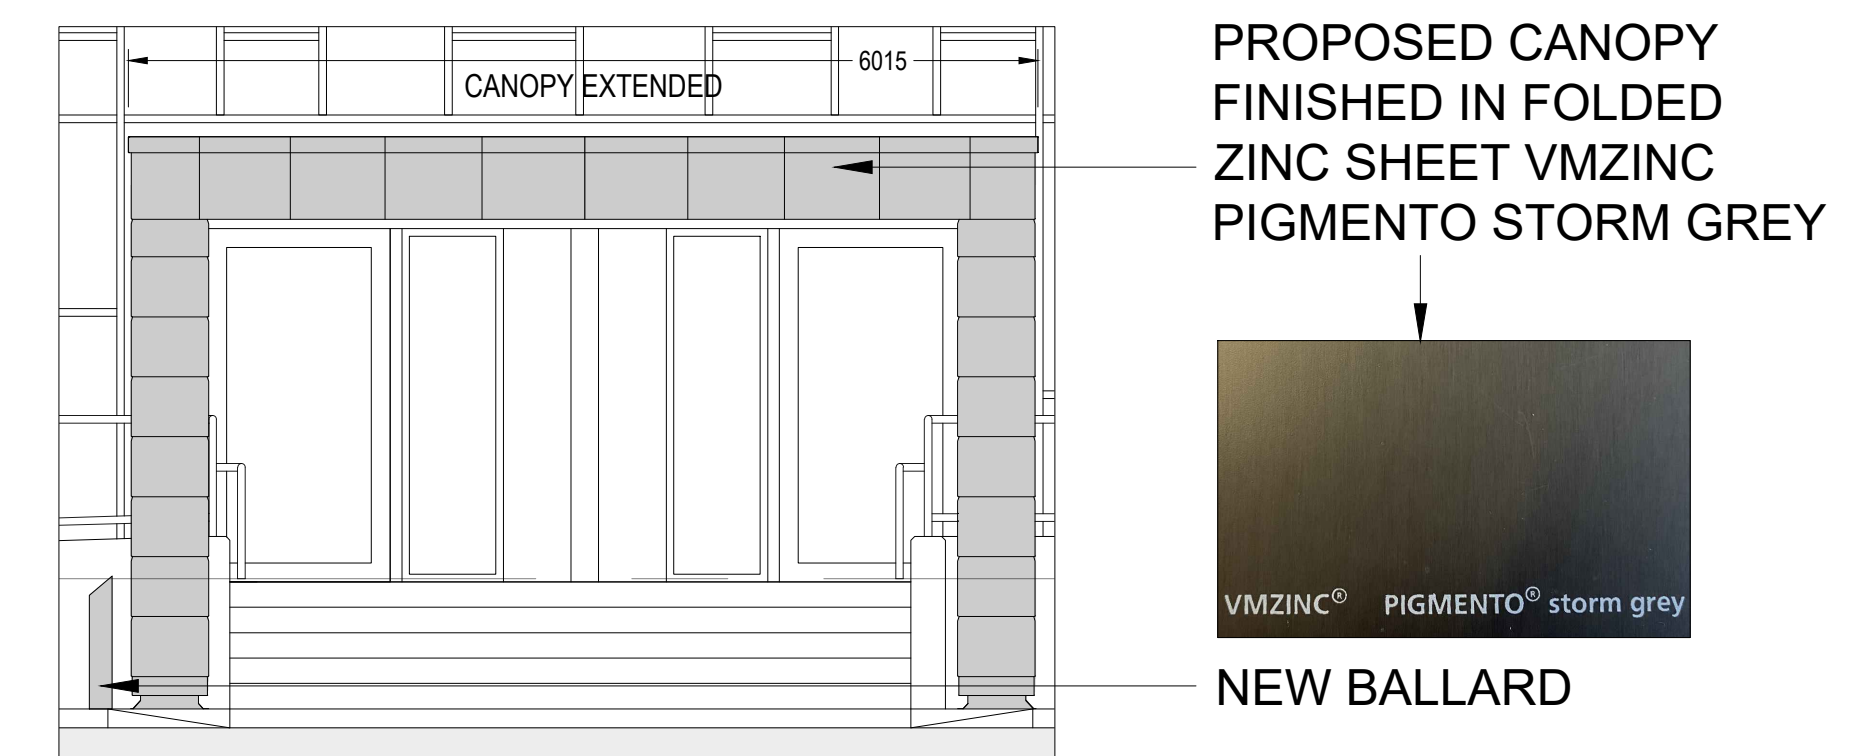
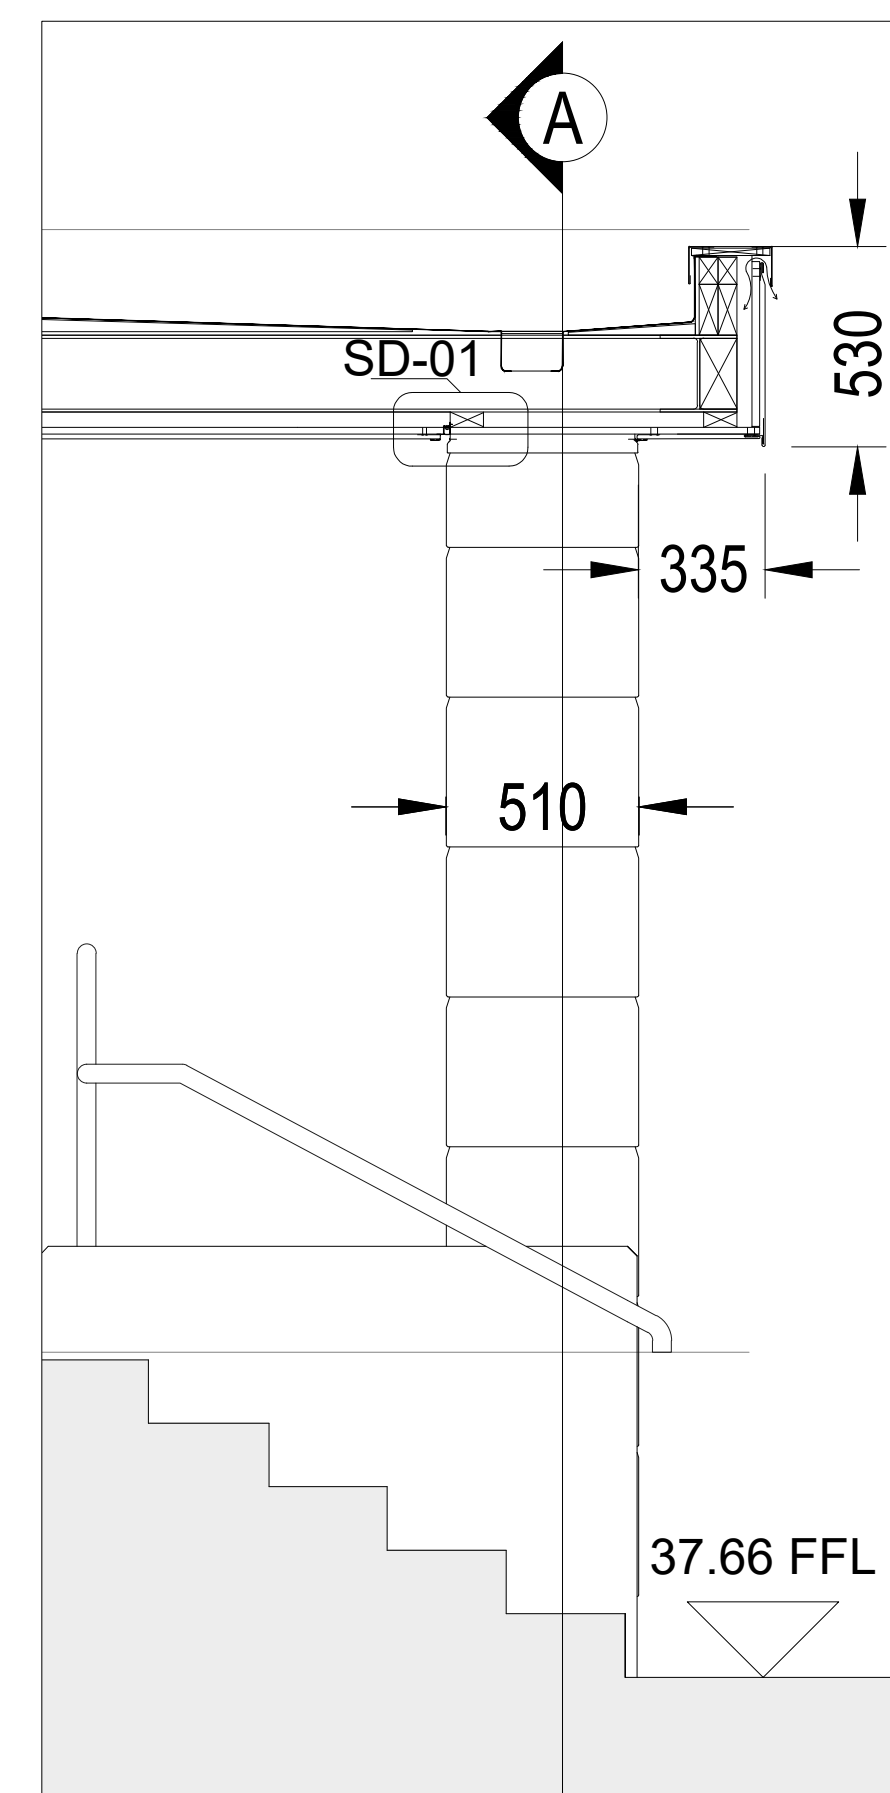
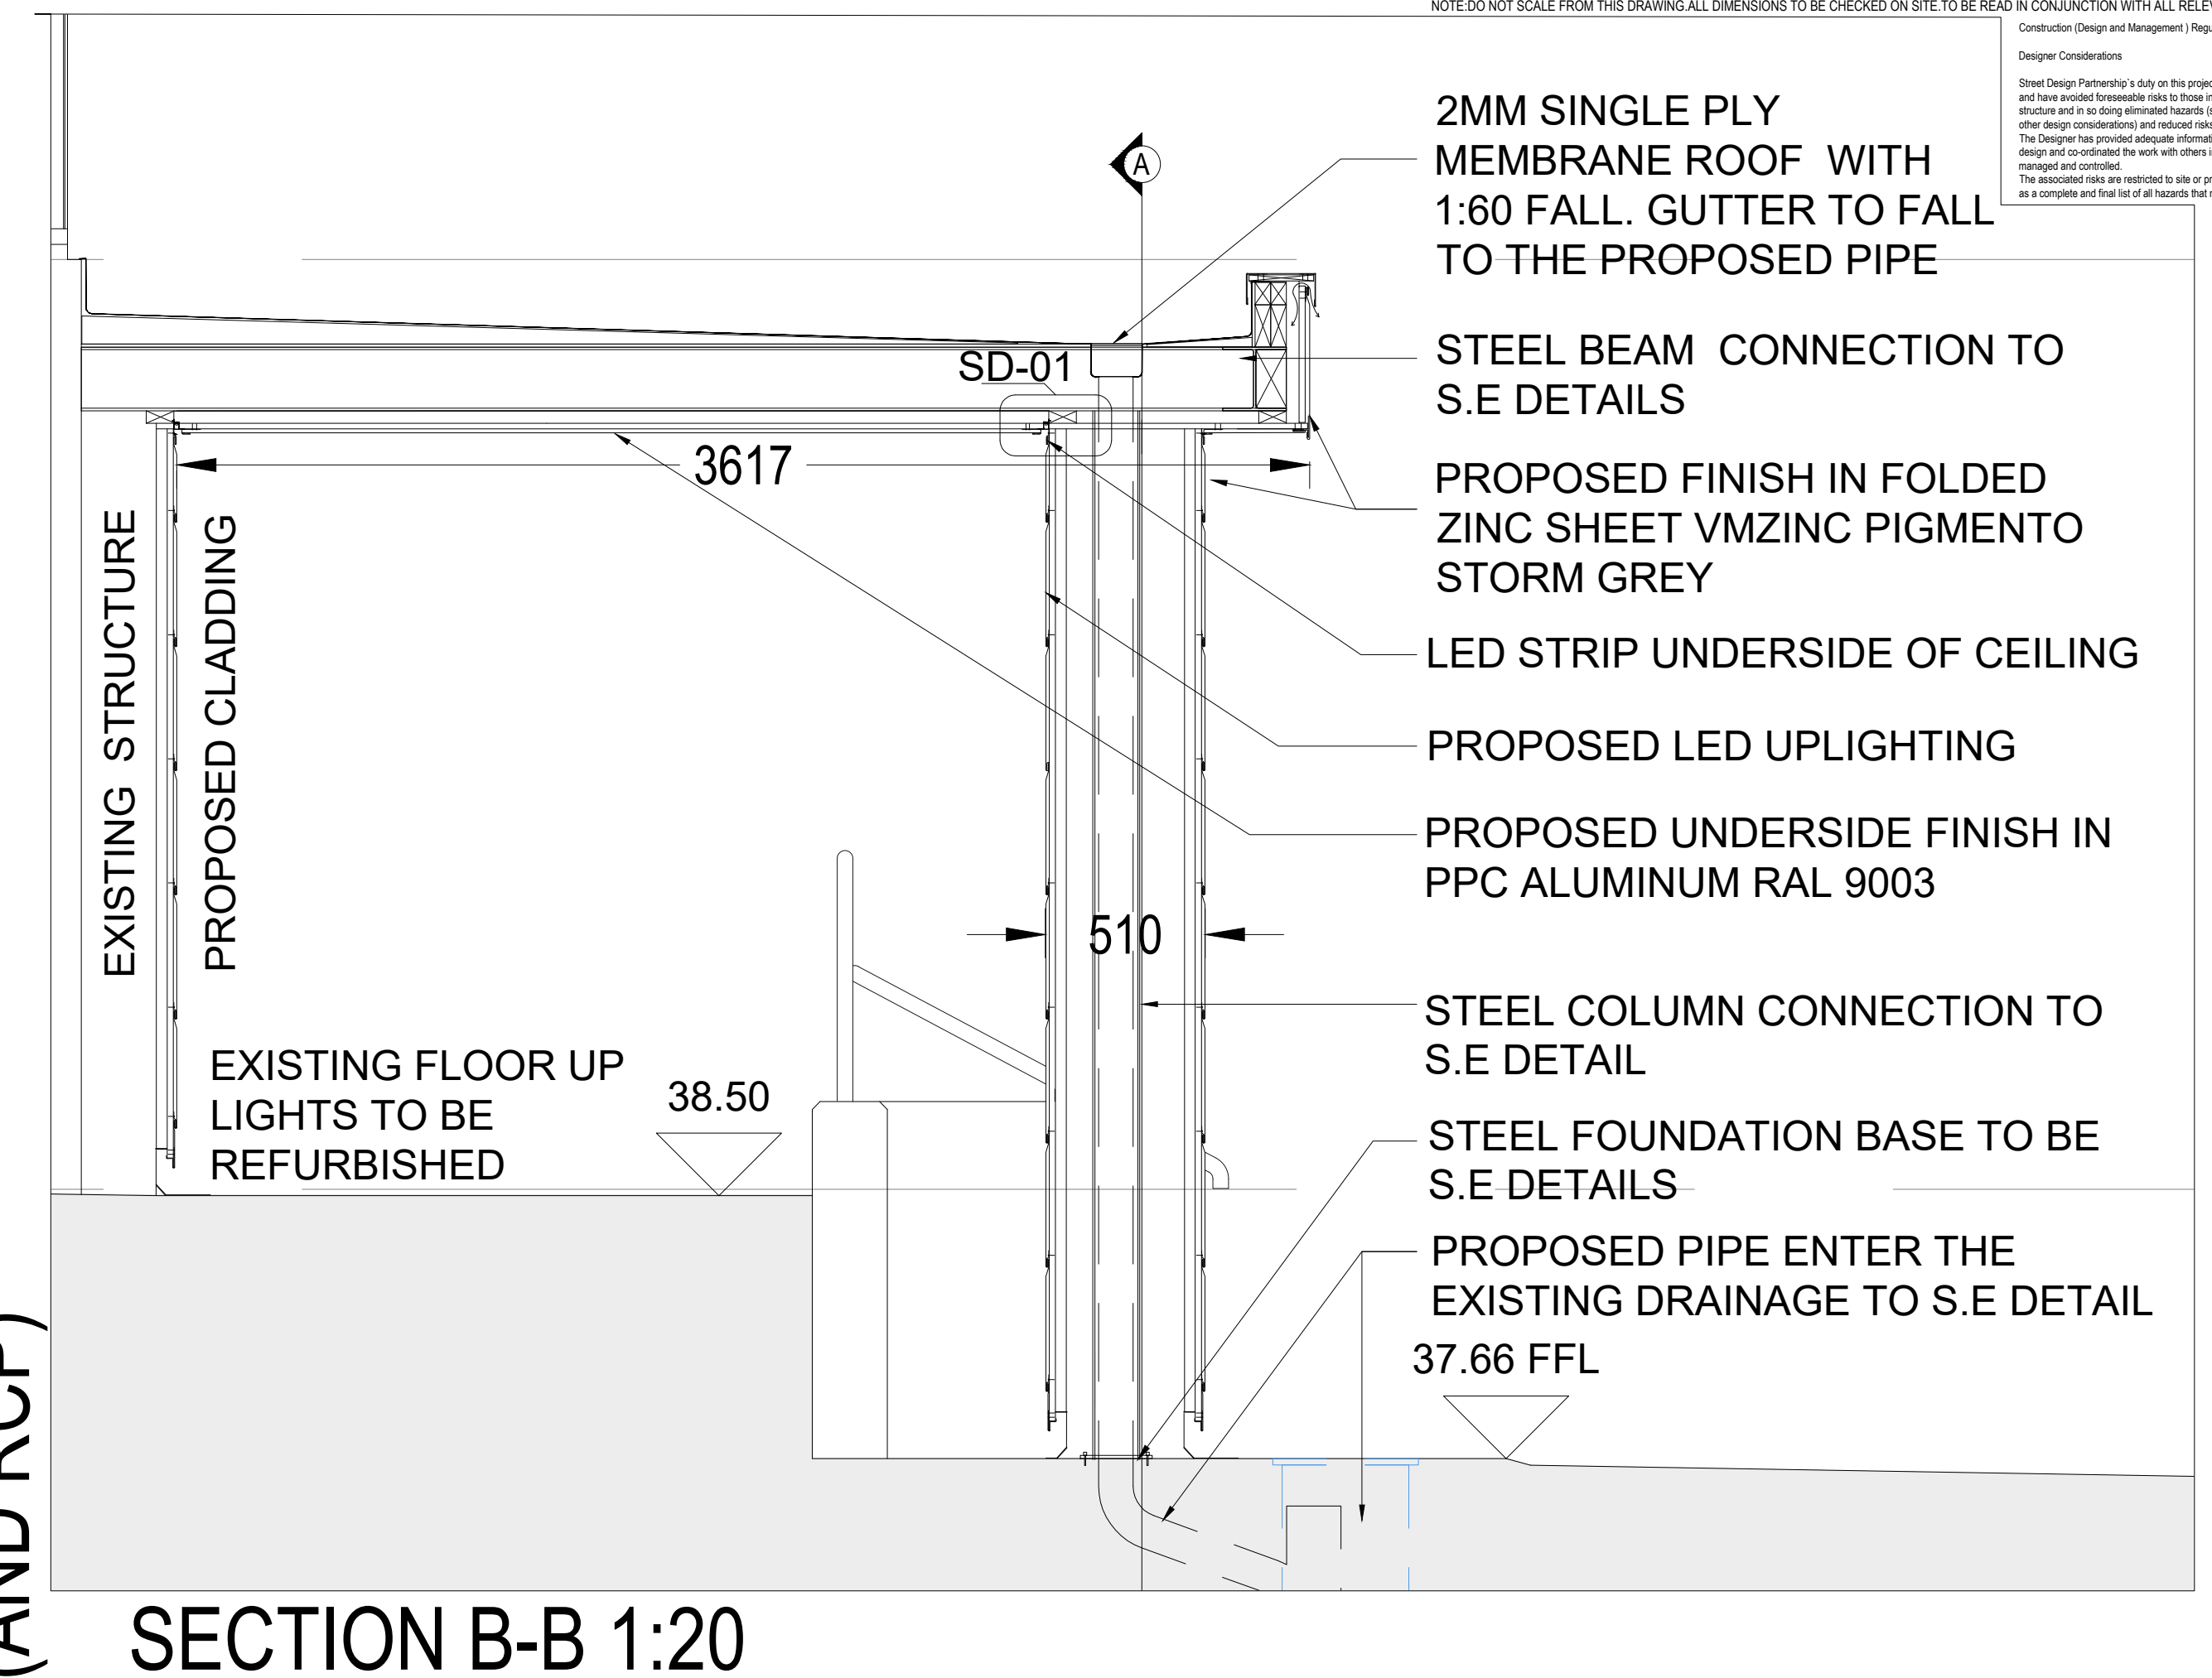
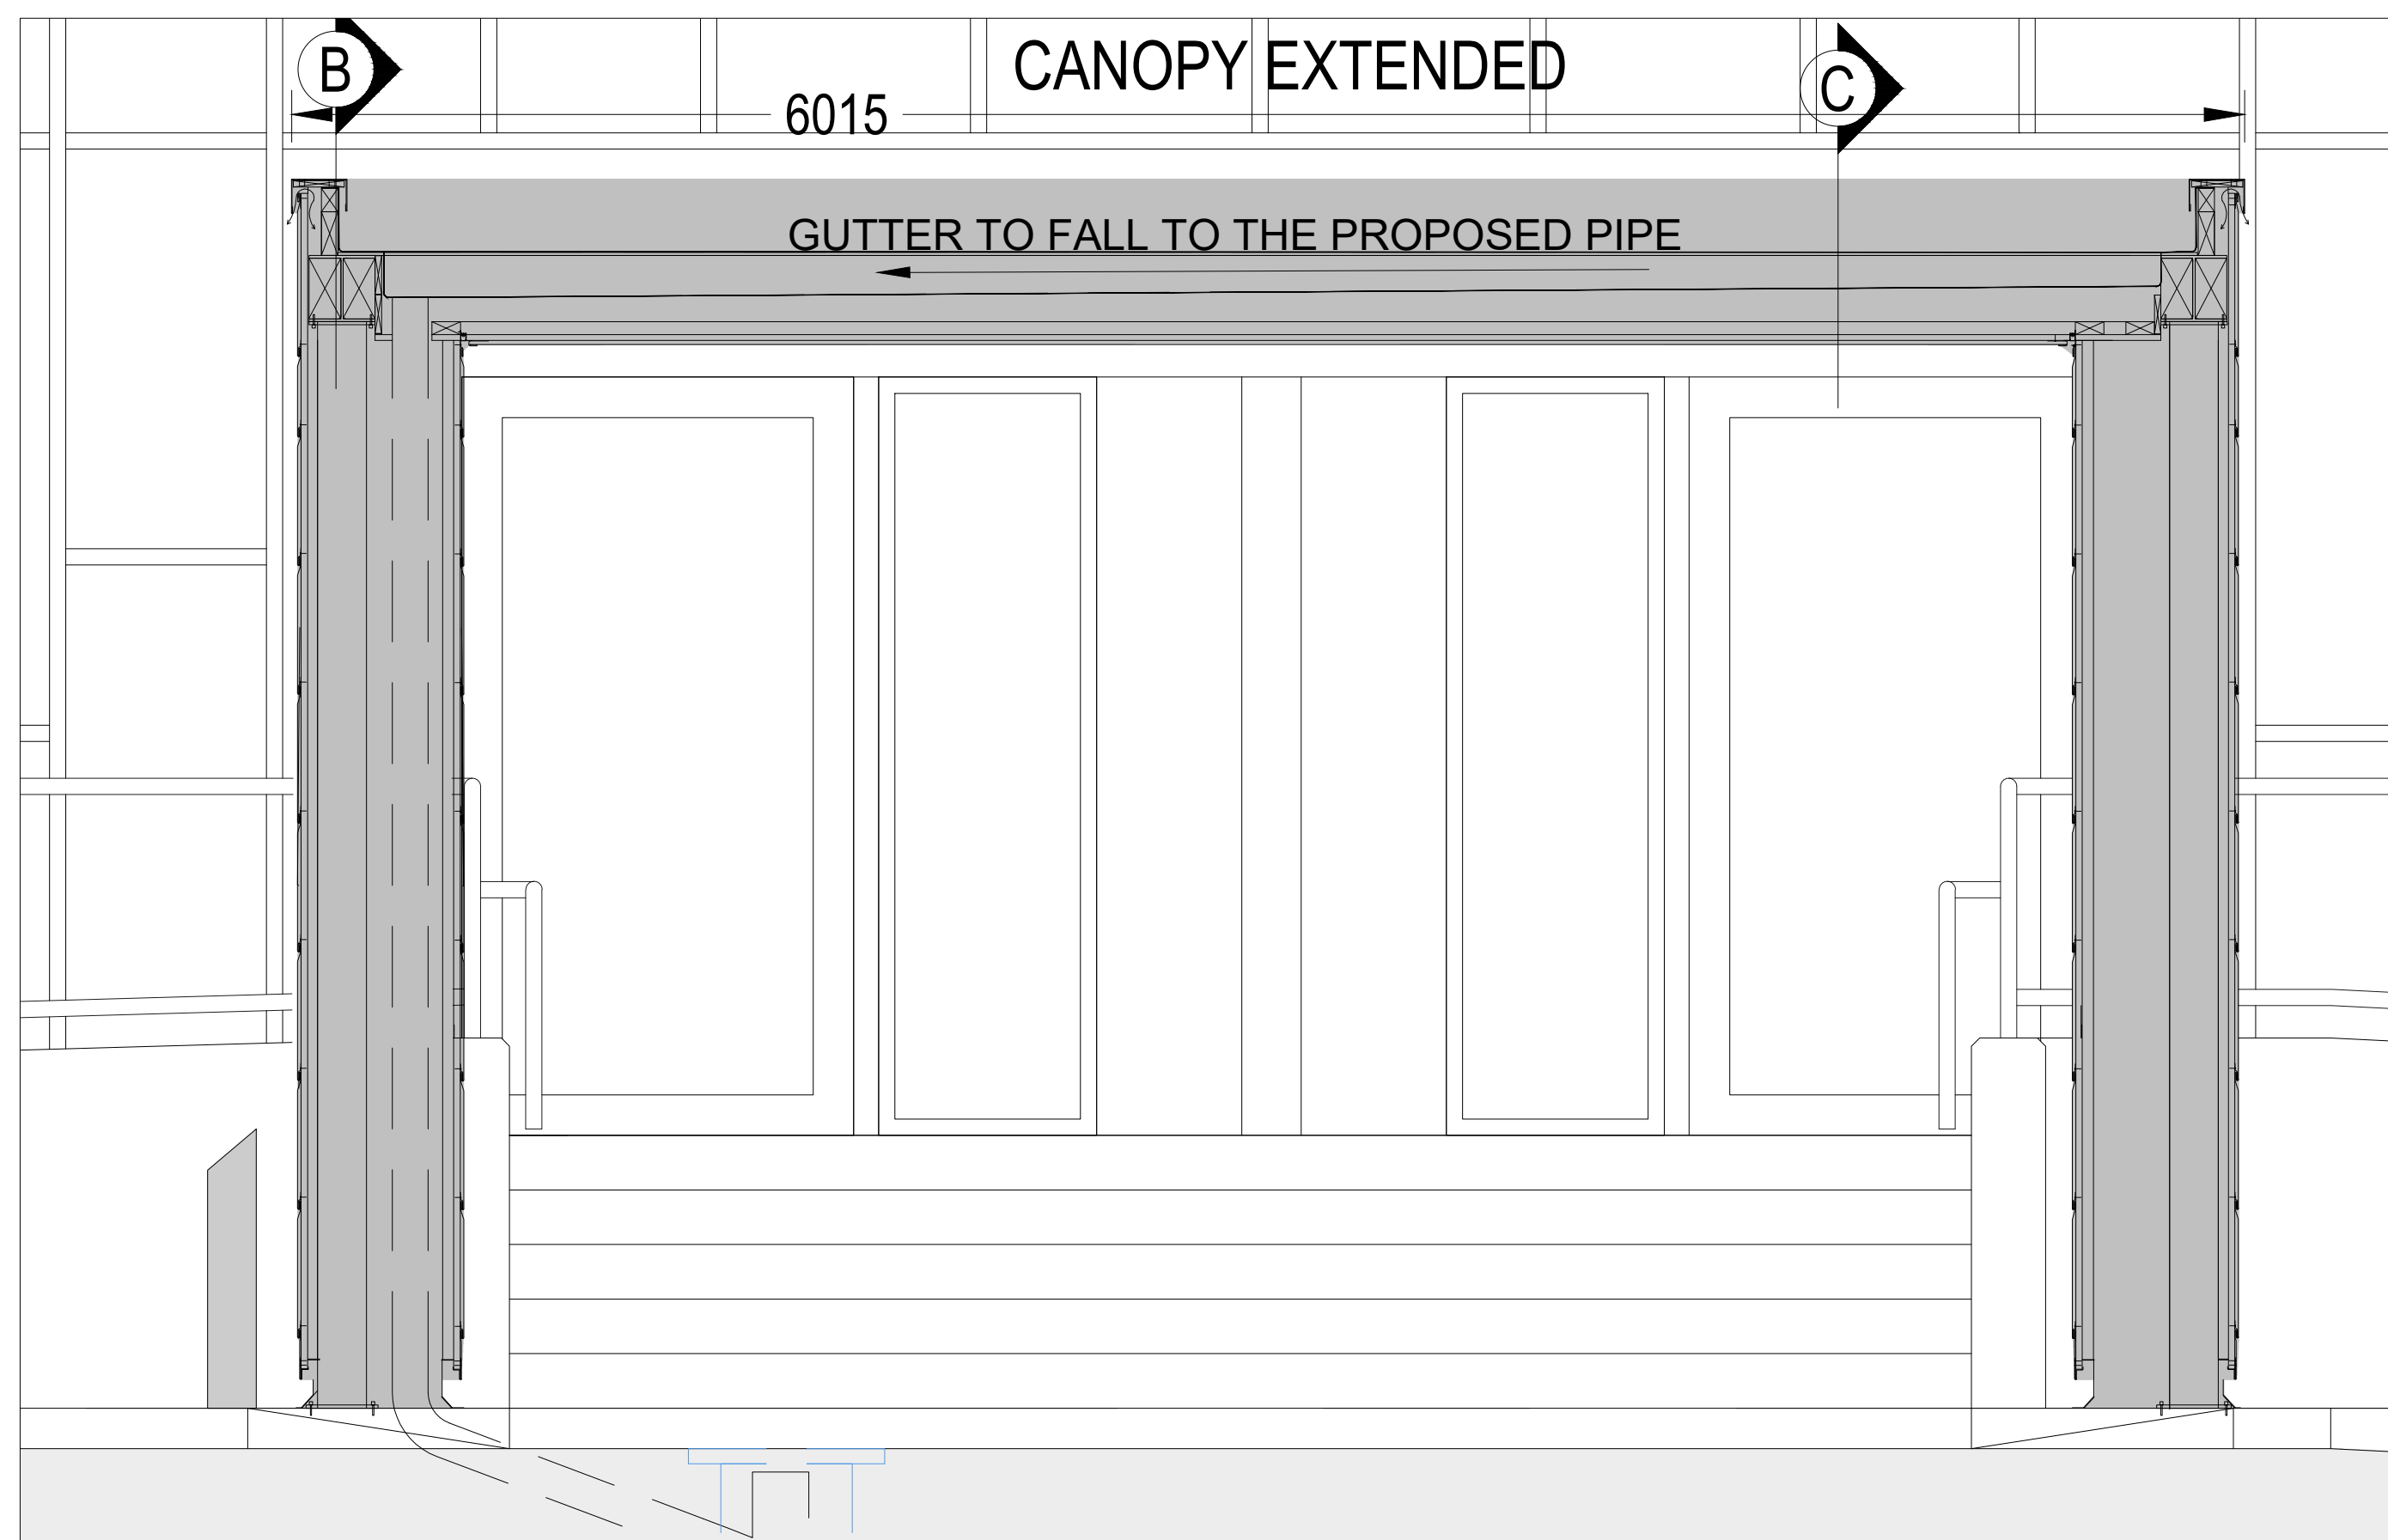


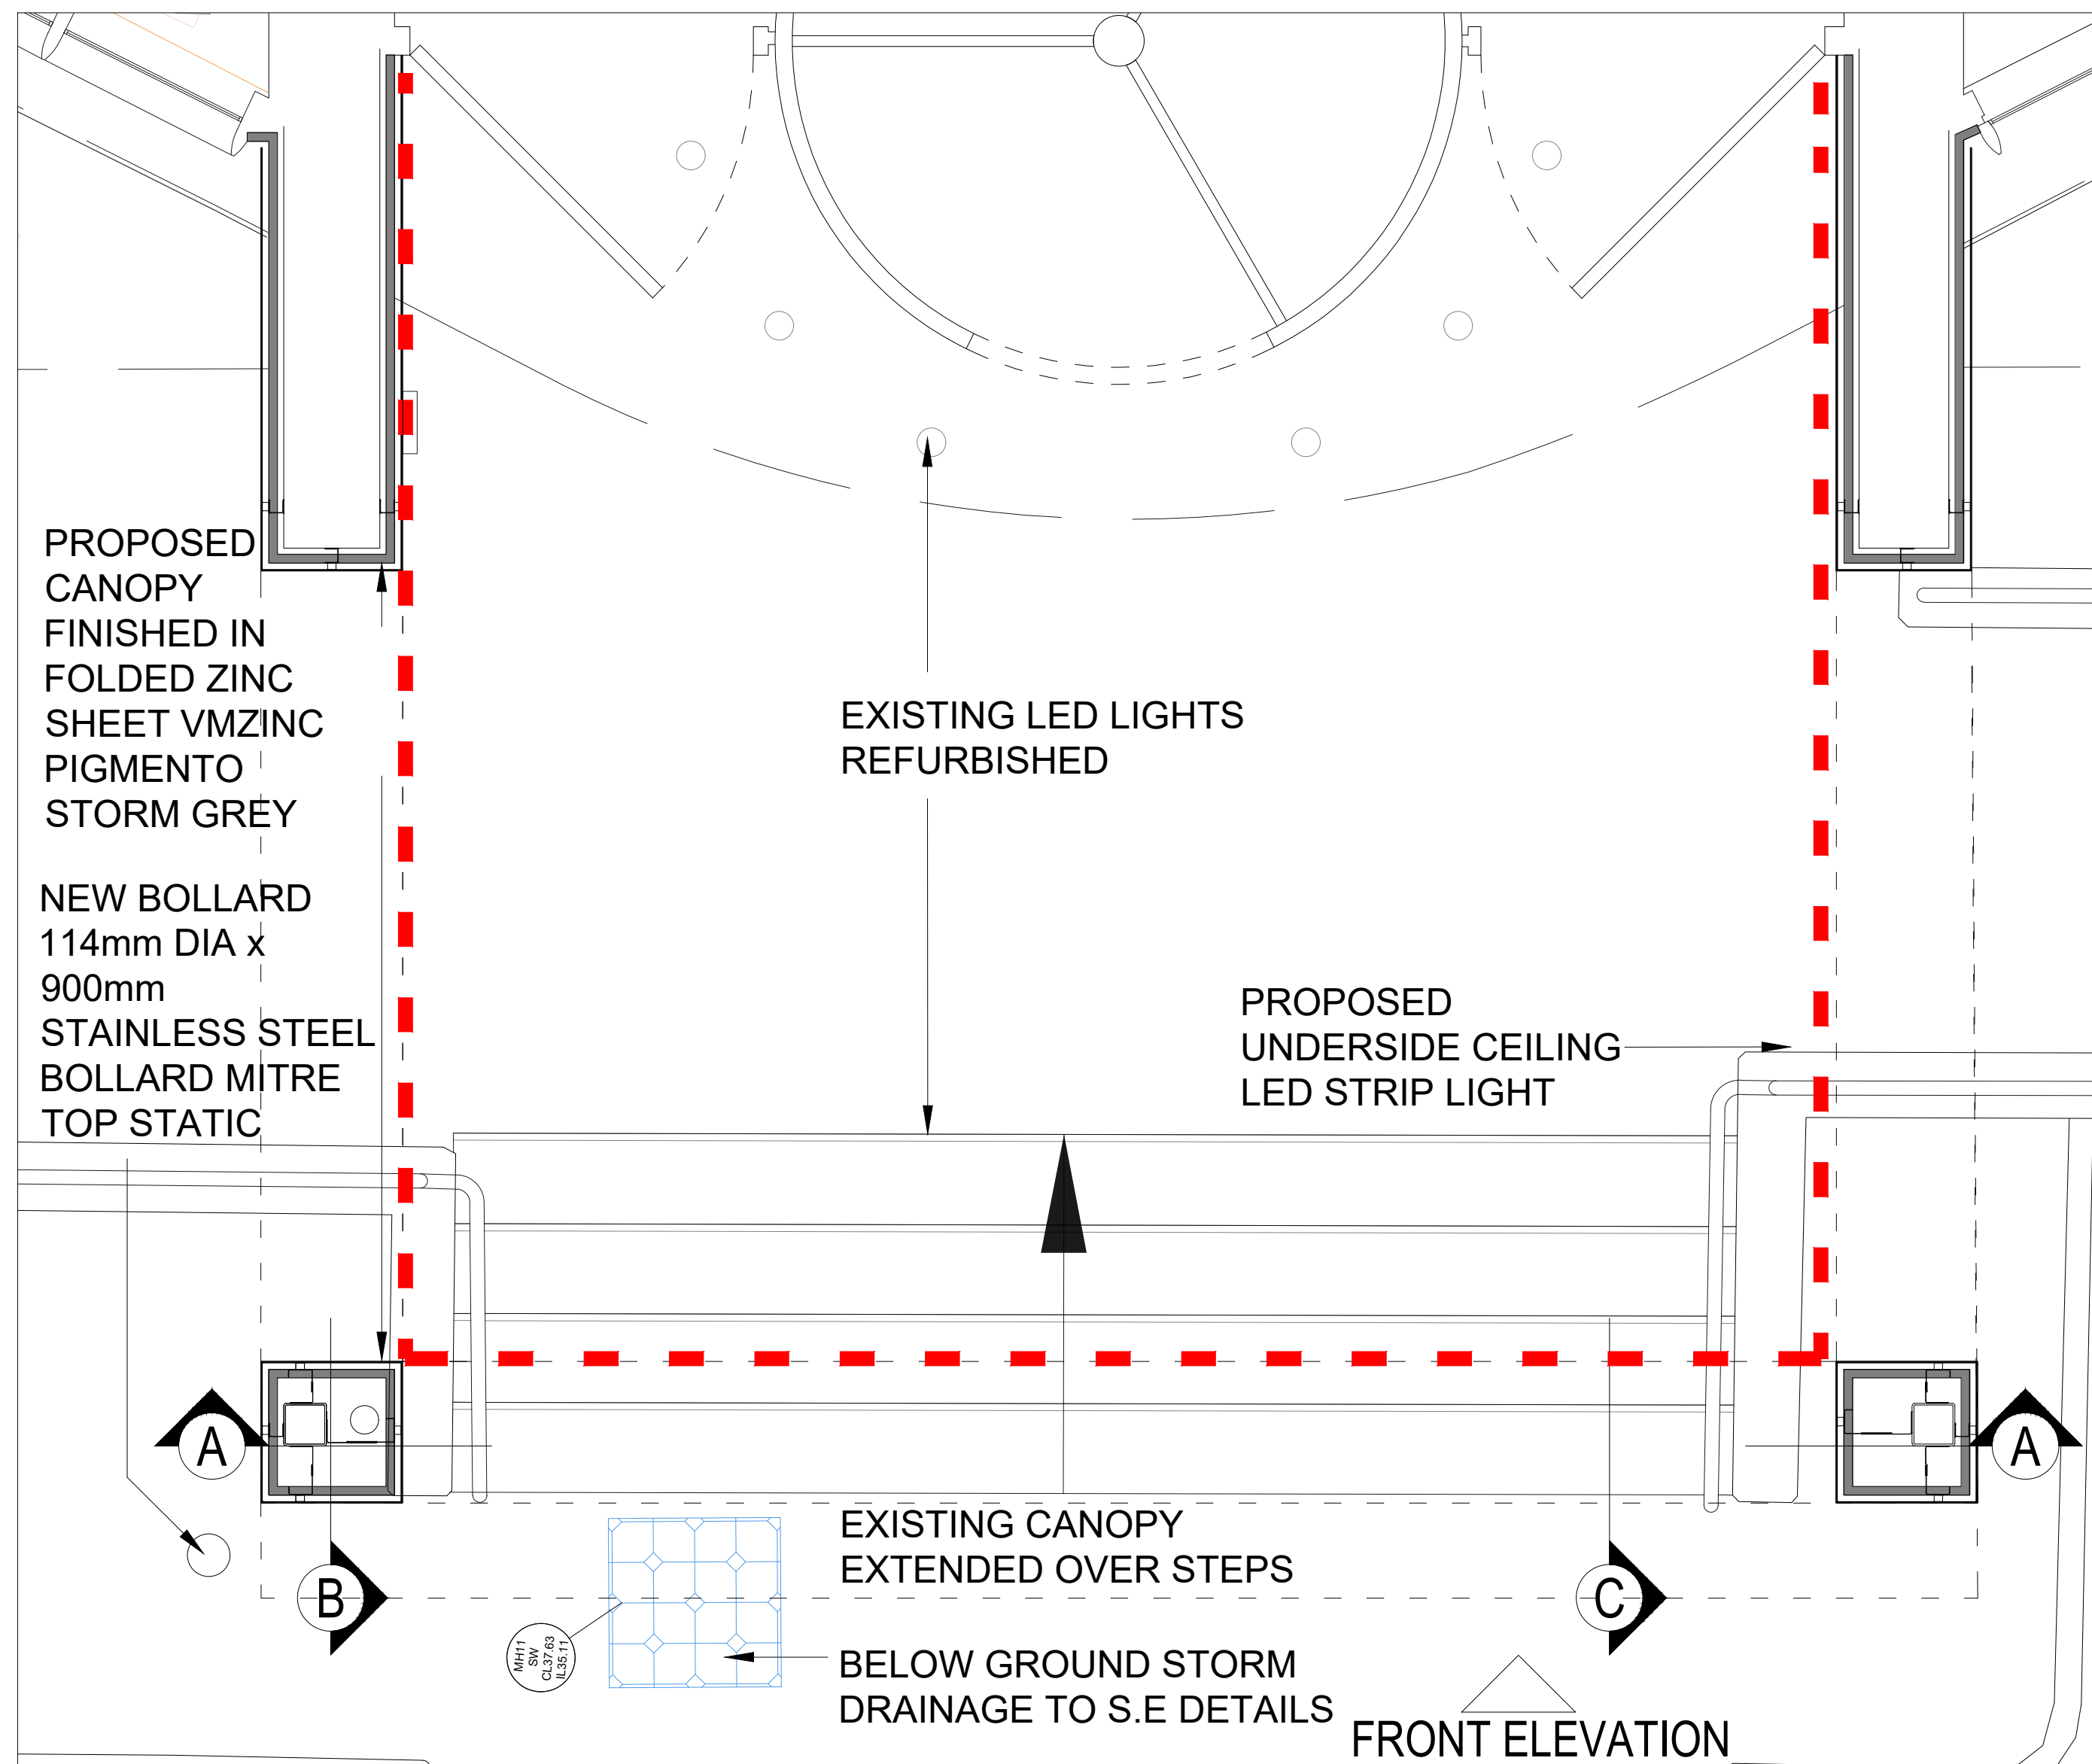

client:	project:	drawing:
HAMILTON PYRAMID EUROPE	GATEWAY MANCHESTER LONDON ROAD MANCHESTER, M1 2PG	MAIN ENTRANCE PORTE COCHERE CANOPY EXTENSION DETAIL
project no:	drawing no:	revision:
7442	A400(30)02	G
drawn:	checked:	date:
DF	20.12.22	Varies