
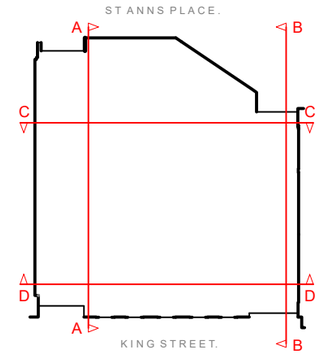


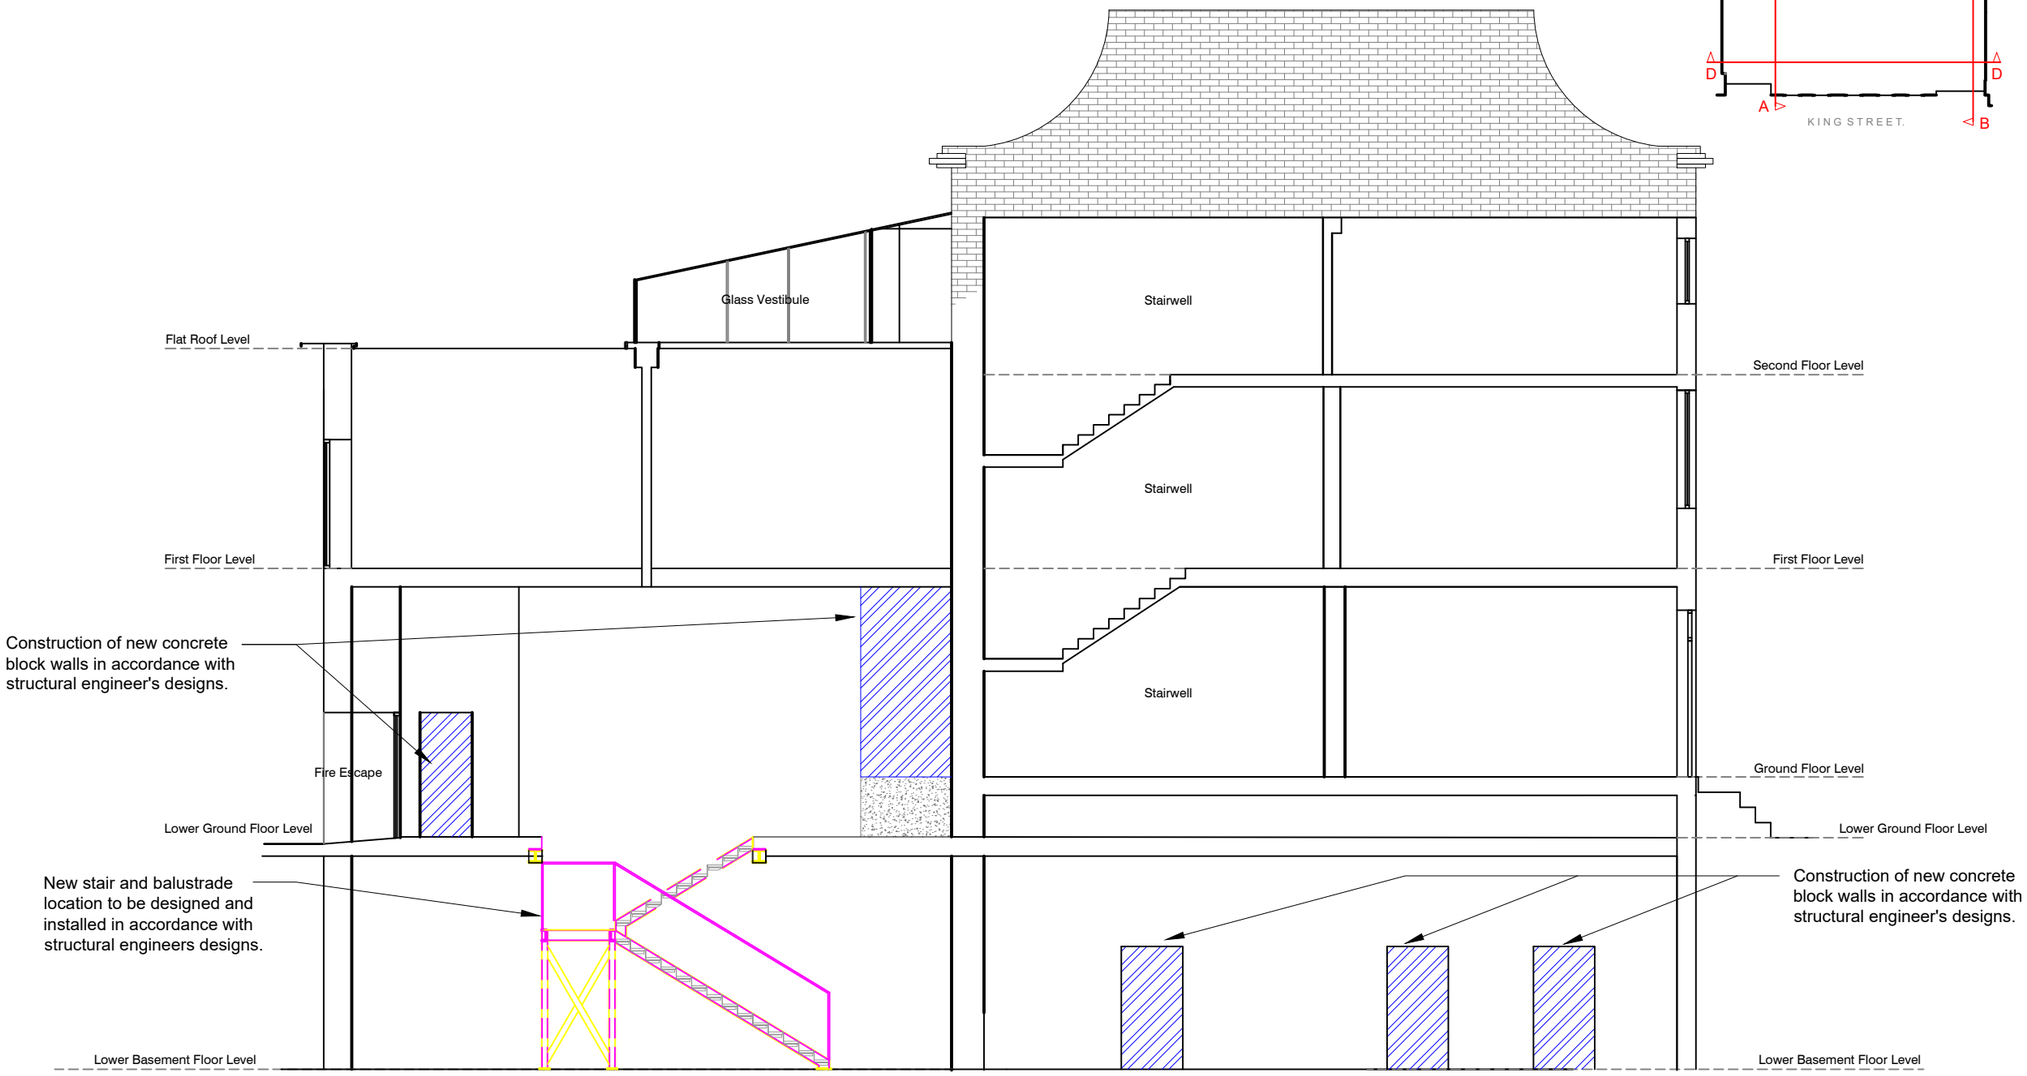

SECTIONAL ELEVATION A-A.

Section A - A

(Scale 1:100)

Notes

Rev	Description	Date	Drawn

CUSHMAN & WAKEFIELD

Project & Development Services
North West

No. 1 Marsden Street
Manchester
M2 1HW

Tel: +44 (0) 161 236 9595
Fax: +44 (0) 121 228 7097

Client:

Project: 35 King Street - Enabling Works

Drawing: Proposed Sectional Elevation A - A

Scale: As shown at A3 Drawn by: LC

Date: December 2023 Checked by: JL

Drawing Number: P17 Revision: