

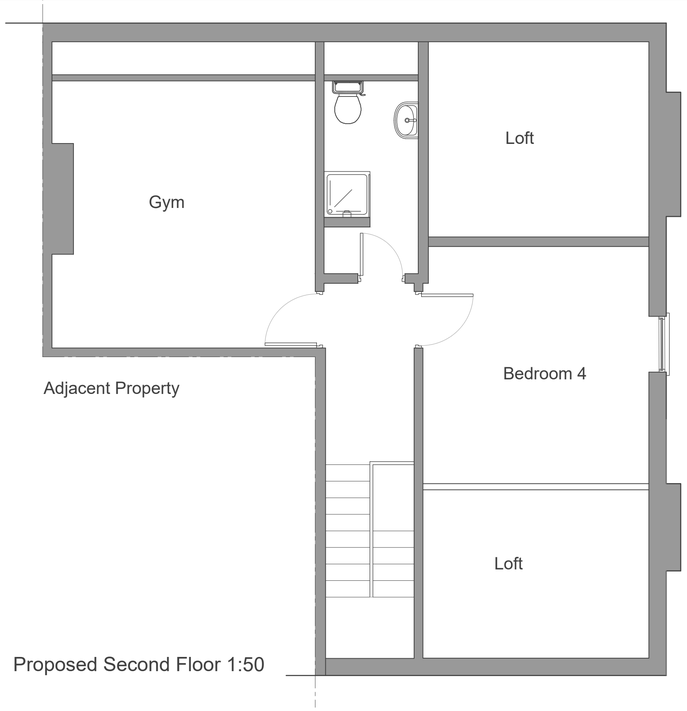


Proposed Second Floor 1:50

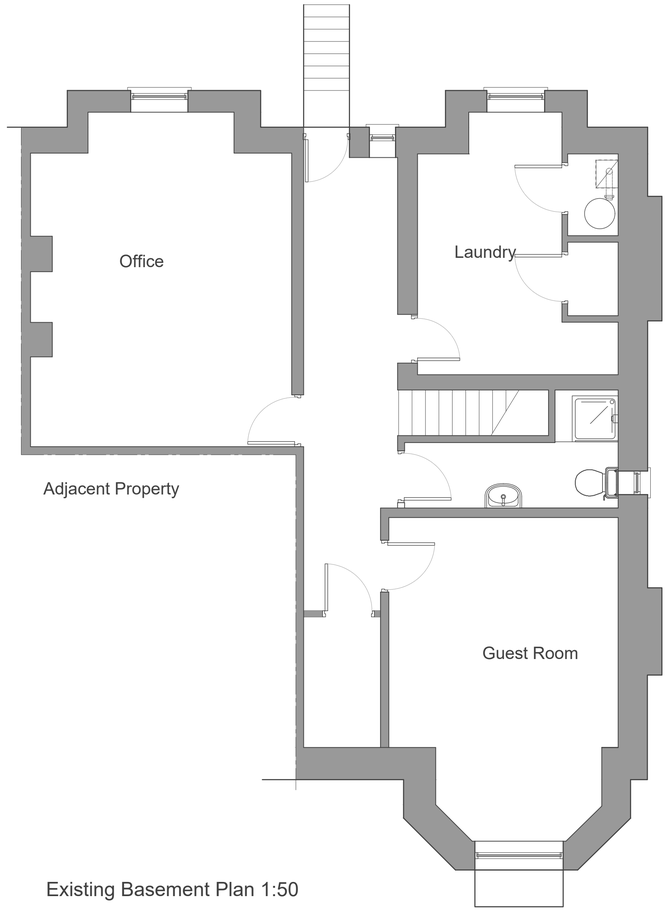

Existing Basement Plan 1:50

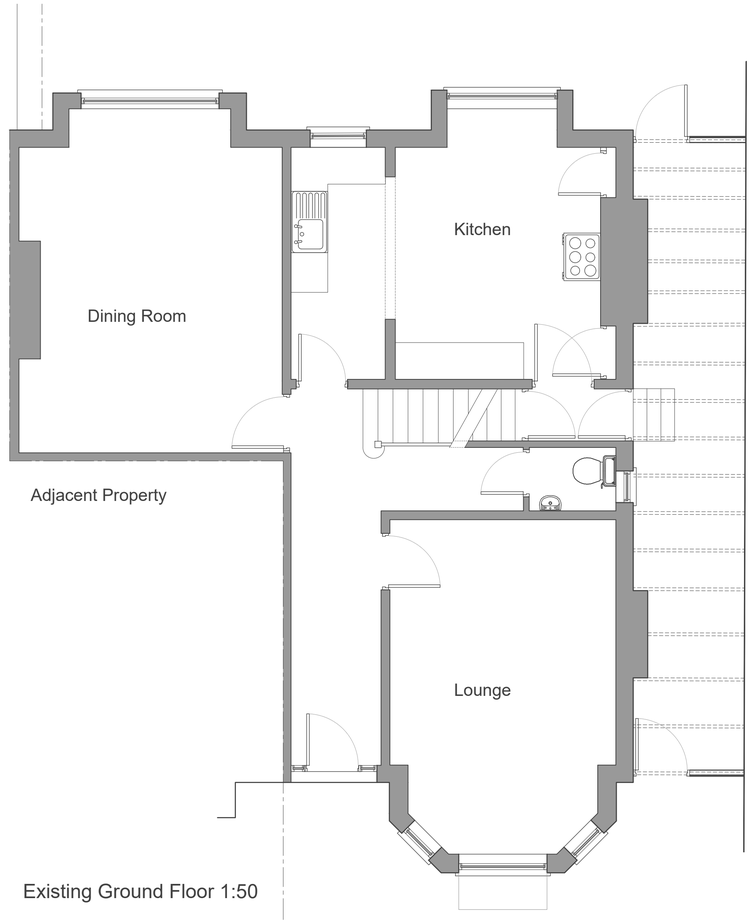

Existing Ground Floor 1:50



Existing First Floor 1:50

Rev	Description	Date	By
-	Initial Issue	-	-

MAS Architects
MAS
Mobile: 07714851567
musgrave_architectural_service@outlook.com

Client:	Dr Racheal Challiner & Mr Mark Frier
Project:	15 Moorland Rd, Didsbury
Project Status:	PL - Planning

Scale:	@ original size	Date:	Drawn by:	Checked By:
1:50	A1	12.11.2022	CM	CM

Project Number	Drawing Number		
015	A	DR	002

Description	Rev.
Existing plans	

0 500mm 1m Scale 1:50

D:\OneDrive\Documents\Musgrave_Architectural_Service\015 Moorland Road Didsbury\Drawings\Layouts\015-A-DR-002-ExistingPlans.dwg