



SURFACE DETAIL 9
Scale - 1:20

Section

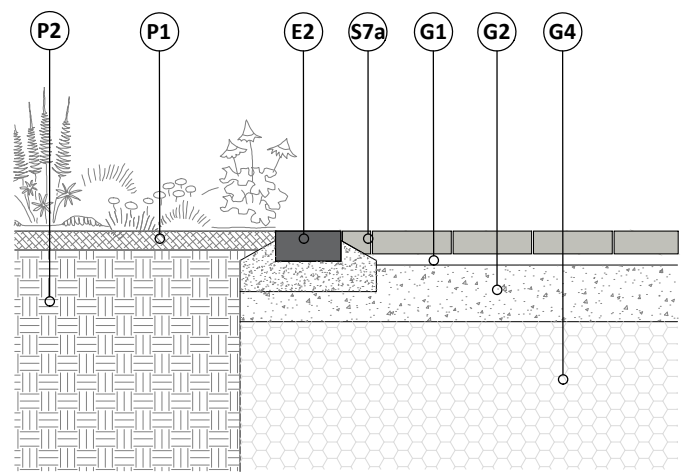


Plan

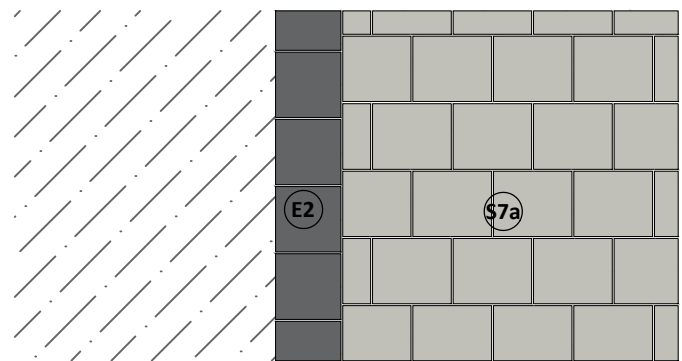


SURFACE DETAIL 12
Scale - 1:20


Section

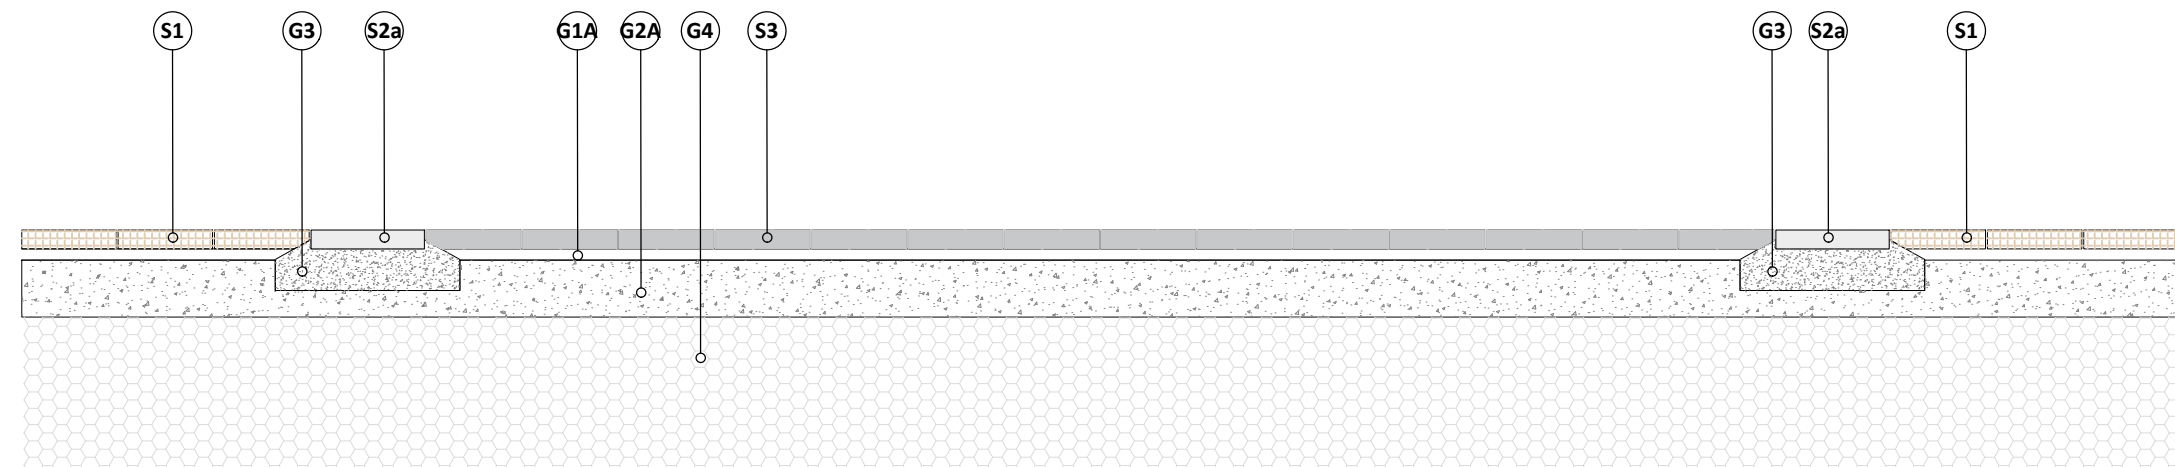

Plan

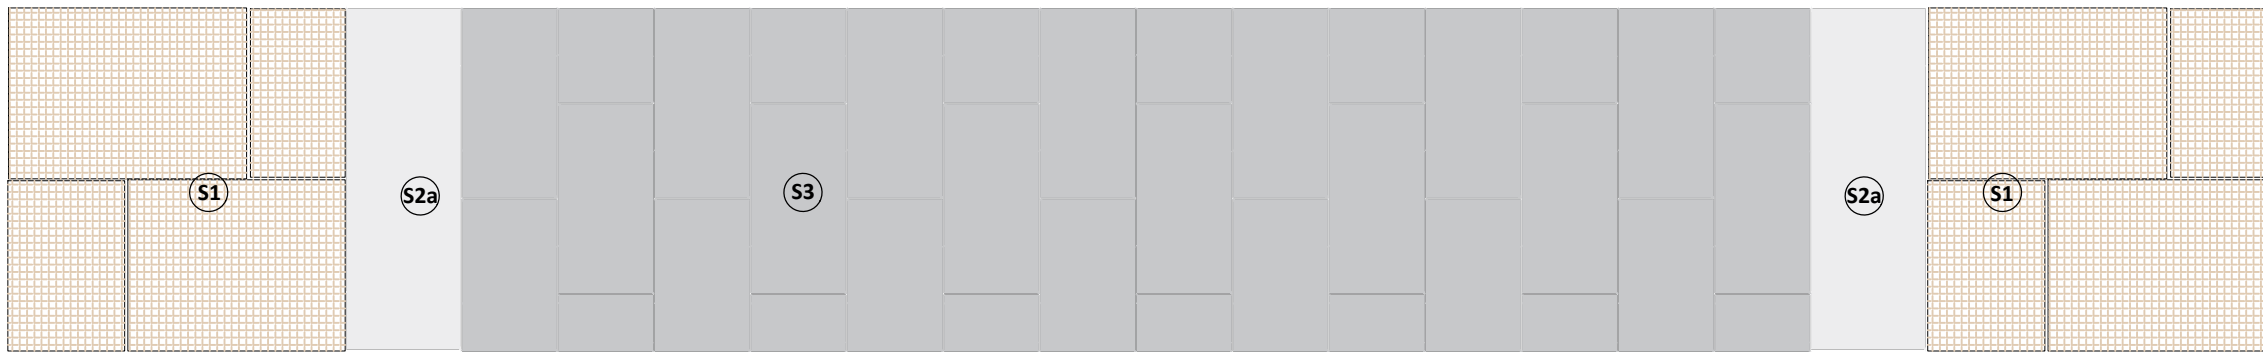


LOCATION PLAN

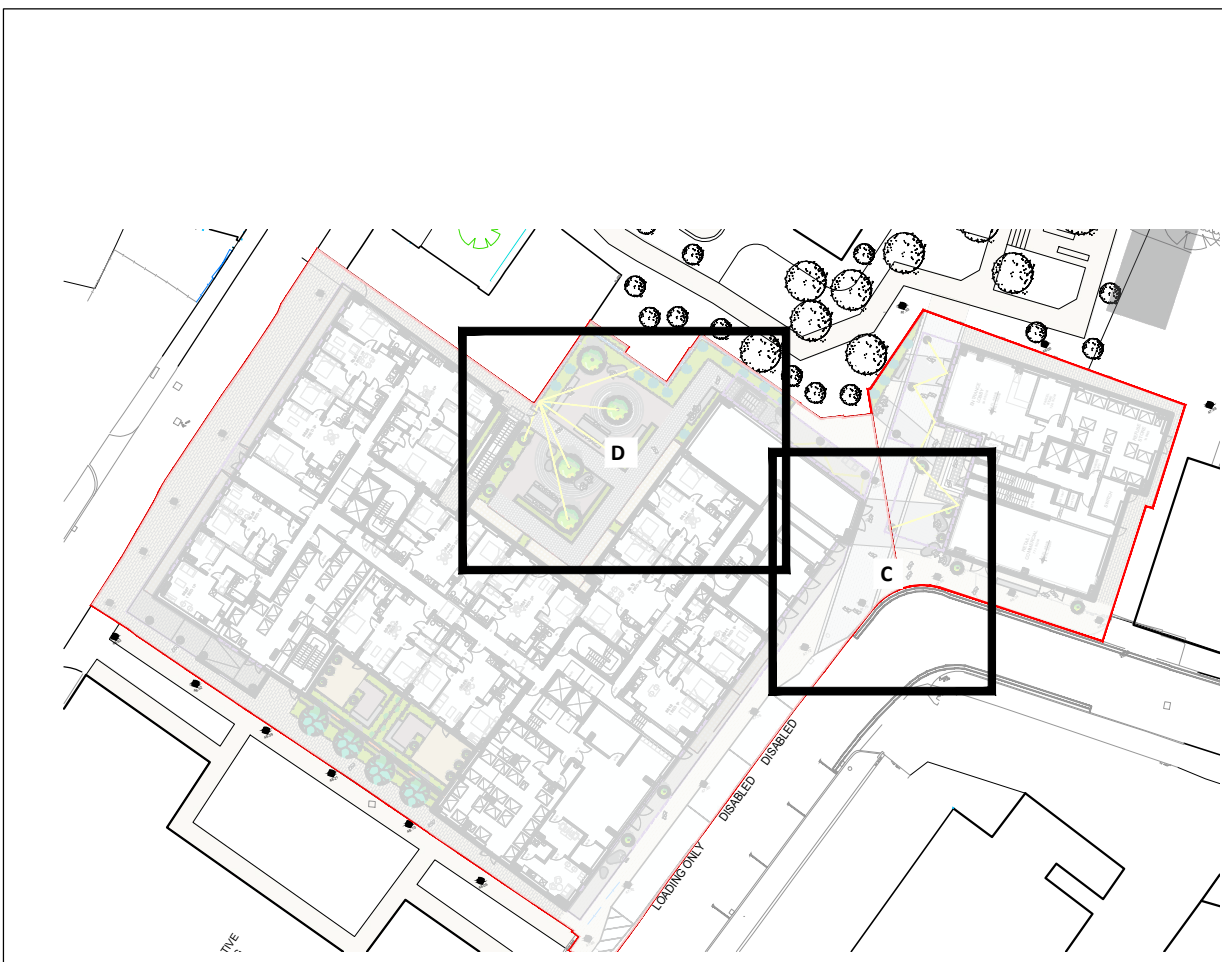


SURFACE DETAIL 10
Scale - 1:20


Section

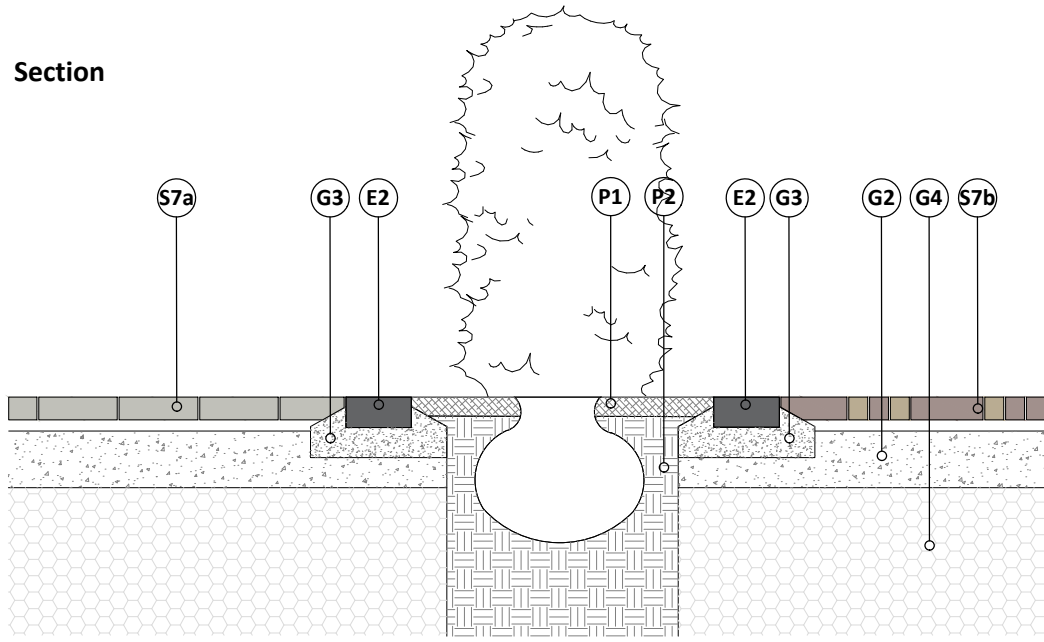

Plan

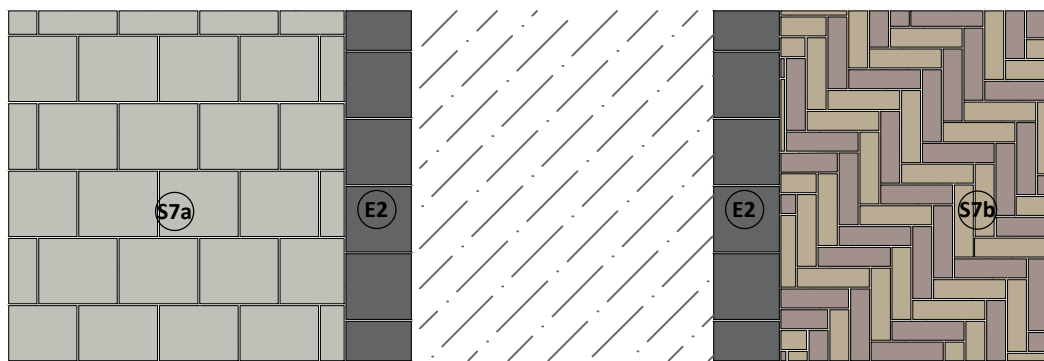


LOCATION PLAN - EXTRACT C

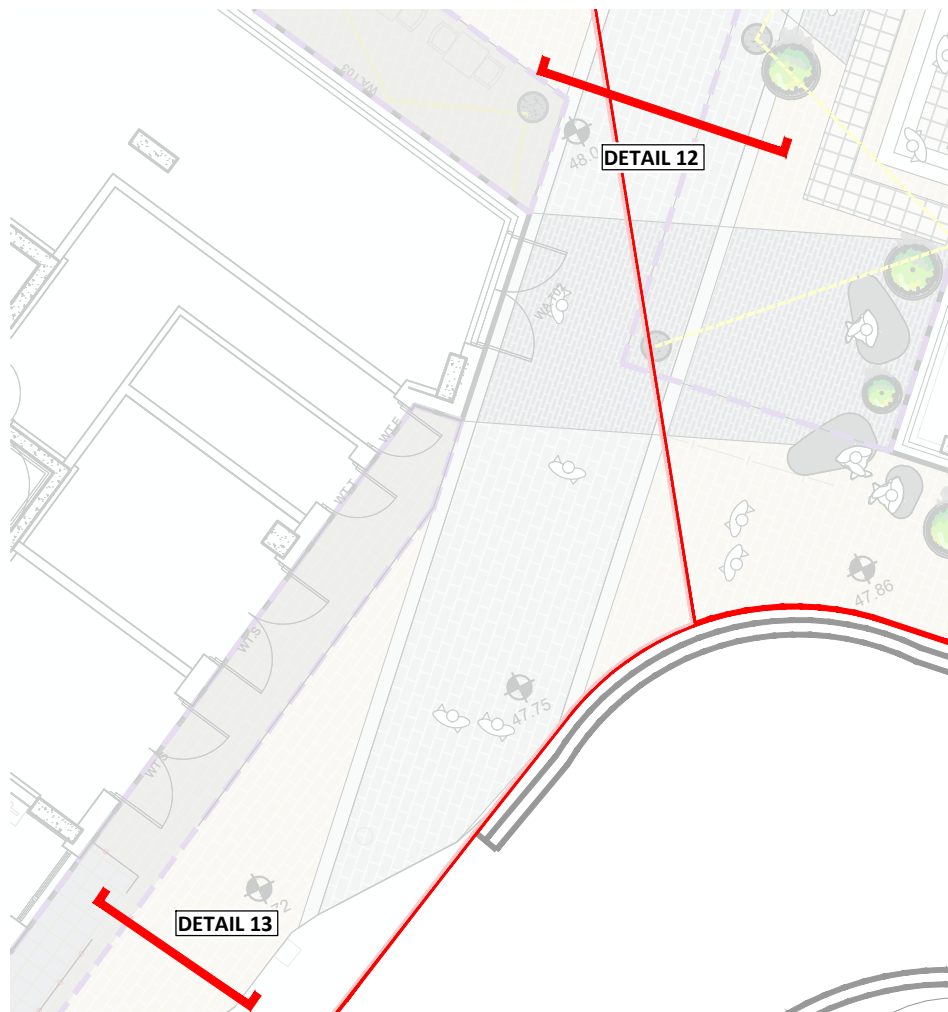


SURFACE DETAIL 11
Scale - 1:20

Section

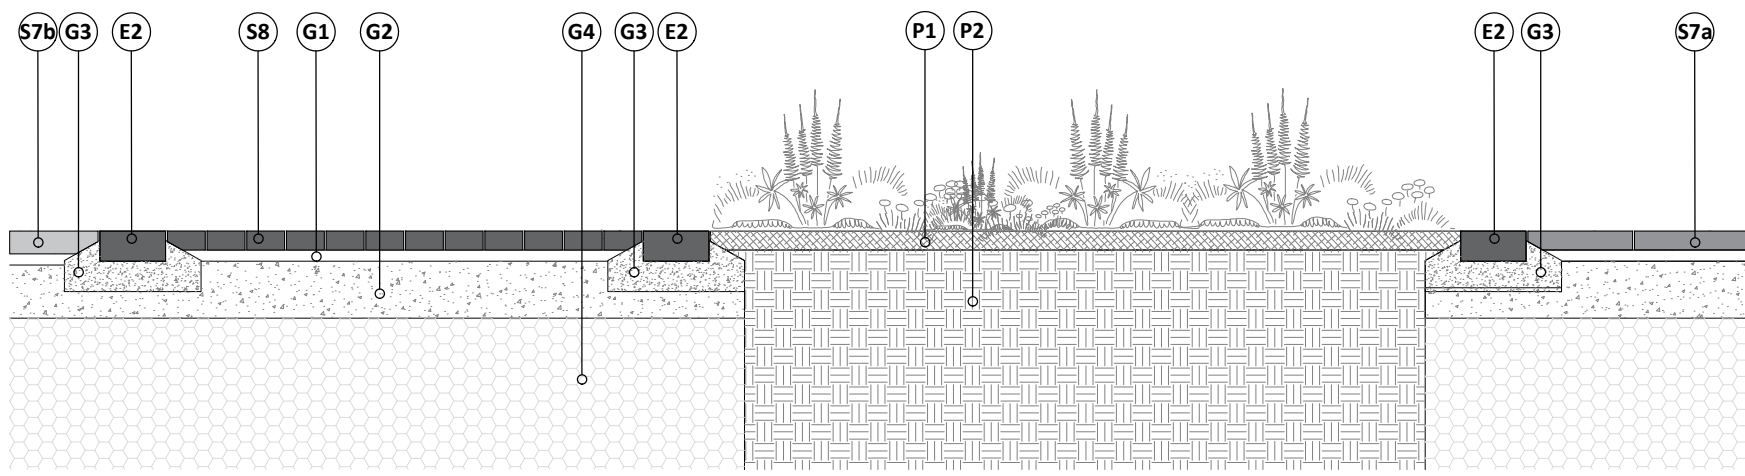


Plan

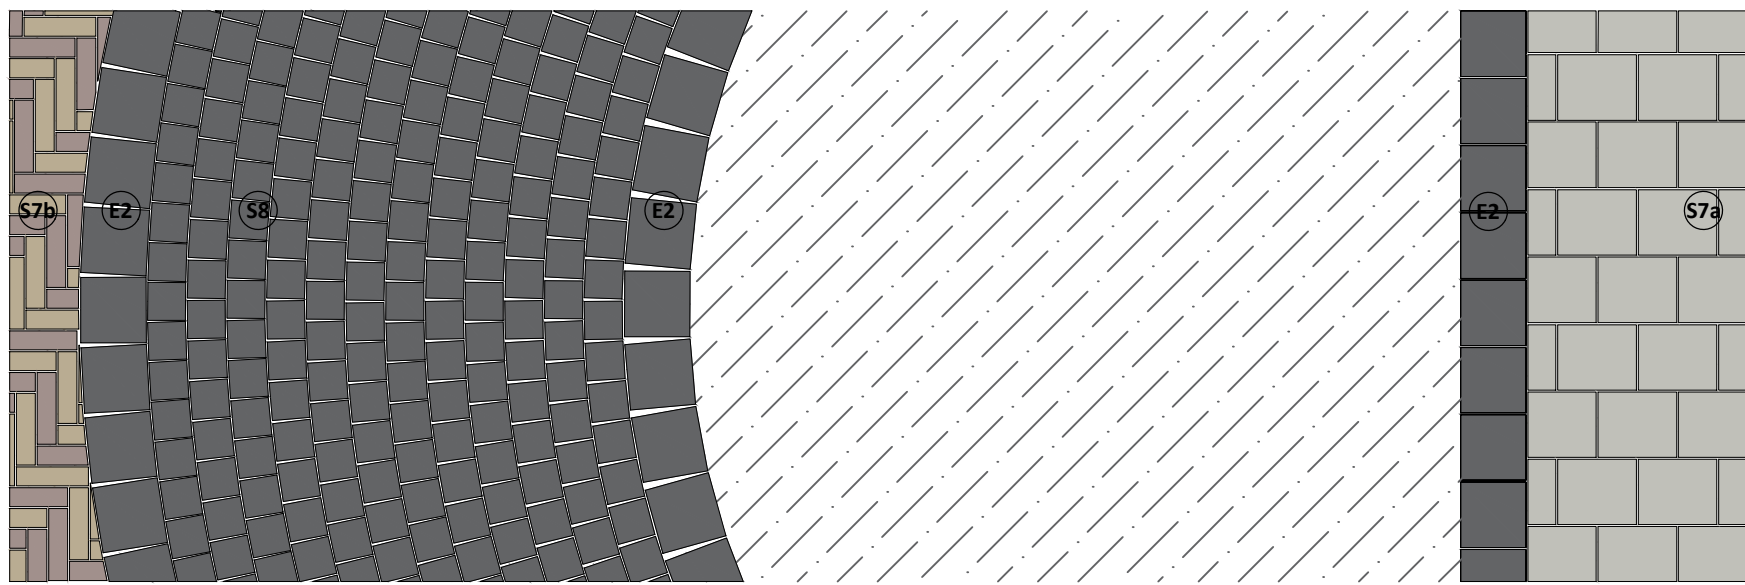


SURFACE DETAIL 13
Scale - 1:20


Section

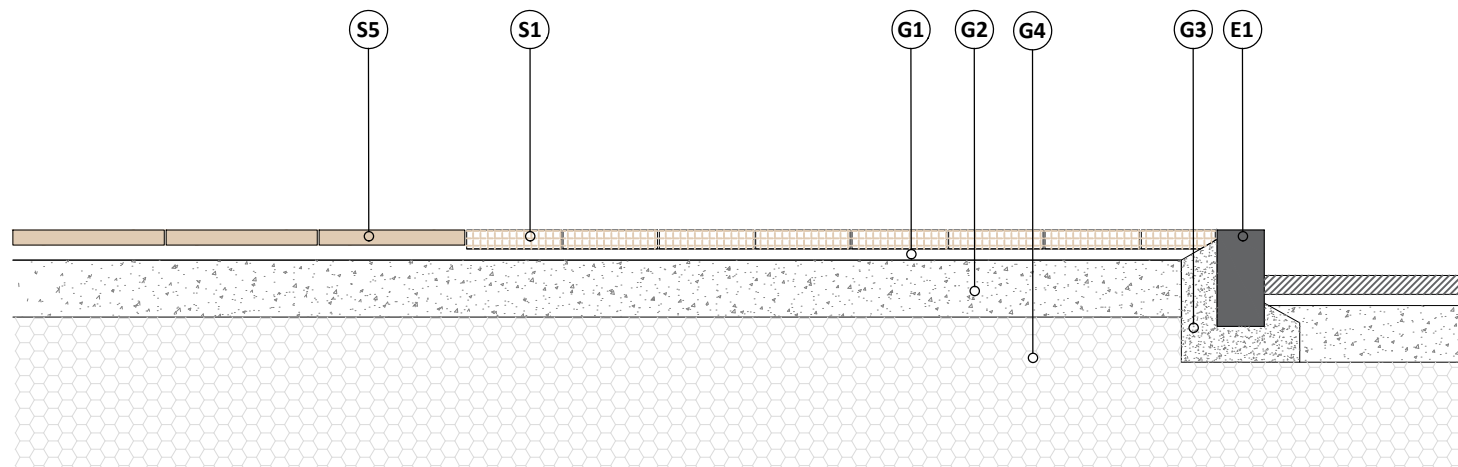

Plan

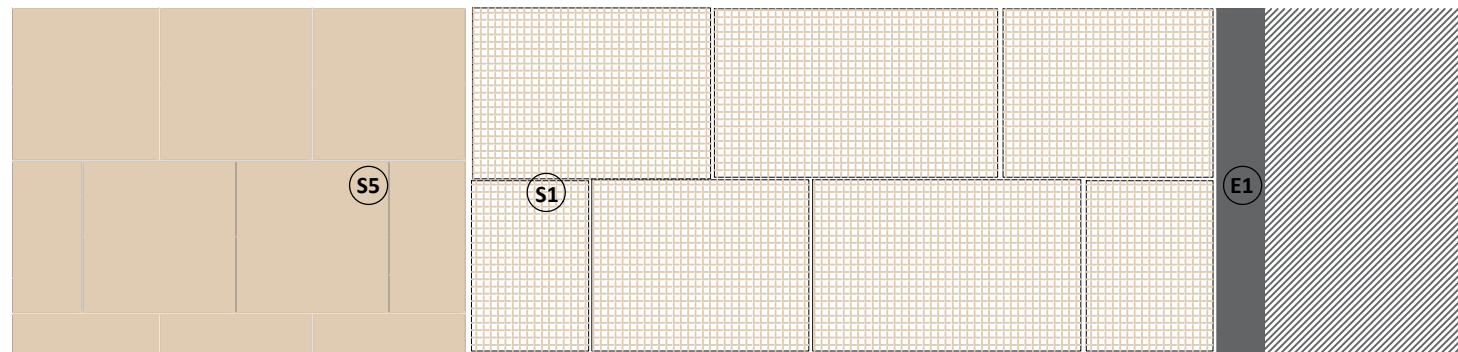

LOCATION PLAN - EXTRACT D

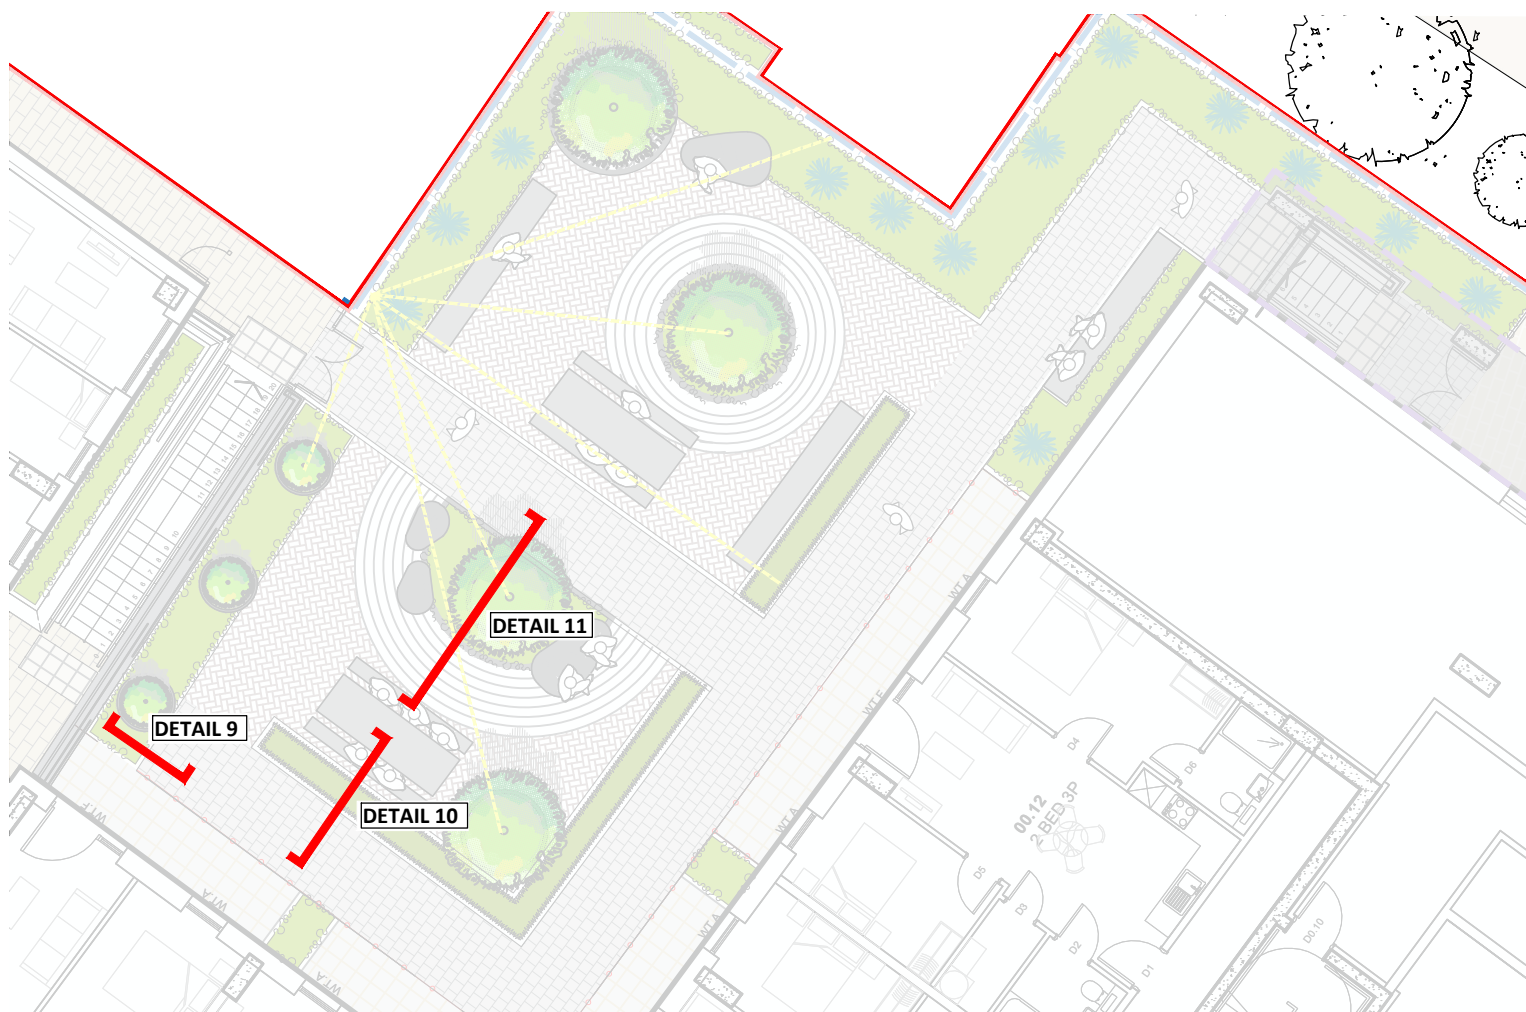

GENERAL NOTES

- This drawing is the copyright of tpm landscape Ltd and cannot be reproduced in any form without the consent of the company.
- This drawing is to be read in conjunction with detail landscape drawings, details and specification.
- This drawing is to be read in conjunction with all relevant Architects', Engineer's, Specialists, Bills of Quantities and Specifications.
- The insertion of any firm or proprietary brand on this drawing is an indication of the class or quality required and does not exclude the use of alternative materials that are equal in performance, quality and appearance, provided that they have been approved in writing by the Landscape Architect.
- The Contractor is responsible for accurately ascertaining the position of underground services and responding to all relevant service easement requirements.
- All dimensions are in millimetres unless stated otherwise, for the purposes of construction this drawing must not be scaled and only written dimensions used. Written and scaled dimensions to be checked on site, any discrepancies reported prior to work commencing. IF IN DOUBT PLEASE ASK.
- All work and materials are to be in accordance with the relevant British Standards and Code of Practice.
- All Proprietary products are to be used strictly in accordance with the manufacturer's instructions and details.

SPECIFICATION

Ground Formation, Fill Materials and Fixings:

- G1:** Bedding sand, 30mm depth
G1A: Proprietary Mortar mix over rigid construction to engineers specification
G2: 150mm hardcore MOT Type 1
G2A: Rigid construction to engineers specification
G3: Concrete haunches to engineers details

Planting Details:

- P1:** 50mm depth ornamental bark mulch layer
P2: 450mm depth topsoil to BS3882:2015
P5: Good quality sandy subsoil

Surfaces:

- S1:** Natural Stone - Type 1 Pennant Stone Flags
Size: D450/600/750 x Length x65mm
Laying Bond: Stretcher Bond. **Supplier:** Hardscape or similar approved

- S1A:** - Natural Stone - Type 2 Figueiredo
Finish: Bush Hammered **Size:** L500 x D250 x H50mm
Laying Bond: Stretcher Bond
Supplier: Hardscape or similar approved

- S2a:** Natural Stone, Blanco C (White Granite), Bush Hammered, with contrasting colour nosing, chamfered edge, L900 x D300 x H50mm, as supplied by Hardscape or similar approved

- S3:** Natural Stone, Blanco C (White Granite), Flamed, L500 x D250 x H50mm, Stretcher Bond, as supplied by Hardscape or similar approved

- S4:** Concrete Paving, Newgrange Climapave Autumn Oyster colour, L200 x D100 x H80 mm, Stretcher Bond, as supplied by Hardscape or similar approved

- S5:** Flag paving **Product:** Beaufort Flags **Size:** L400 x D400 x H40 mm **Layind Bond:** Stretcher Bond
Supplier: Tobermore or similar approved

- S6:** Natural Stone - Fernando Roriz (Honed) **Size:** L300 x D150 x H60mm. **Layind Bond:** Staggered Bond
Supplier: Hardscape or similar approved

- S7a:** Block Paving, Tegula, Slate colour, L173 x D208 x H60mm, Staggered Bond as supplied by Tobermore or similar approved

- S7b:** Block Paving, Retro, Heather colour, L190 x D50 x H60mm, Herringbone as supplied by Tobermore or similar approved

- S8:** Tegula Sett, Charcoal colour, L100 x D100 x H50mm, as supplied by Tobermore or similar approved

- S9:** Ornamental Pebbles, white colour, 20-40mm, as supplied by Aggregates Direct or similar approved

- S10:** Composite Decking, Antique Oak, W176 x L3600 x D32mm, as supplied by Millboard or similar approved

Edges:

- E1:** Fashion Kerb, silver colour, L 915 x D 125 x H 255mm, as supplied by Tobermore or similar approved

- E2:** Tegula Paving, Charcoal colour, L 173 x D 173 x H 80mm, as supplied by Tobermore or similar approved

- E3:** Fashion Edge Pin Kerb (Flush), silver colour, L 900 x D 75 x H 150mm, as supplied by Tobermore or similar approved

Rev	By	Description	Date
B	CT	surface changes and build up	11-9-23

Client	Axis-Re / Marco Living	N
Project	Tariff Street, Manchester	
Description	Surface/Edge Details (2 of 2)	
Status	For Tender	
Scale @ A1	1:20	Drawn MC
Job number	4267	Checked CT
		Date 07.09.23
		Revision B