Works Order Item: A

Revisions:	Rev	Date
Rev A (MRW) - Full Return Now Finished Black	A	5.10.22

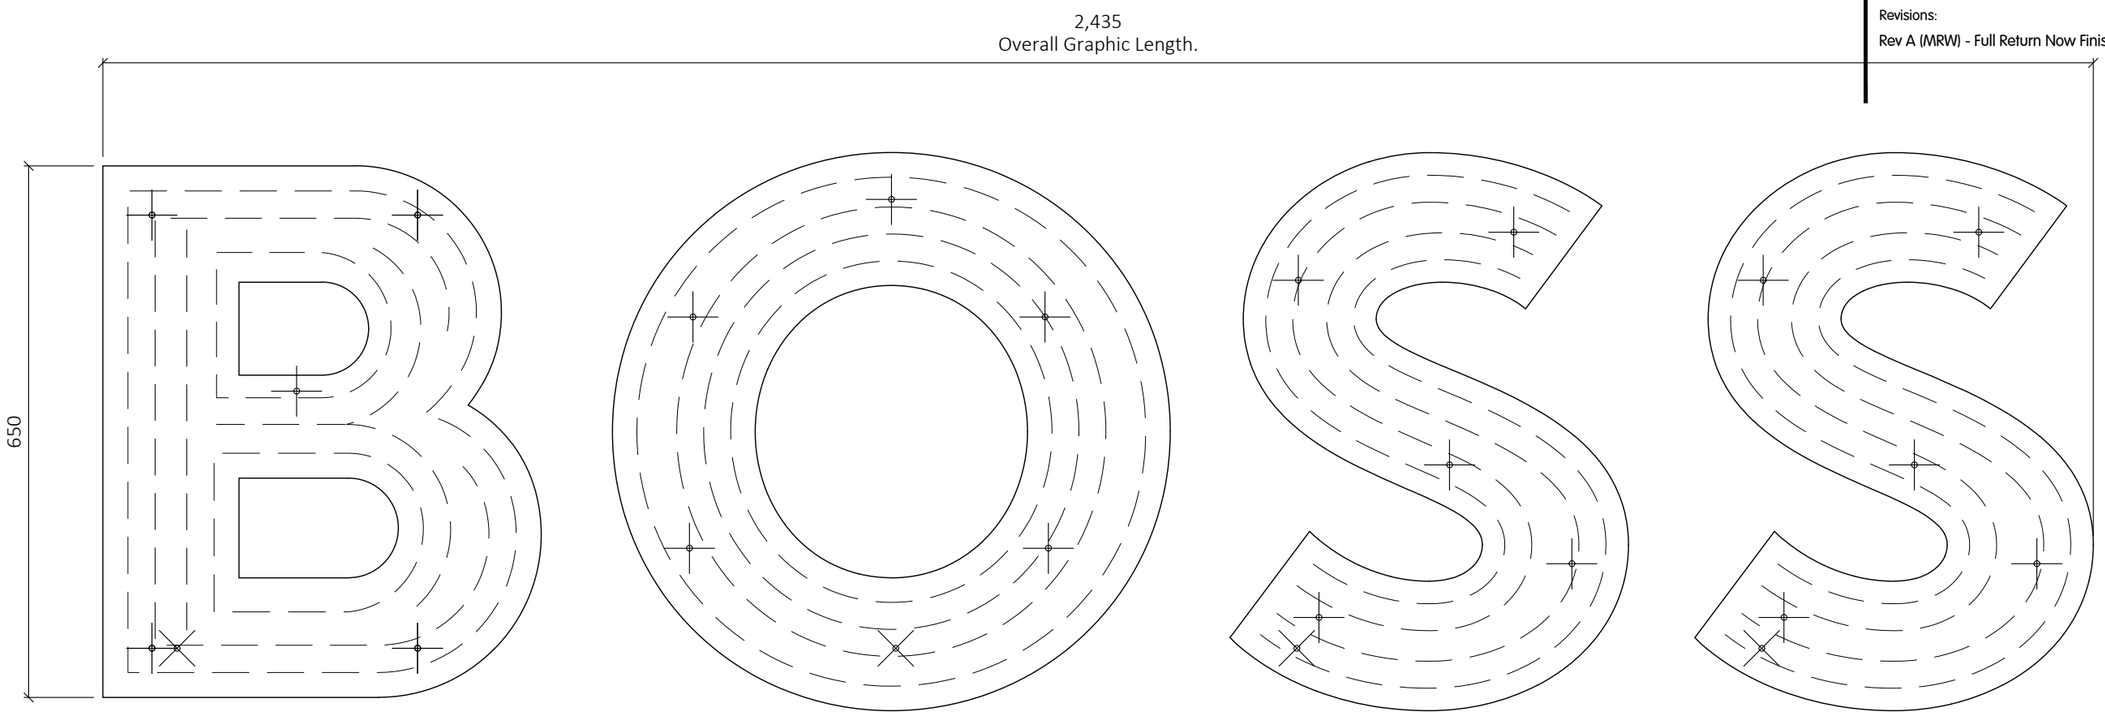

LED Length - 6,500mm
200 Modules

LED Length - 6,500mm
200 Modules

LED Length - 4,800mm
150 Modules

LED Length - 4,800mm
150 Modules

ILLUMINATION DETAILS:

TOTAL 700 LucoLED BL17 modules running off a single 200W convertor.

Hi-Brite 1

APPROX. SCALE 1:1

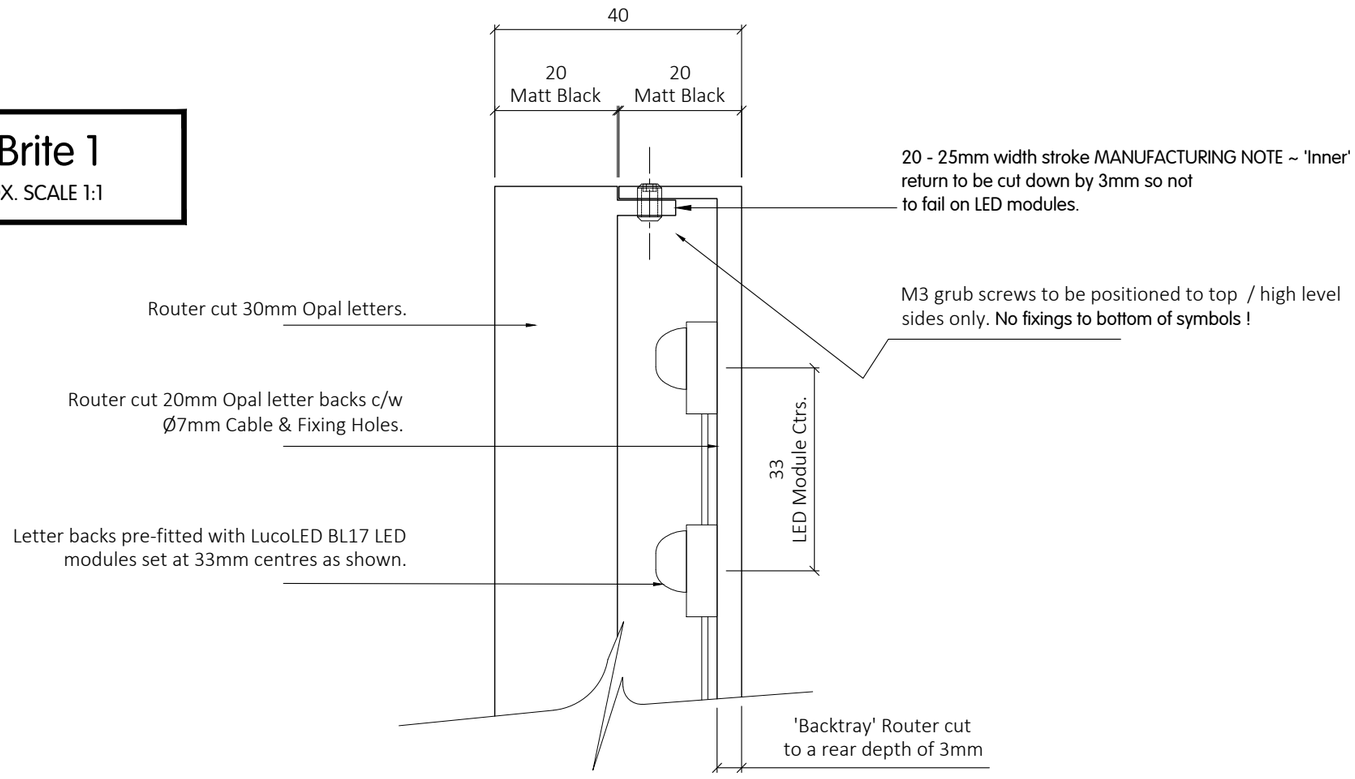

Client: HUGO BOSS				Job No: 61157
Address: CATHEDRAL MANCHESTER				Scale @ A3: 1:7.5 / 1:1.5
Drawn by: M.R.W	Issued by:	Project Manager K.L	Checked by:	Date: 27.9.22
Drawing No: JOBS\CLIENTS\G-M\Hugo Boss\T1 Manchester Cathedral\61157-A1				image
Description: HI-BRITE "BOSS" LETTER DETAILS				

Copyright © All rights reserved, including the right to reproduce in whole or part without the written consent of Image Technique Ltd. All dimensions are in mm unless otherwise stated.

Image Technique Ltd. Saxon Business Park, Stoke Prior, Bromsgrove. Worcestershire, B60 4AD. (Tel: +44 (0)1527 578 533) e-mail: info@imagetechnique.co.uk www.imagetechnique.co.uk