Extent of the previously refused scheme 128018/FO/2020

Extent of the current live scheme 134946/FO/2022

Calderdale Edge Dark Grey Roof Tiles

Contrasting red Brick Band and quoins

New Cavendish by Ibstock Brick or similar approved

Dark grey canopy and pre-formed window surround

White Render by K Rend or similar approved

2 North Elevation
1 : 100

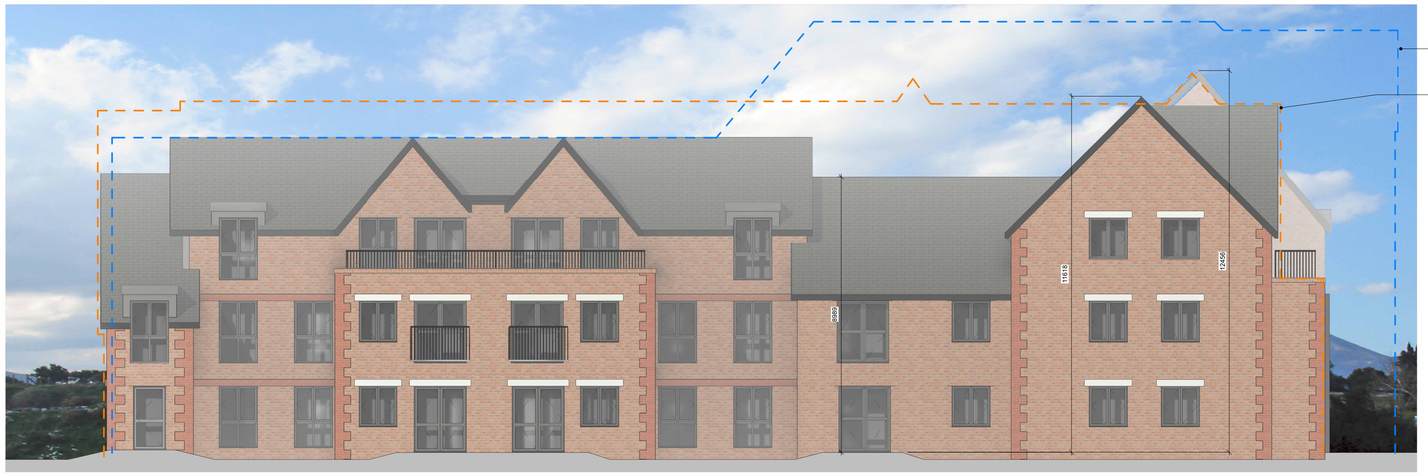

Extent of the previously refused scheme 128018/FO/2020

Extent of the current live scheme 134946/FO/2022

3 East Elevation
1 : 100

REVISIONS

Rev.	Note.	Date	By
A	Ridge Heights adjusted. Rear section moved away from Lancaster Road. Pitched roofs ammended.	25/11/22	AB
B	Spath road section moved slightly towards Lancaster Road. Flat roof area introduced. Roof Pitches adusted to suit.	01/12/22	AB
C	Apartment mix altered slightly. Refuse and Guest Suite relocated. apartment removed from top floor and associated roof lowered. minor elevational adjustments.	09/12/22	AB
D	Previous scheme extents overlaid	19/12/22	AB
E	Ridge lines adjusted to match previously refused scheme	21/02/23	AB
F	Materials revised following manufacturing issues	05/07/23	AB

1:100
1m 5m

mck commercial design
architecture | building surveying | urban design
burnaby villa ■ 48 watling street road ■ fulwood ■ preston ■ pr2 8bp
tel: 01772 774510 fax: 01772 774511 email mck@mckassociates.co.uk

Our Ref.

McCARTHY STONE
Life, well lived

Project Title
Spath Road, Didsbury

Drawing Title
Proposed Elevations 1 of 2

Scale	*As indicated@A1*	Date	*28/09/2023 14:39:16*
Drawn	*AB*	Checked	-

Drawing No.

Division	Project No.	Stage	Discipline	Number	Revision
NO	2697	3	AC	2001	F

© McCarthy & Stone Retirement Lifestyles Limited
all dimensions to be checked on site prior to commencement of work and any discrepancy shall be immediately reported and resolved prior to work commencing. this drawing is to be read in conjunction with all relevant drawings and specifications relating to the job whether or not indicated on this drawing.

copyright reserved to mck associates ltd. and this drawing may not be used or reproduced without prior written consent.