


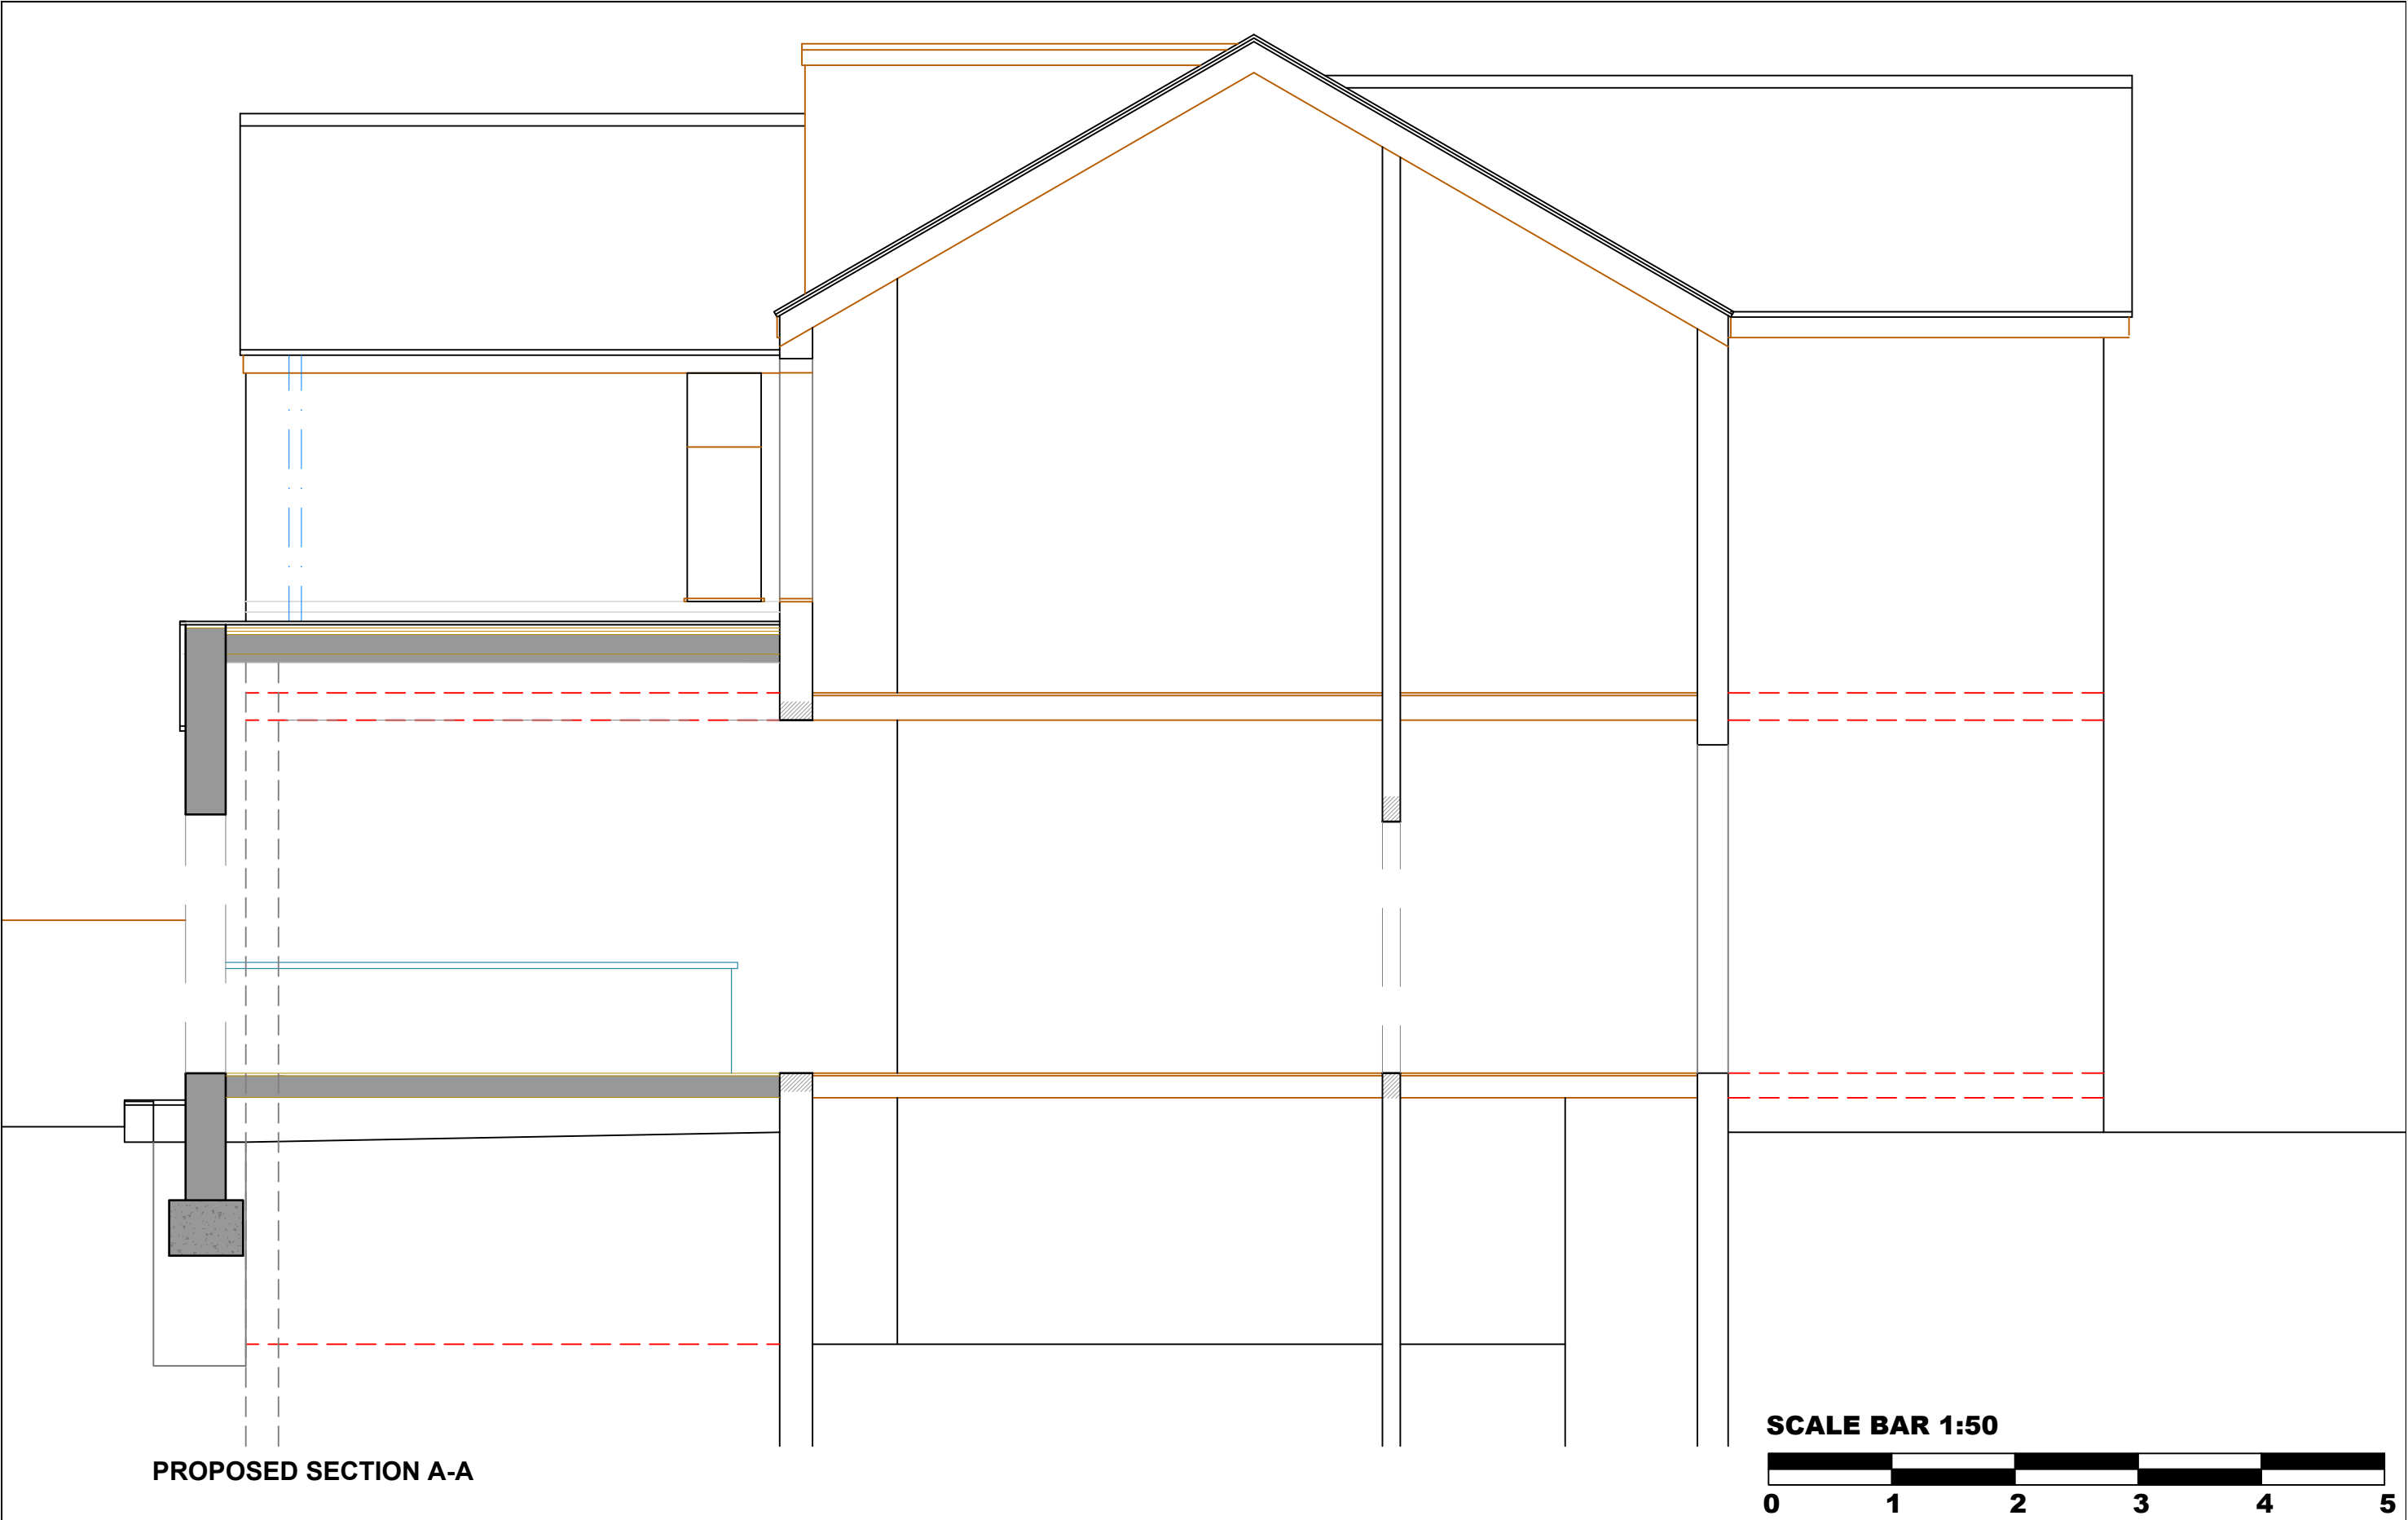

<div>EDIFICE Building Consultants Limited</div> <div>email: nick@edificebc.co.uk mobile: 07917125231</div> <div>Architecture Project Management Consultancy</div> <div><small>All levels and dimensions must be checked on site by contractor prior to commencement of works. Any variations must be reported to Edifice BC Ltd. All information herein in is the copyright of Edifice BC Ltd. Copying in full or in part is forbidden without the written permission from Edifice BC Ltd.</small></div>	<div>PROJECT</div> <div>B</div> <div>9 Rufford Road</div> <div>Whalley Range</div> <div>Manchester</div>	<div>DRAWING TITLE</div> <div>Proposed Section A-A</div> <div>Planning</div>	<div>CLIENT</div> <div>Mr Slater and Ms Frankland</div>	<div>DATE</div> <div>Sept '23</div>	<div>DRAWING No</div> <div>877-5.01</div>	<div>REV</div> <div>A</div>
				<div>DRAWN BY</div> <div>NH</div>		
				<div>SCALE</div> <div>1:50@A3</div>		