



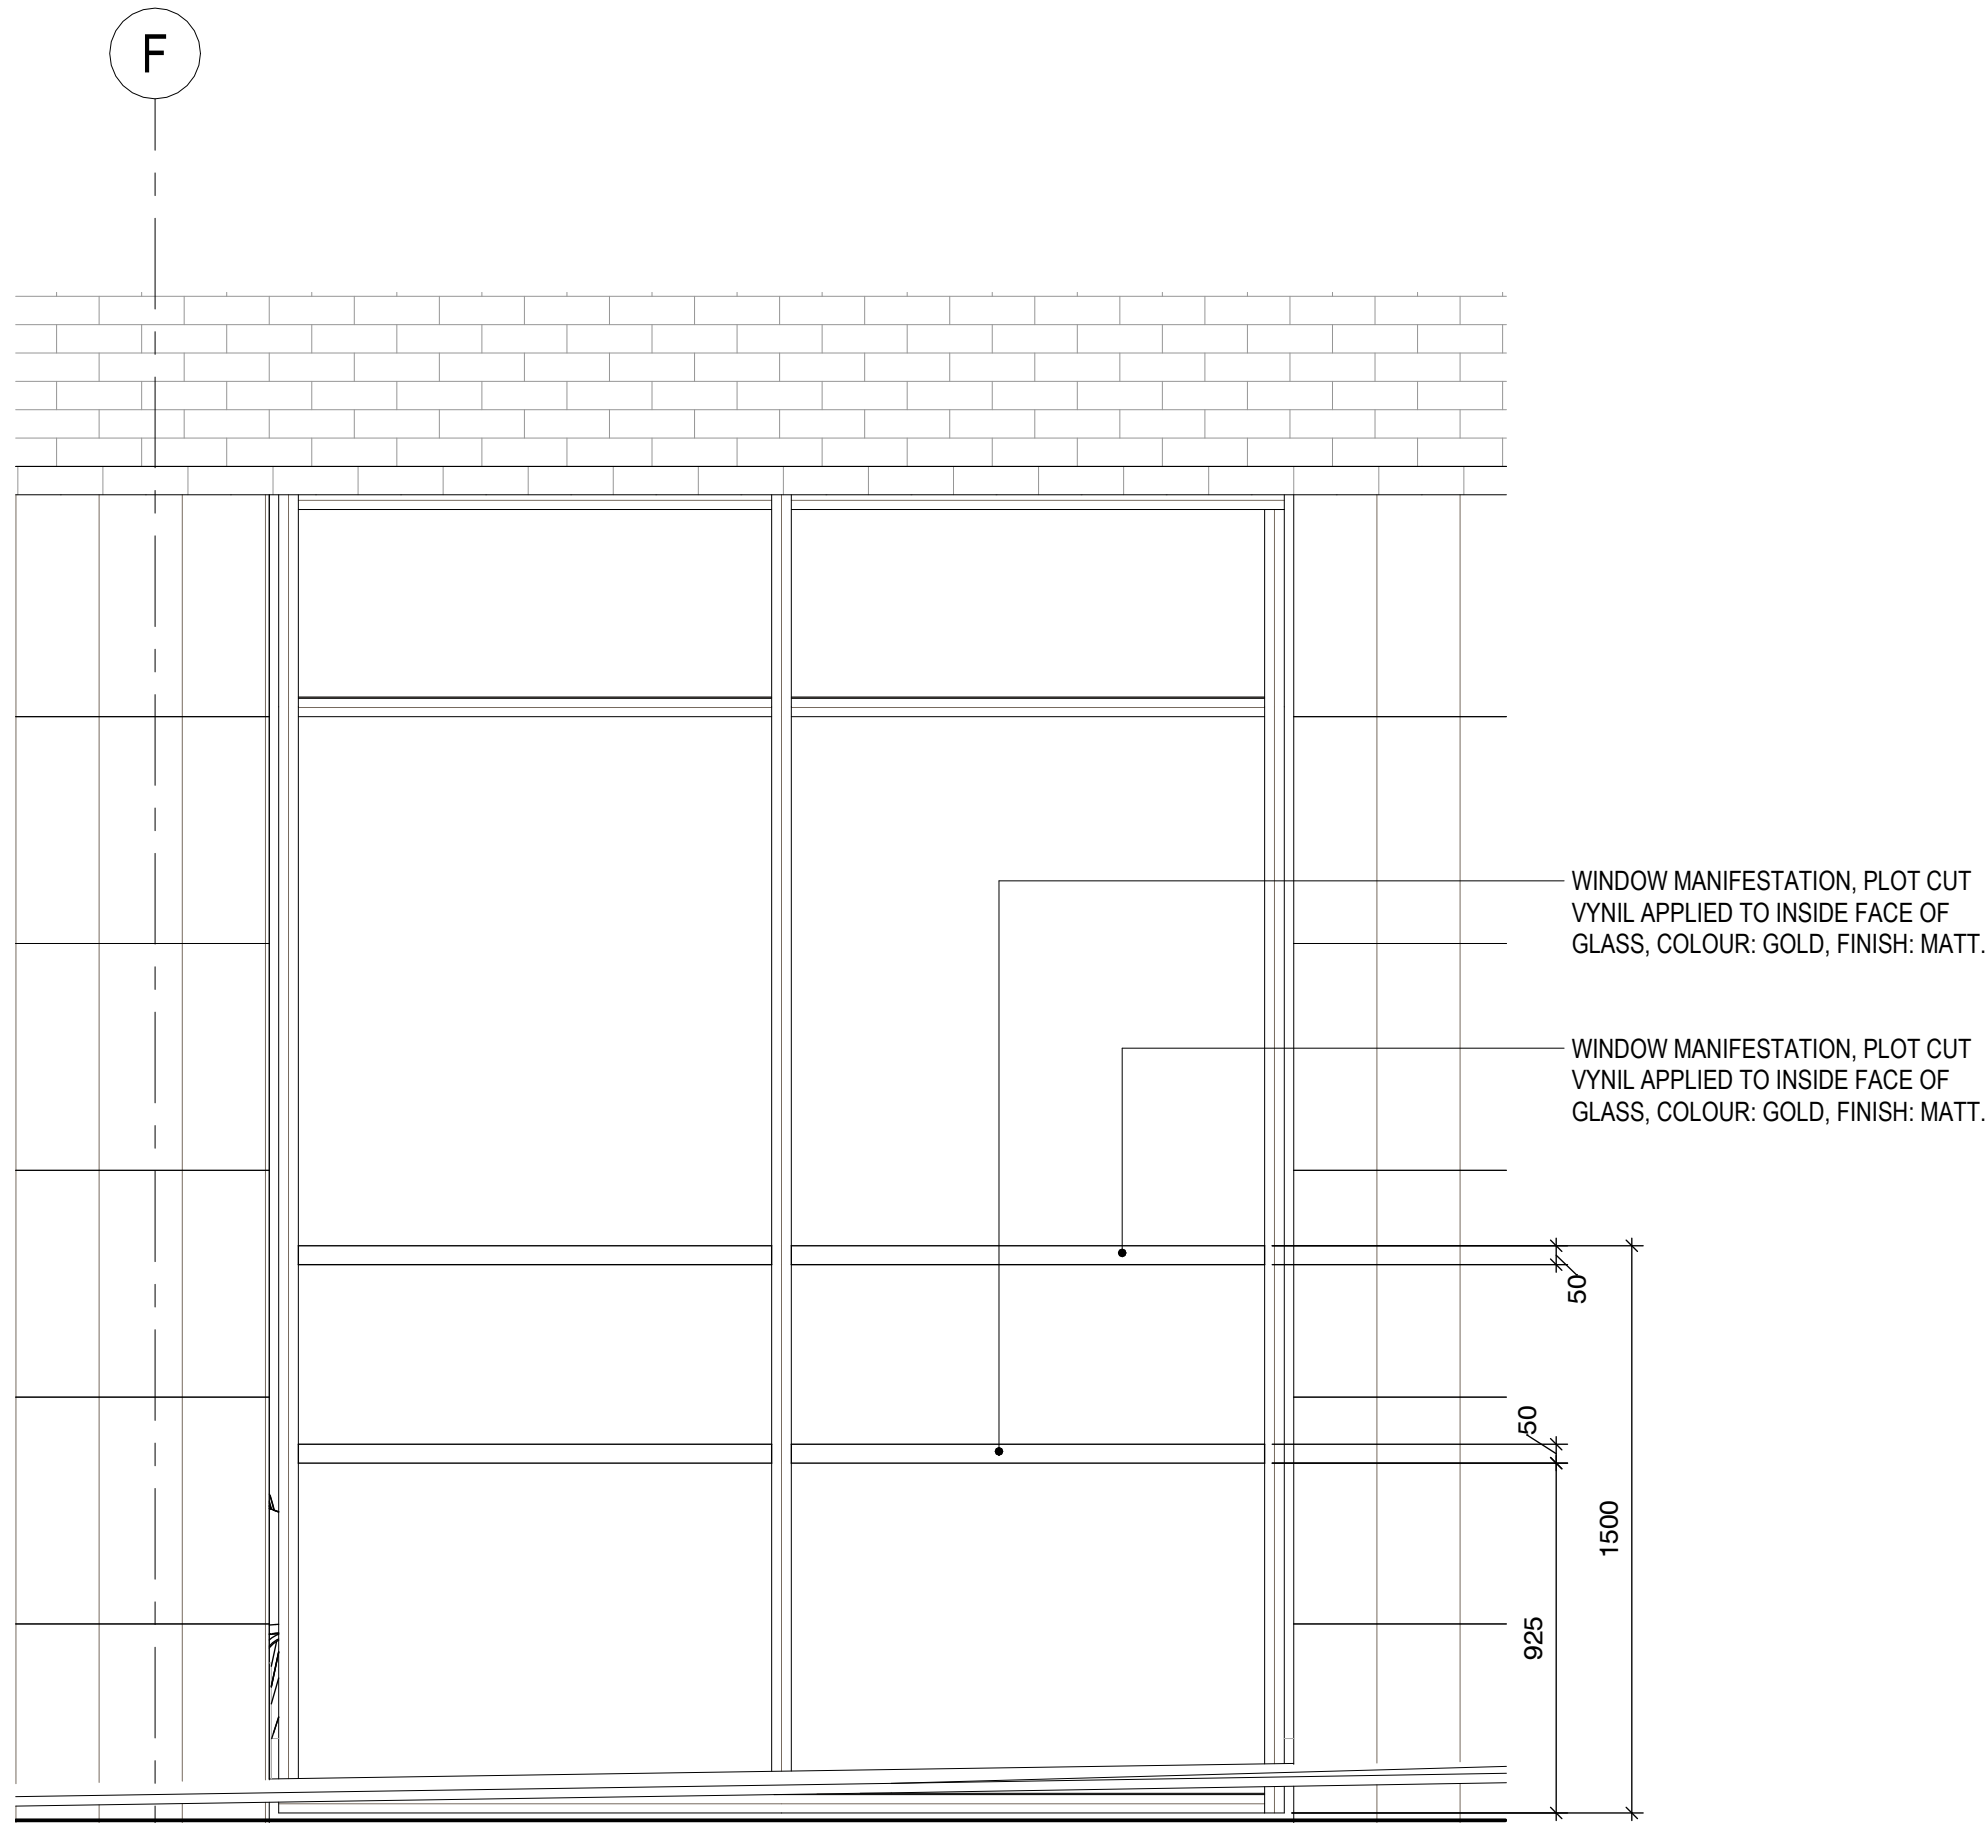


1 Typical manifestation throughout - Elevation
1 : 20

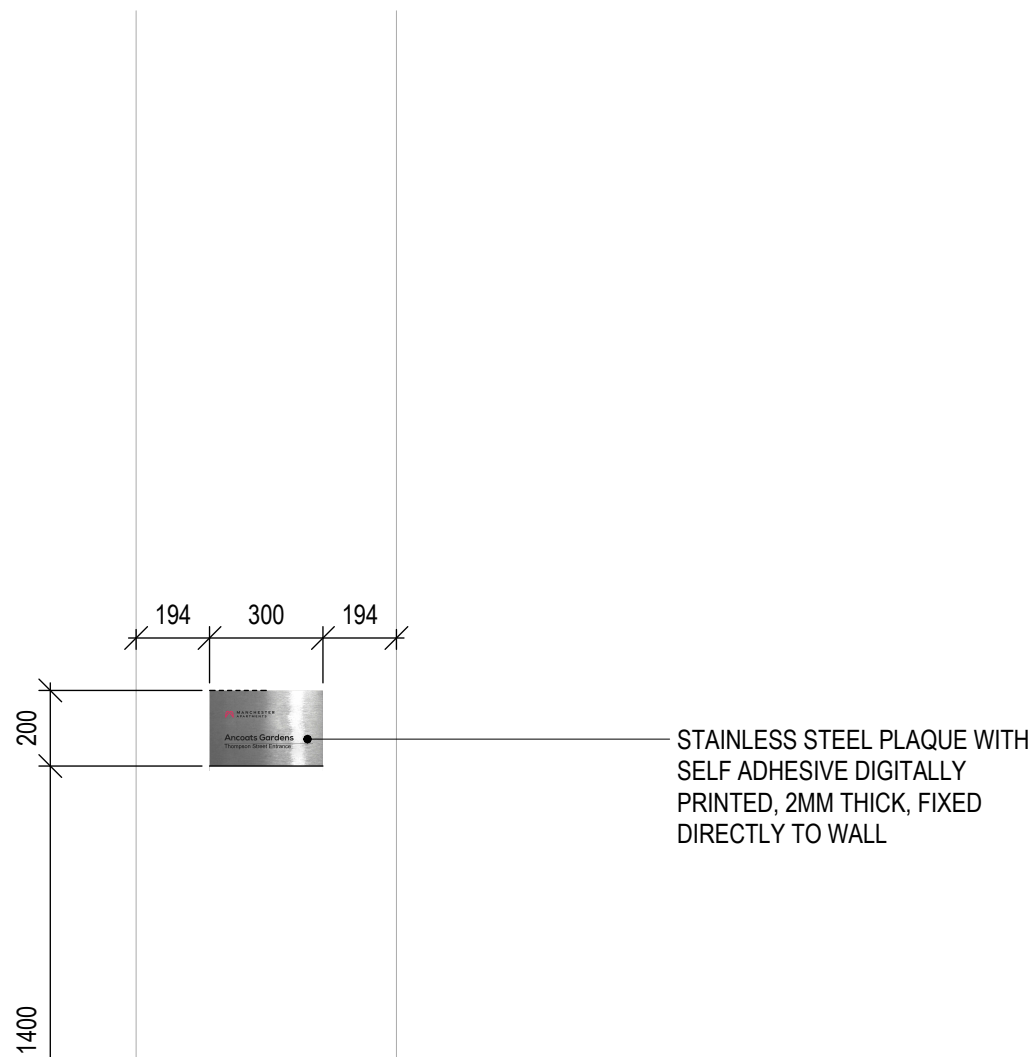

2 Building plaque - Elevation
1 : 20



Building plaque - Detail - 1 : 2

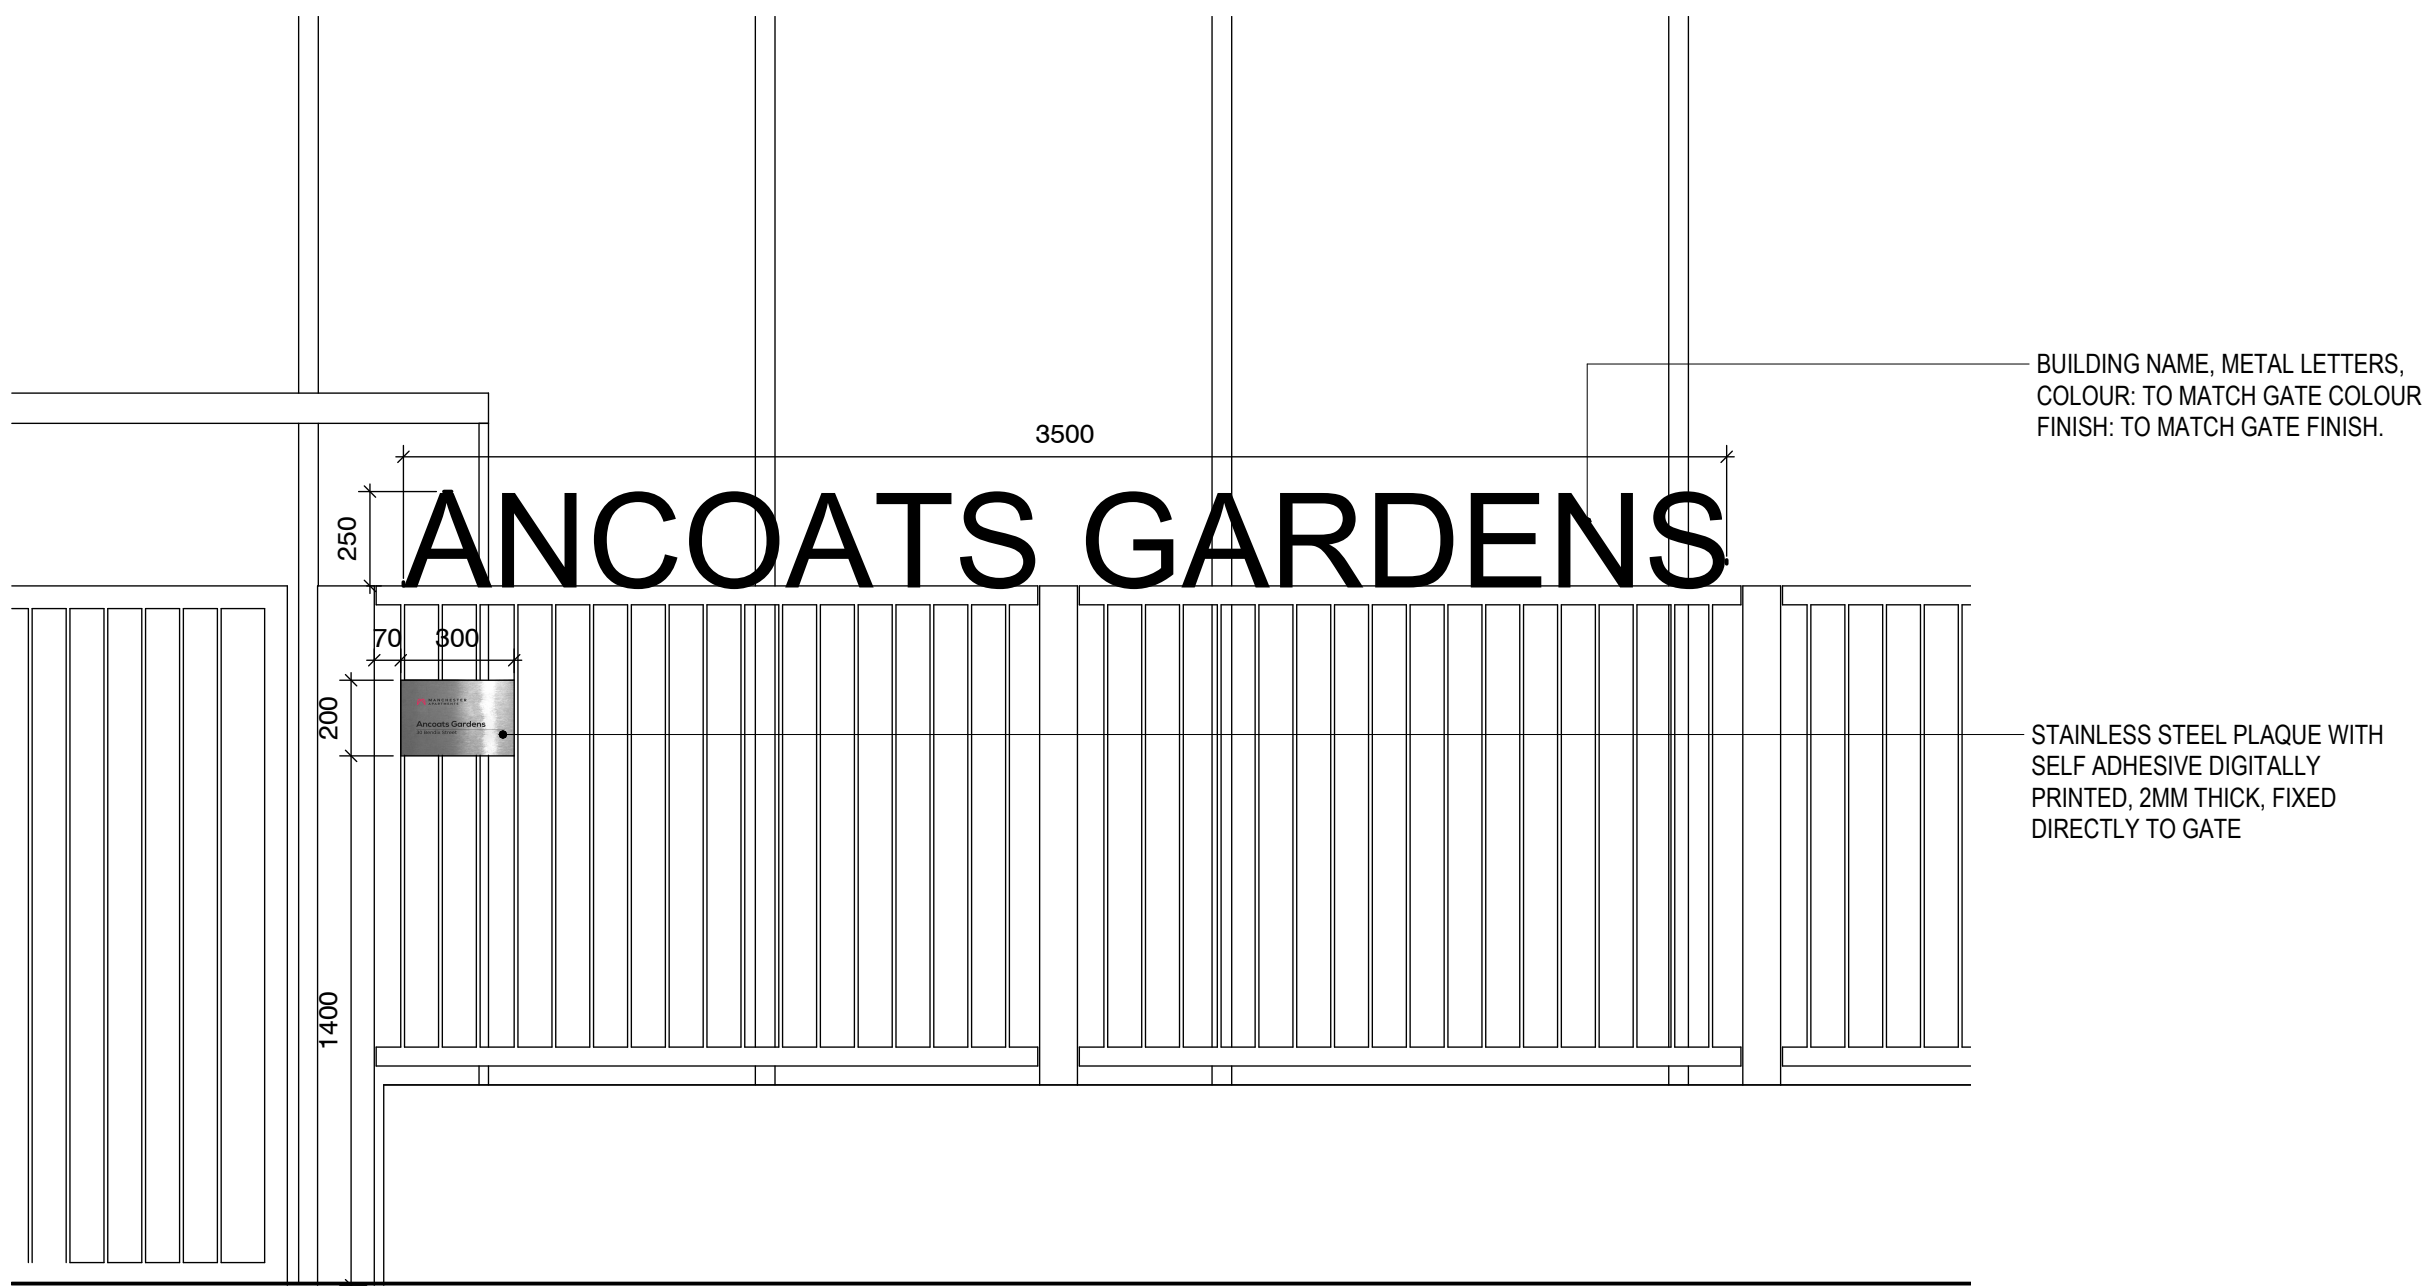

3 Building name and building plaque - Elevation
1 : 20



Building plaque - Detail - 1 : 2

GENERAL NOTES

1. ALL DIMENSIONS ARE IN MILLIMETRES UNLESS OTHERWISE STATED
2. ALL LEVELS ARE IN METRES UNLESS OTHERWISE STATED
3. DIMENSIONS ARE NOT TO BE SCALED FROM THE DRAWING
4. ALL WORK TO BE CARRIED OUT IN ACCORDANCE WITH THE CURRENT EDITION OF THE BUILDING REGULATIONS 1991 (INCLUDING AMENDMENTS) AND ALL RELEVANT BRITISH STANDARDS/CODES OF PRACTICE
5. CONTRACTOR IS RESPONSIBLE FOR THE CORRECT SETTING OUT OF THE WORKS ON SITE. ALL DIMENSIONS TO BE CHECKED PRIOR TO FABRICATION OF MATERIALS
6. THIS DRAWING IS TO BE READ IN CONJUNCTION WITH ALL RELEVANT DRAWINGS AND SPECIFICATIONS
7. THIS DRAWING SHALL NOT BE DUPLICATED WITHOUT THE EXPRESS WRITTEN PERMISSION OF MANCHESTER DESIGN AND BUILD LIMITED

T2	Planning: Bus signage omitted.	MBO	19/10/23
T1	Planning	AR	20/06/23

Rev	Description	By	Date
-----	-------------	----	------



CLIENT:

PROJECT: 103 Ancoats Gardens

SIGNAGE STRATEGY
Signage Elevations - Ground Floor

DRAWING TITLE:

DRAWING STATUS: PLANNING

DRAWN: A RODRIGUEZ CHECKED: A RODRIGUEZ

APPROVED: M BUNTING DATE: JUNE 2023

As indicated 103_66_117 T2
SCALE: DRAWING NUMBER: REV: (A1)