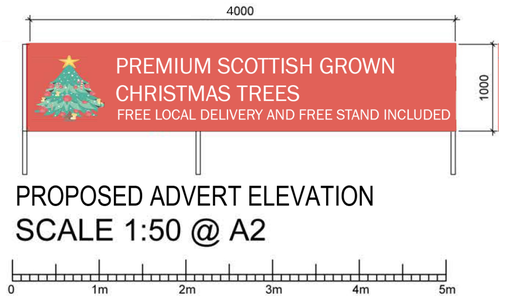

PROPOSED ADVERT ELEVATION

SCALE 1:50 @ A2

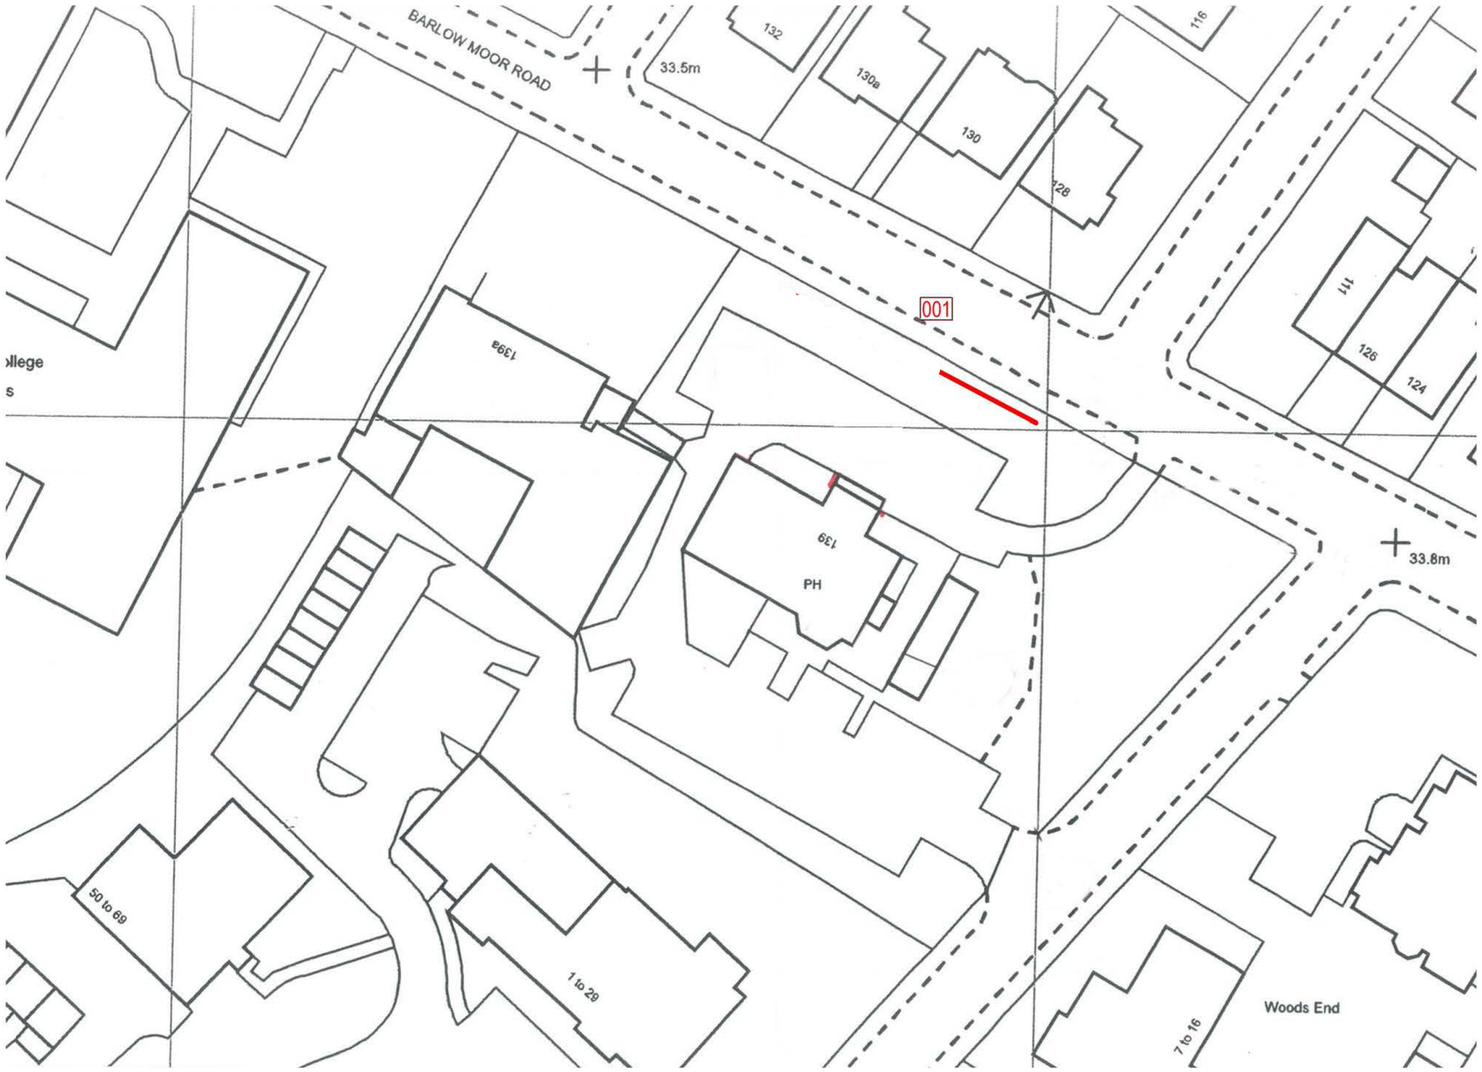

SCALE 1:500 @ A2

PROPOSED LOCATION PLAN

001 SIGNAGE INSITU