
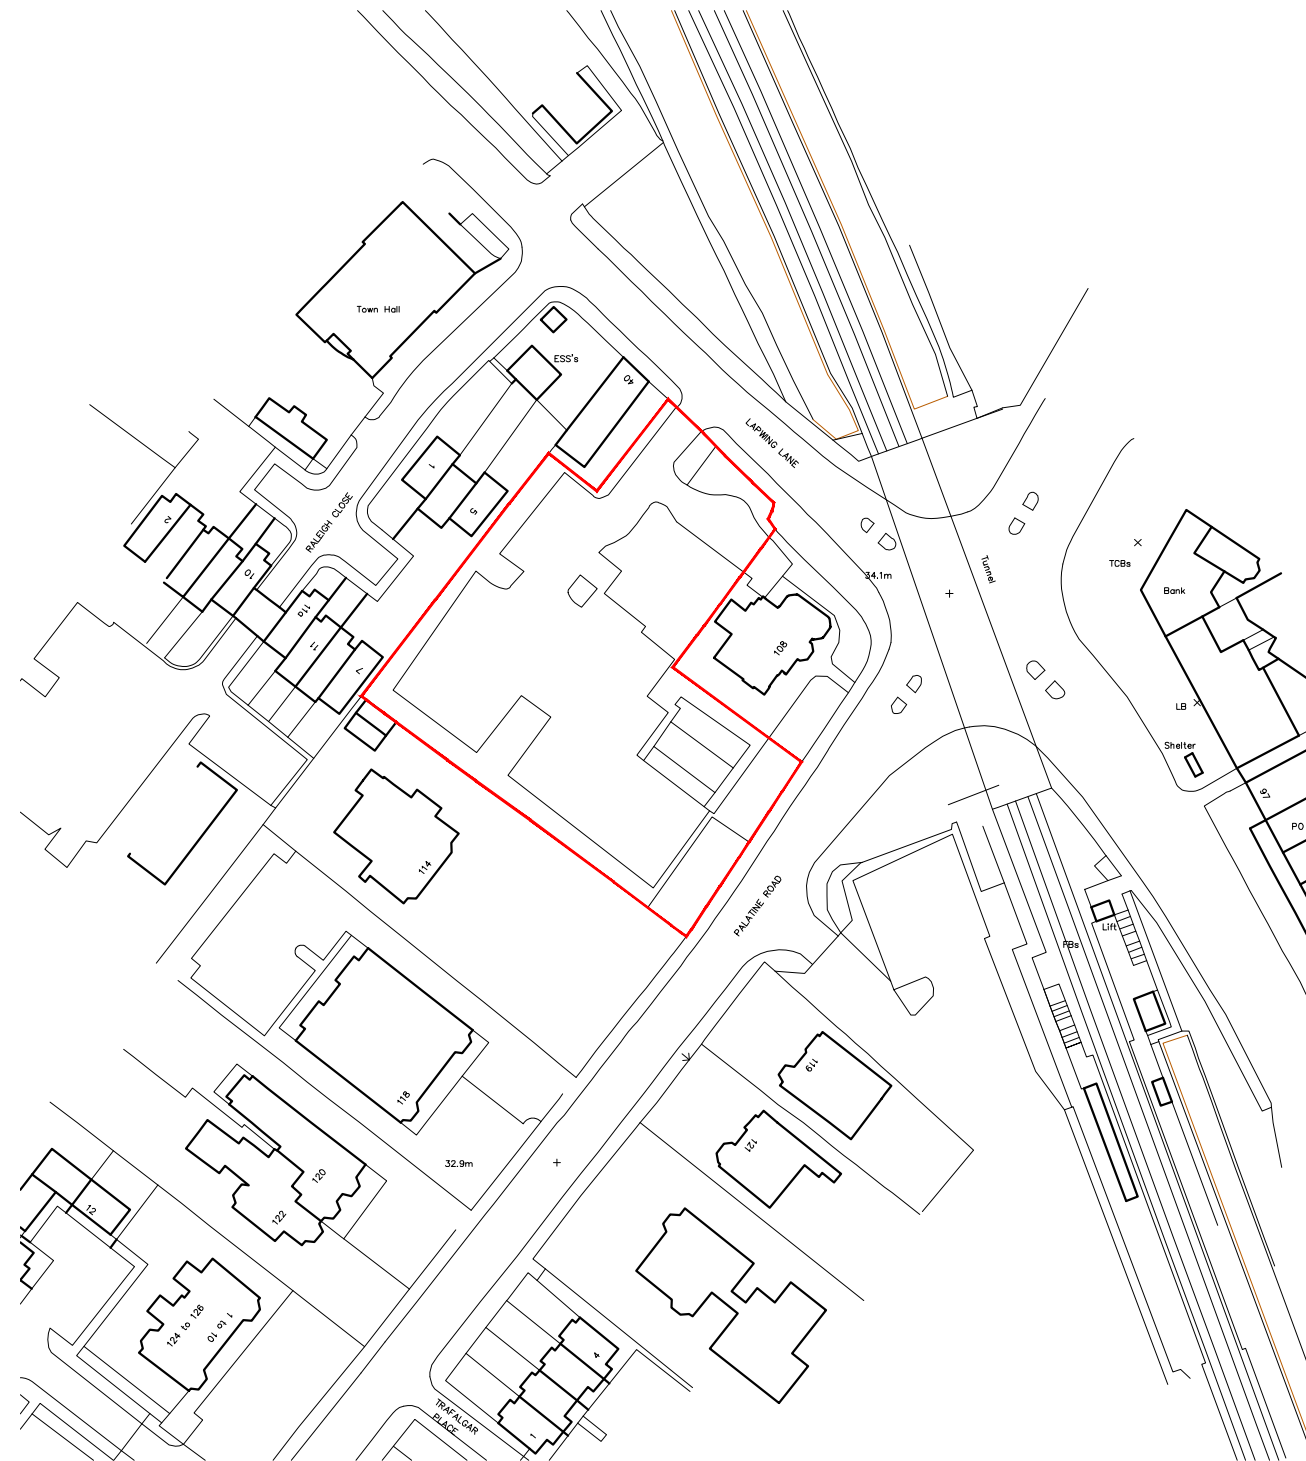
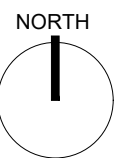


REVISIONS

Rev. Date By

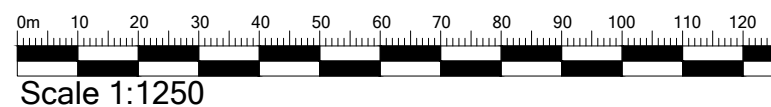

© 2023 PLANNING ISSUES

planningissues
TOWN PLANNING AND ARCHITECTURE

Nick Wood
Design Manager
Churchill House * Unit 5A Olympic Park
Woodston Grange Avenue
Birchwood * Warrington * WA2 0YL
Tel: 01425 462100
E-mail: design@planningissues.co.uk

Client

Churchill
Retirement Living

Project Title
Proposed Retirement Living Apartments
Lapwing Lane
DIDSBURY
M20 3ZA

Drawing Title
Location Plan
PLANNING

Scale	1:1250 @ A3	Date	DEC 2023
Drawn	BE	Checked	NW
Drawing No.	Rev.		

50013DB/PL01