


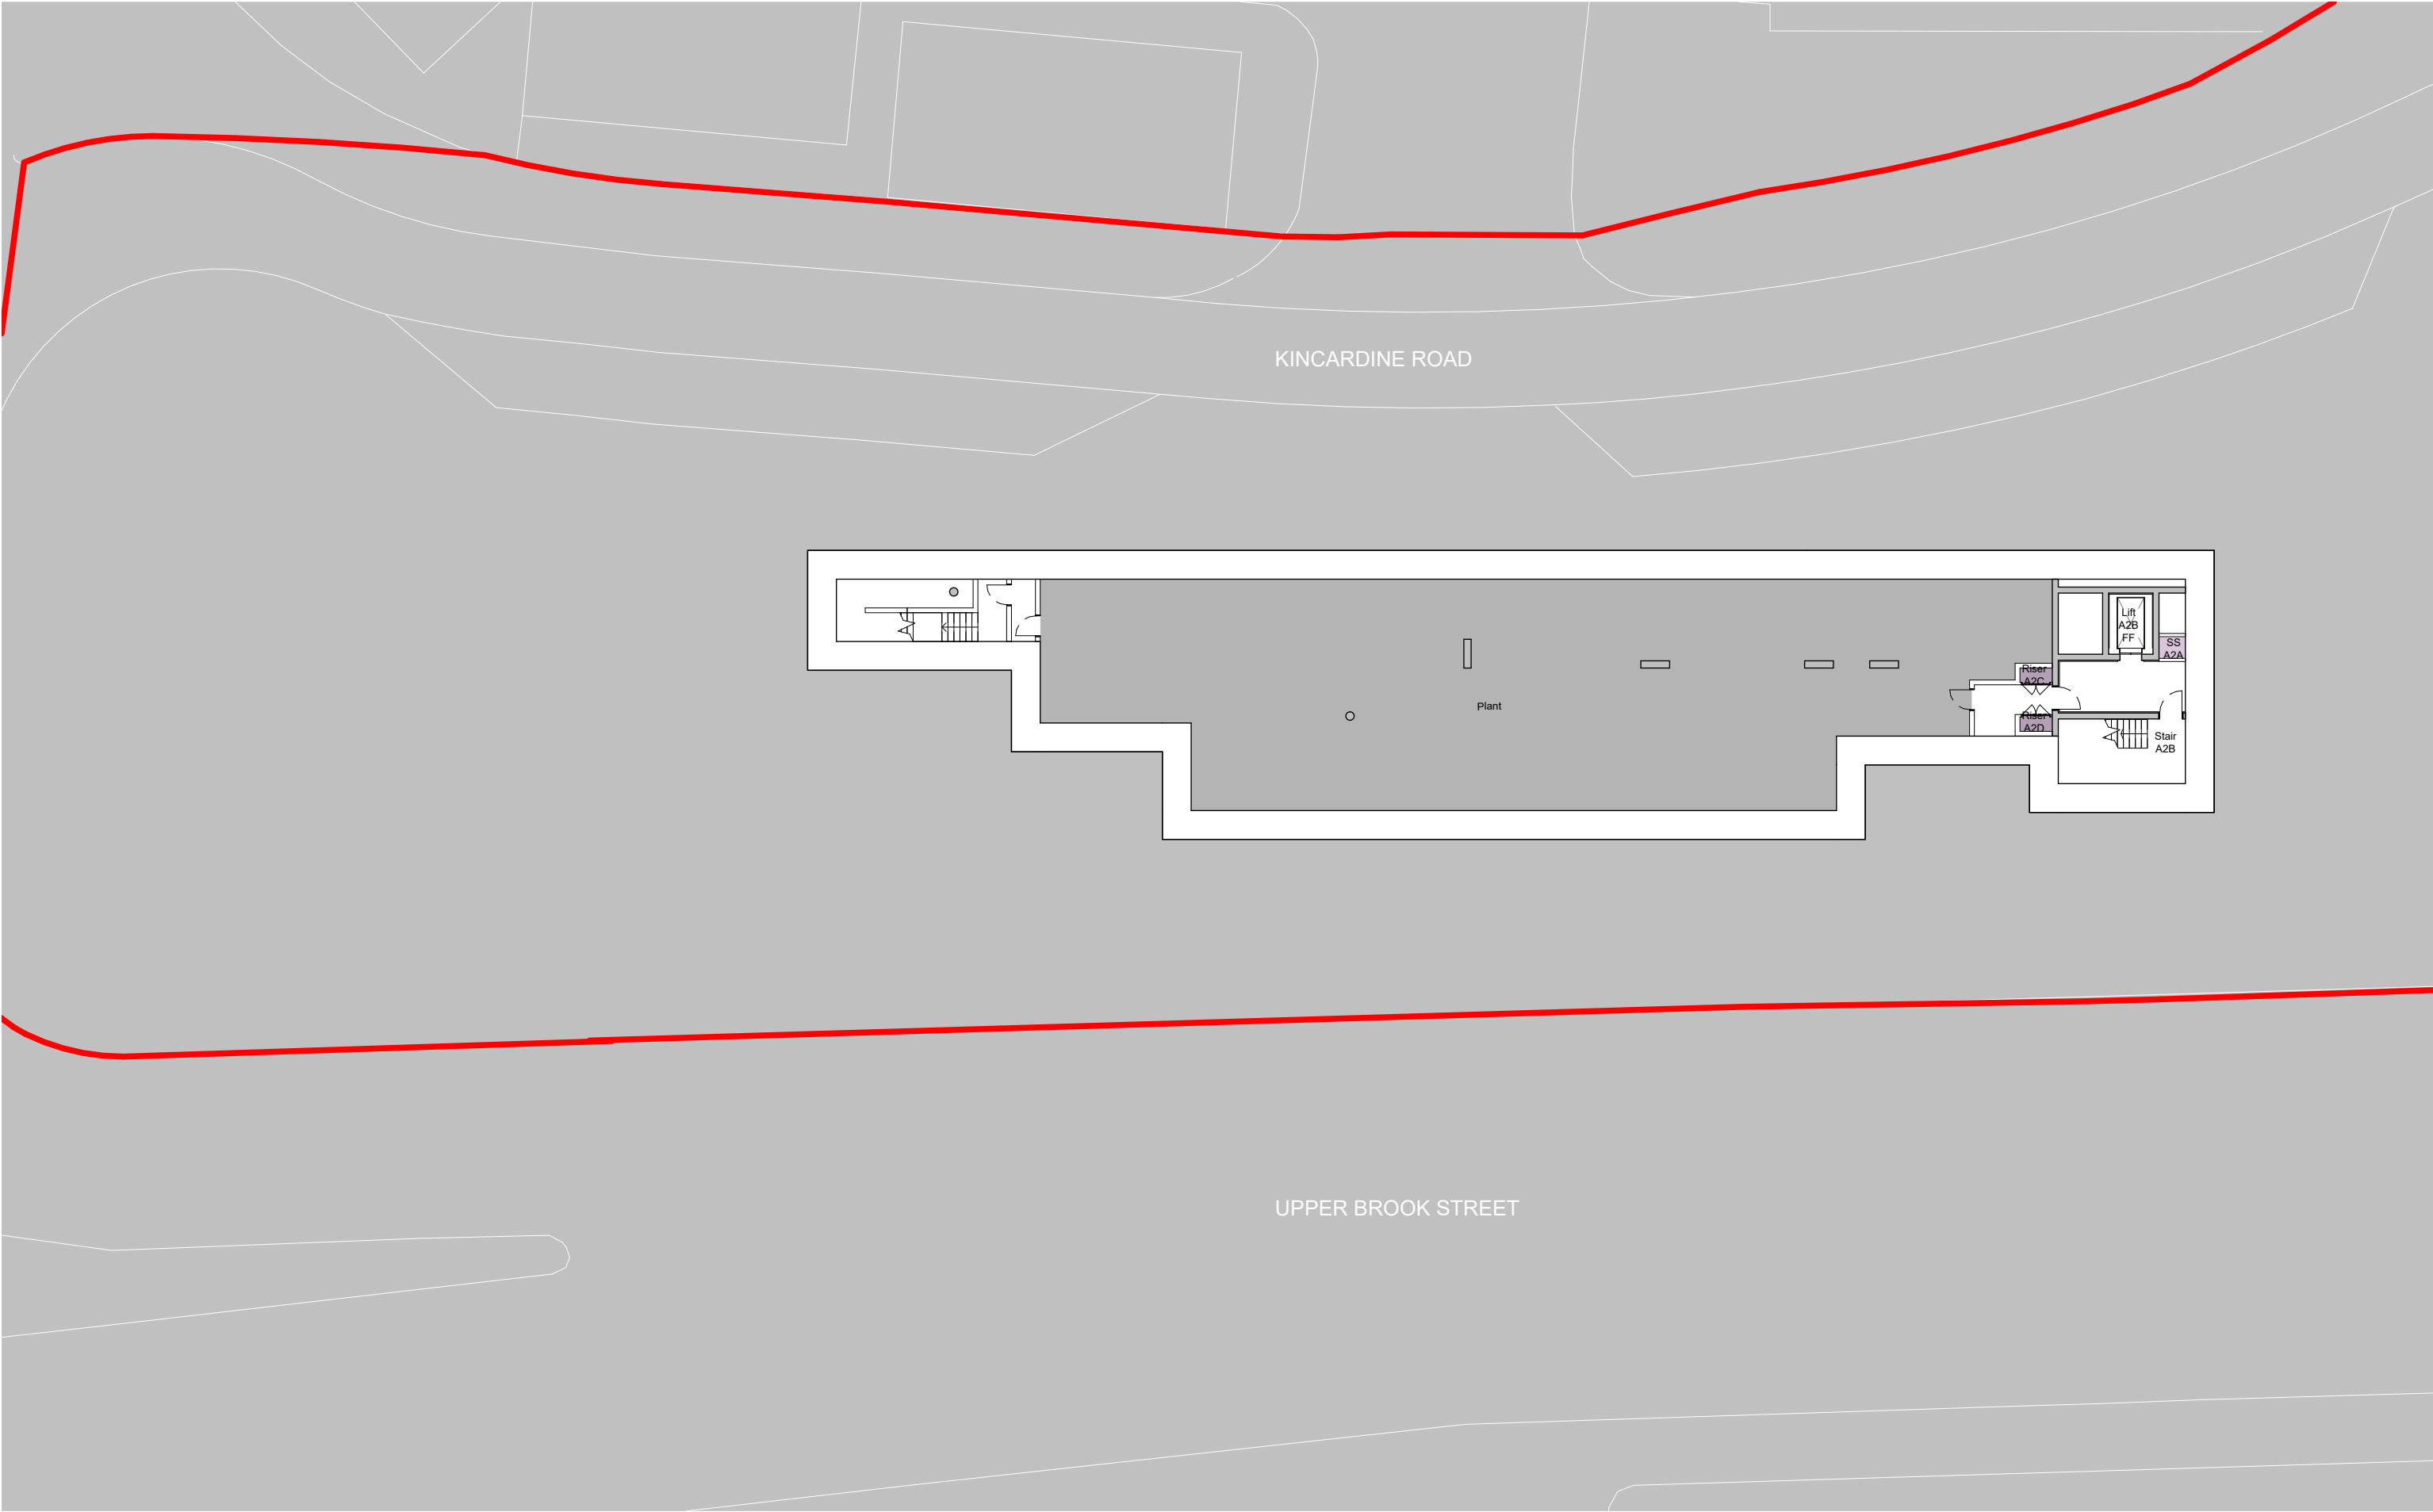

This drawing is copyright
Do not scale off dimensions.
All dimensions to be checked on site by contractor.
Contractor to report any dimensional discrepancies, errors or omissions prior to commencing on site.

NOTE:
DO NOT SCALE OFF DRAWING REFER TO INDICATED DIMENSIONS ONLY.
DRAWING TO BE READ IN CONJUNCTION WITH SHP SPECIFICATION. INDICATIVE DETAILS TO ILLUSTRATE VISUAL INTENT ONLY. ALL TO CONTRACTORS DESIGN.
ALL DETAILS TO BE COORDINATED WITH ADJACENT TRADES AND SE AND M+E ENGINEER DETAILS.
THE CONTRACTOR IS RESPONSIBLE FOR MEETING THE SPECIFIED PERFORMANCE CRITERIA.

NORTH

Rev	Date	Description
P01	2023-06-22	Planning Issue
P02	2023-10-27	Planning Update

Project Title
Upper Brook Street Masterplan (Williams Motor Co (Holdings)/ Alliance UBS Limited), Manchester

Status
PLANNING

Drawing Title A1/A2 - General Arrangement Plan Basement	
Project No 10450	Scale 1 : 250 @ A3
SHP Drawing Code 10450-SHP-ZZ-A-B5D8-G200-PL-B1-001	Revision P02

simpsonhaugh

Manchester
+44 (0)161 835 2345

London
+44 (0)20 7549 4000