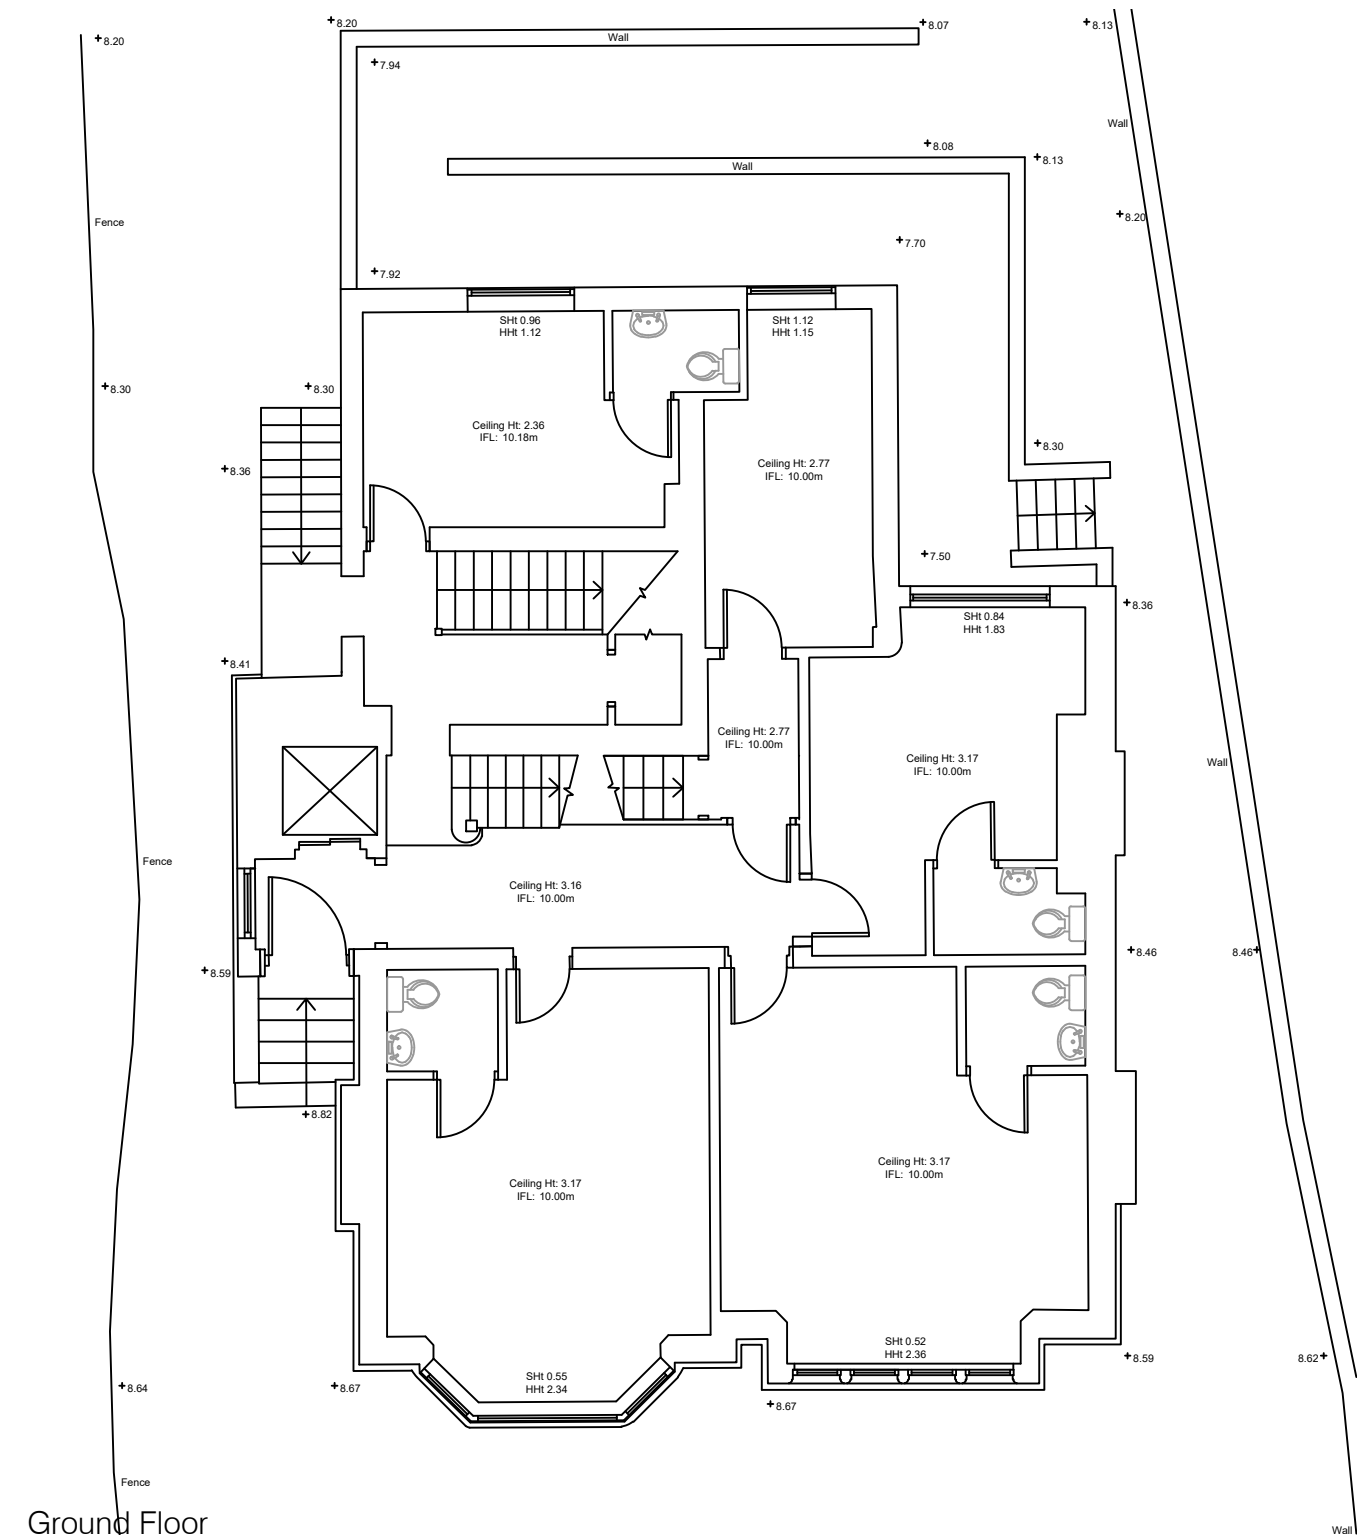
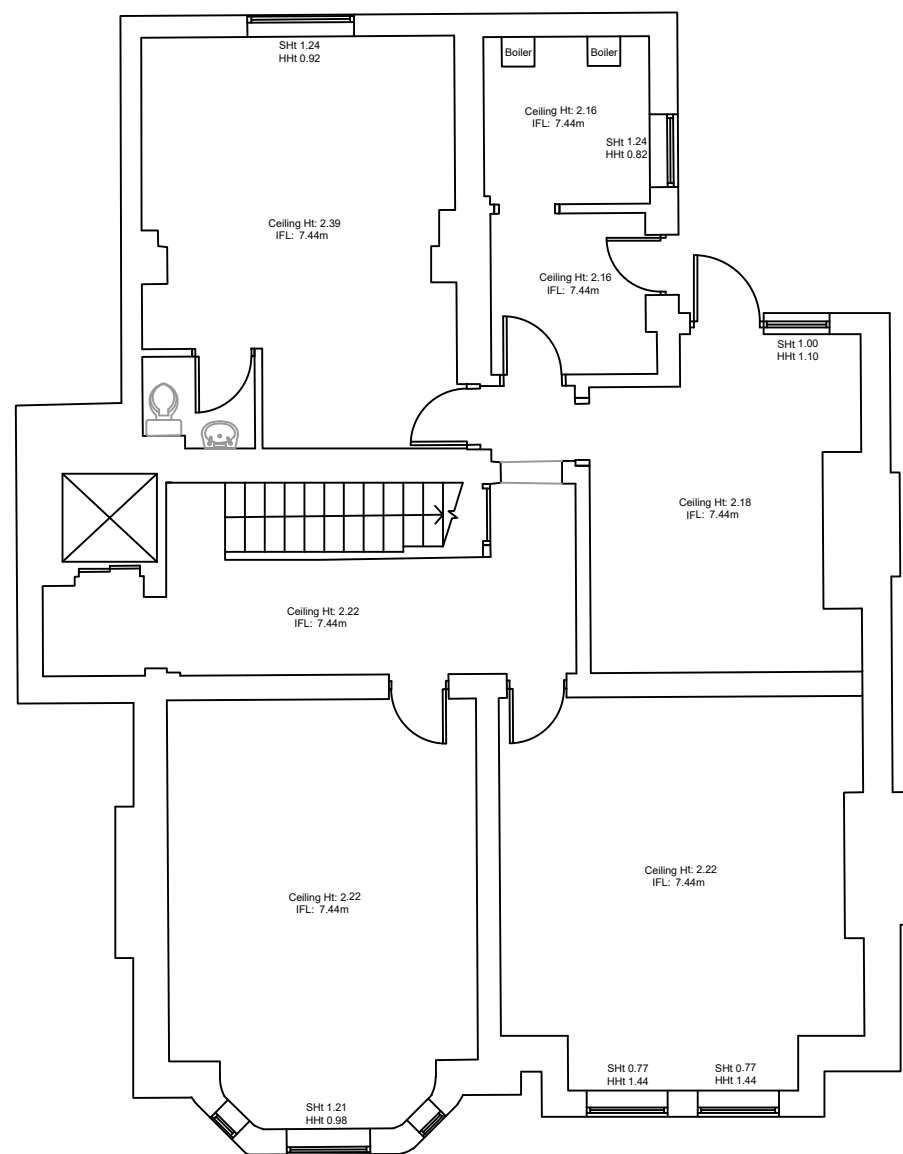


TS Architects Ltd
Chartered Architects
07711 626982

Revision	Date	Revision note
A	03.10.2022	Issue for Planning
B	11.09.2023	Re issue for Planning

Notes

Project :
9 Alness Road, Whalley Range. M16 8ET

Title :
Lower Ground and Ground Plans - Existing

Drawing number : PL102
Issue : B

Client :
Dr Qamrul Islam

Scale :
1:100@A3

Date :
Dec 2021

CAD Ref :
PL01

Drawn by :
TSA

