




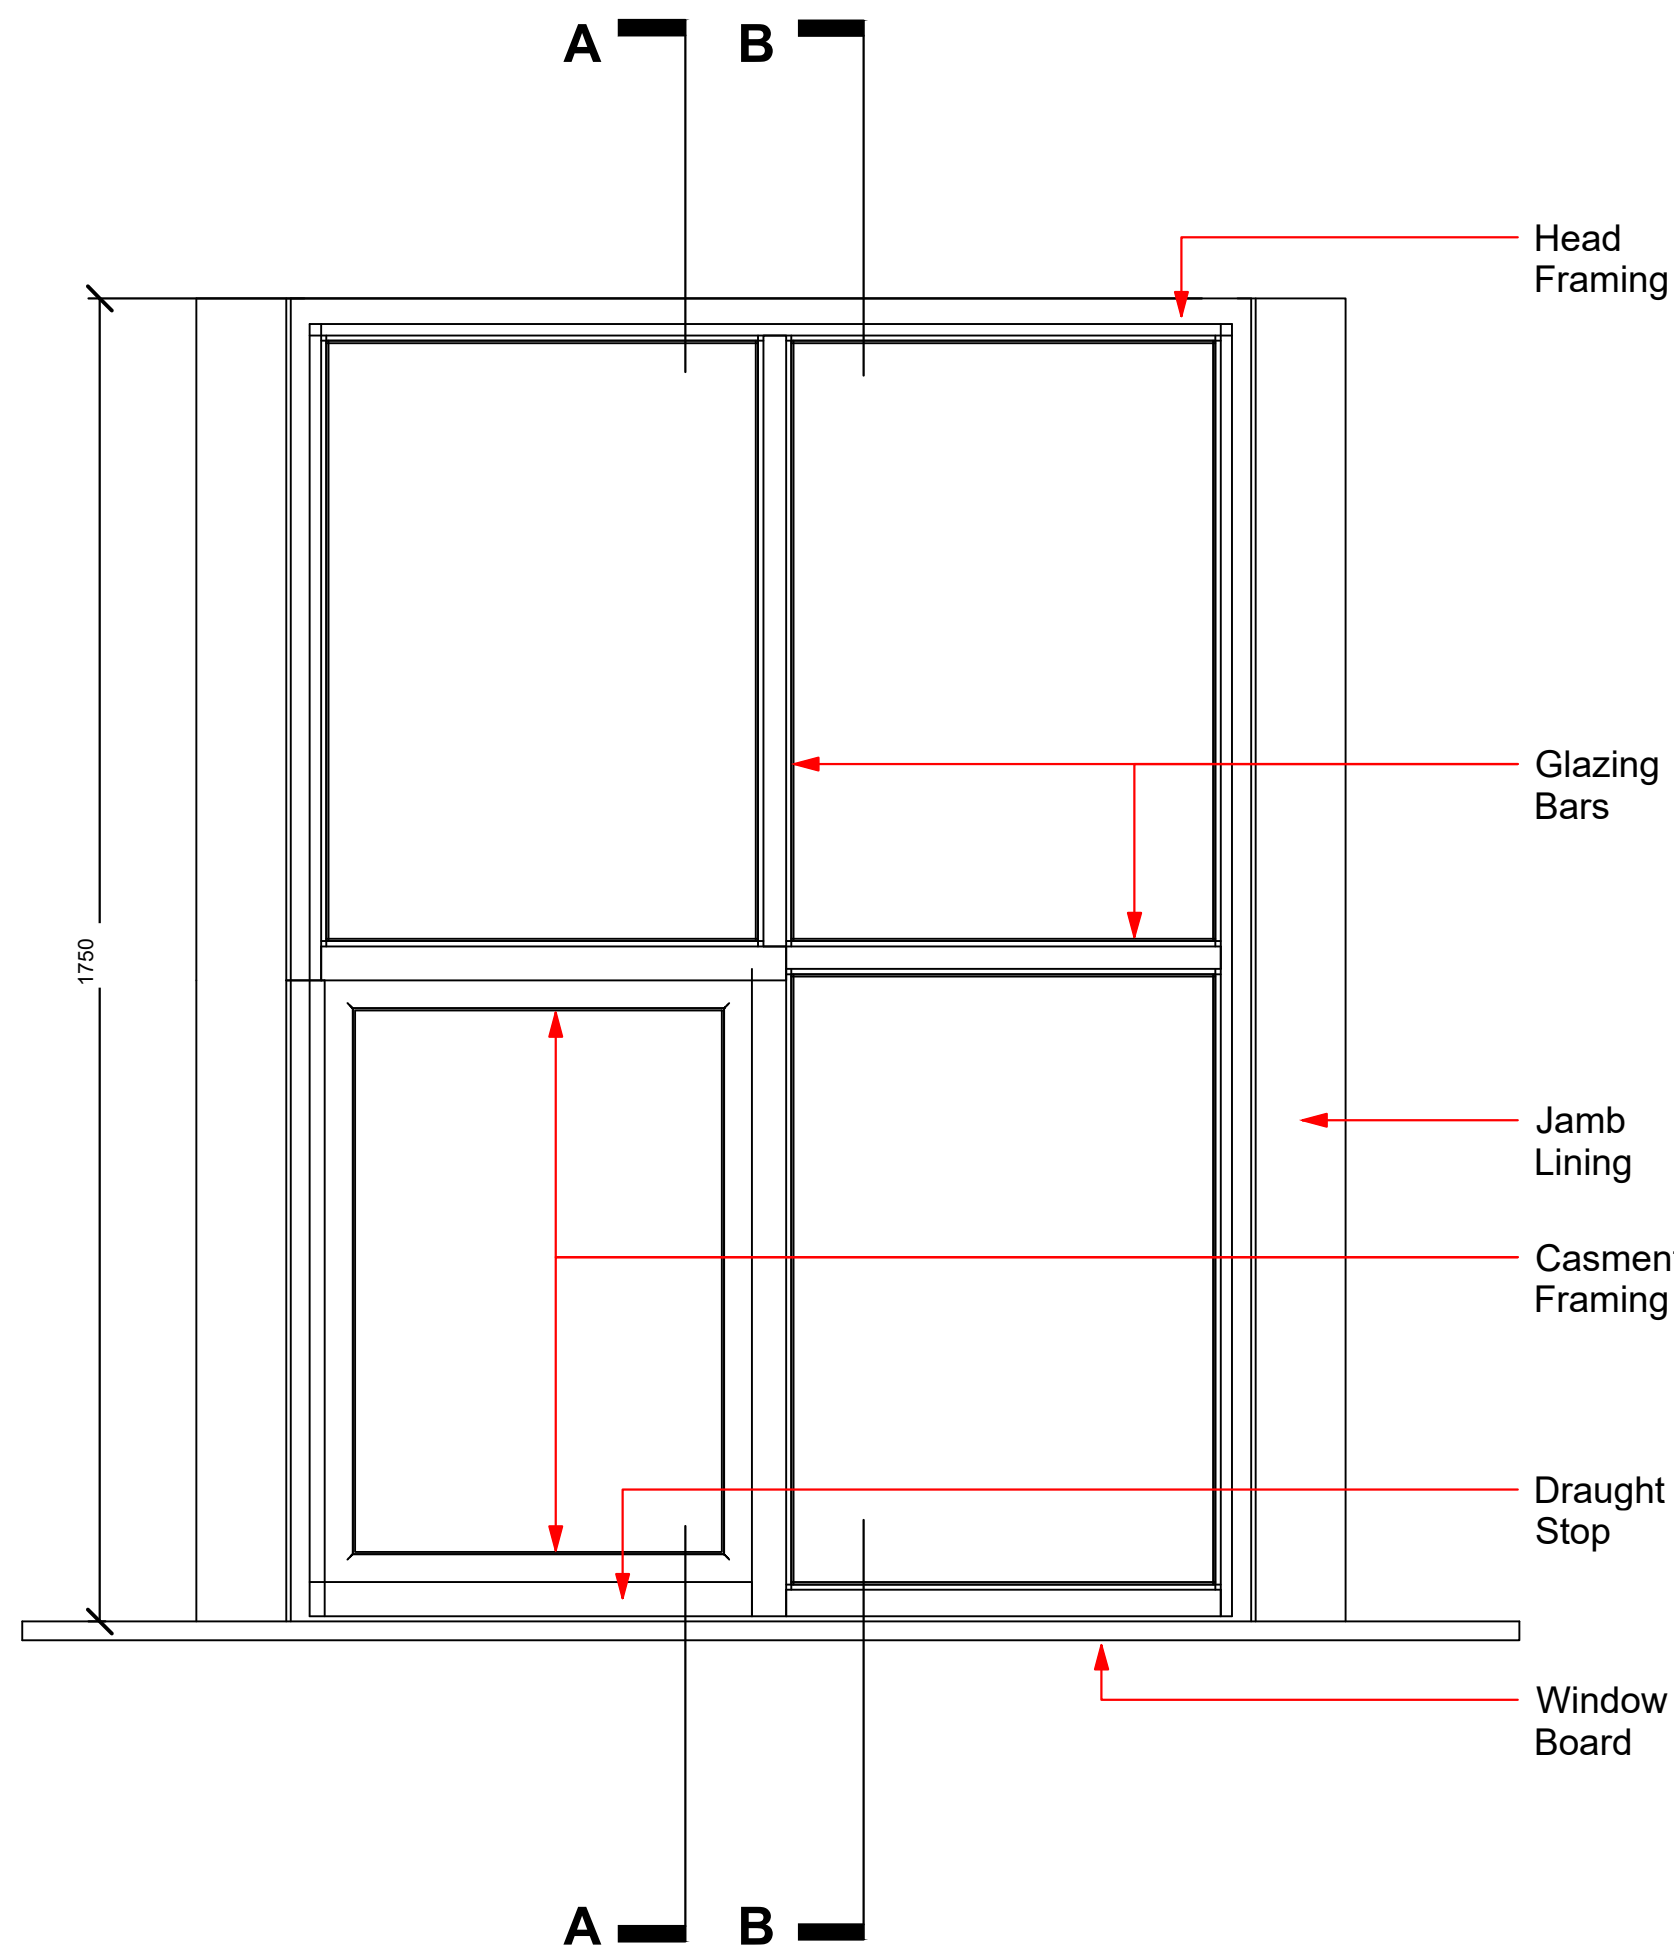


4th Floor Window Elevation
1:10

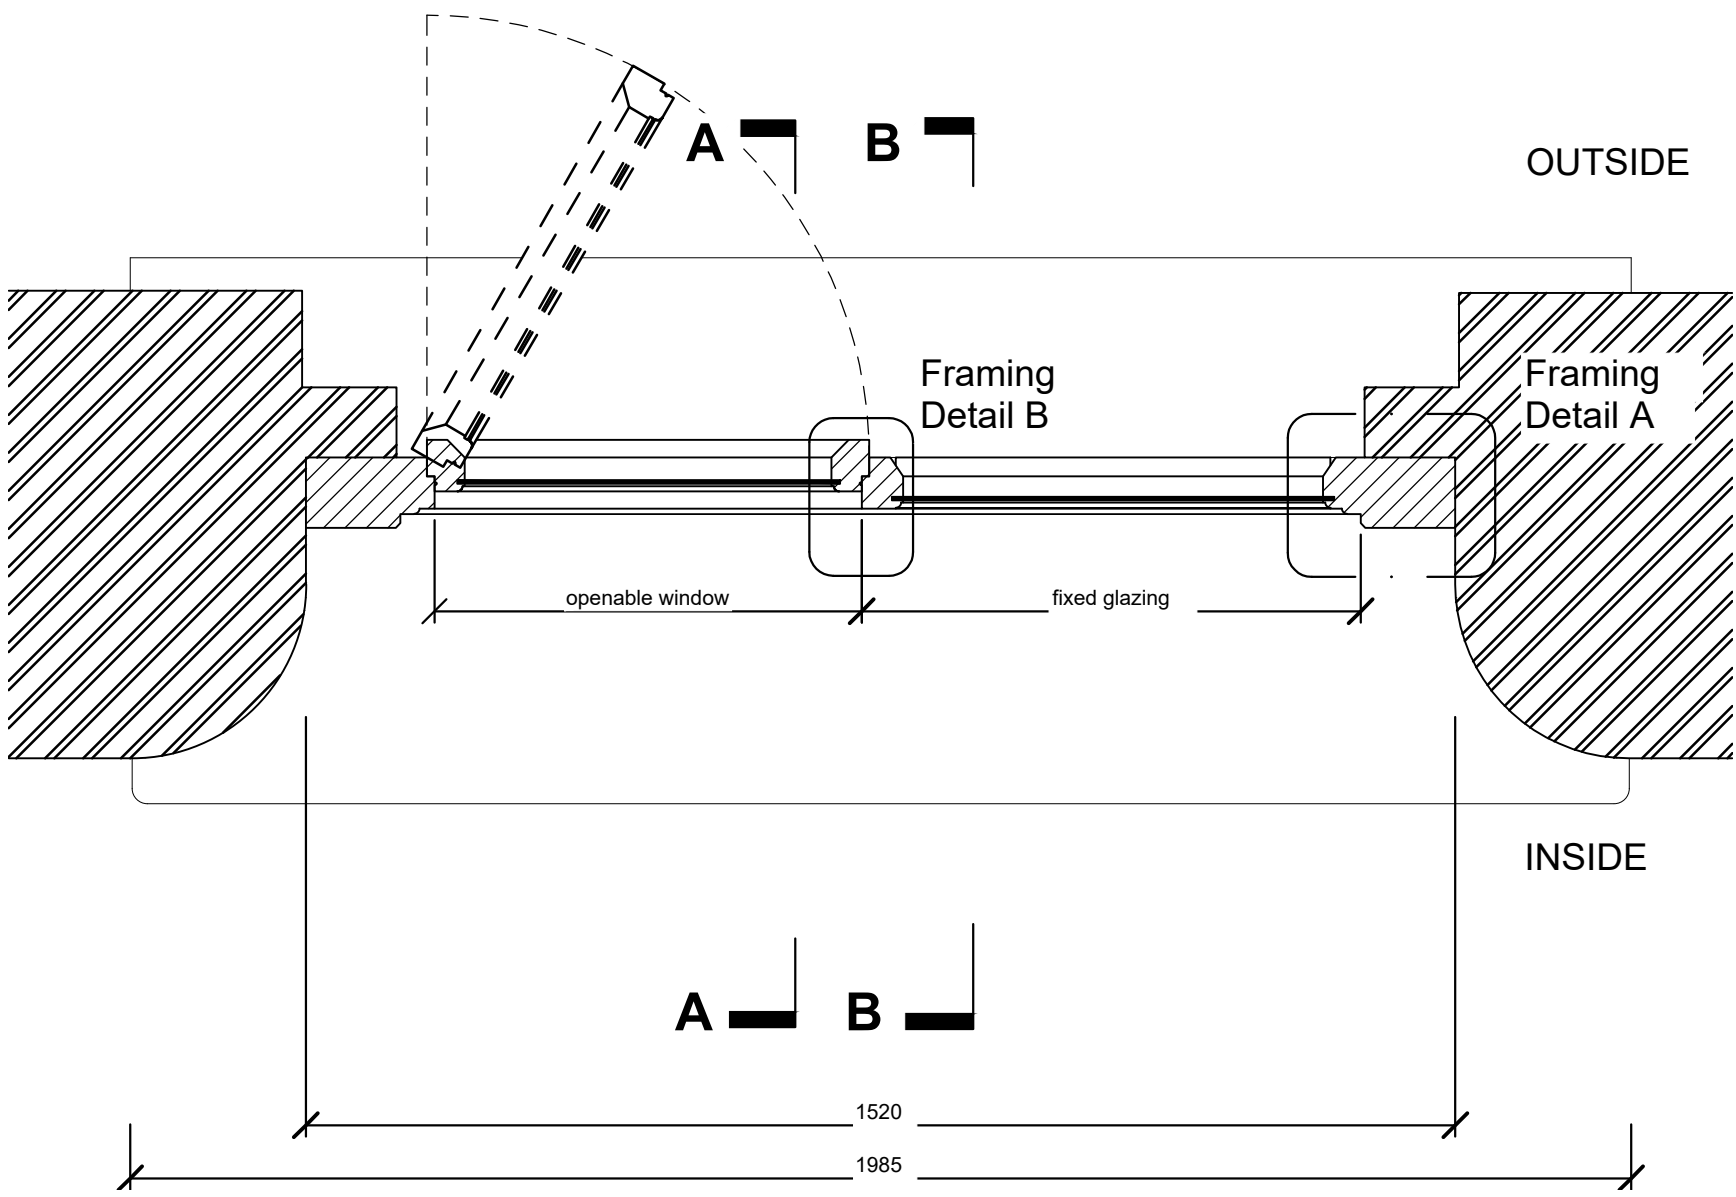


4th Floor Window Plan
1:10

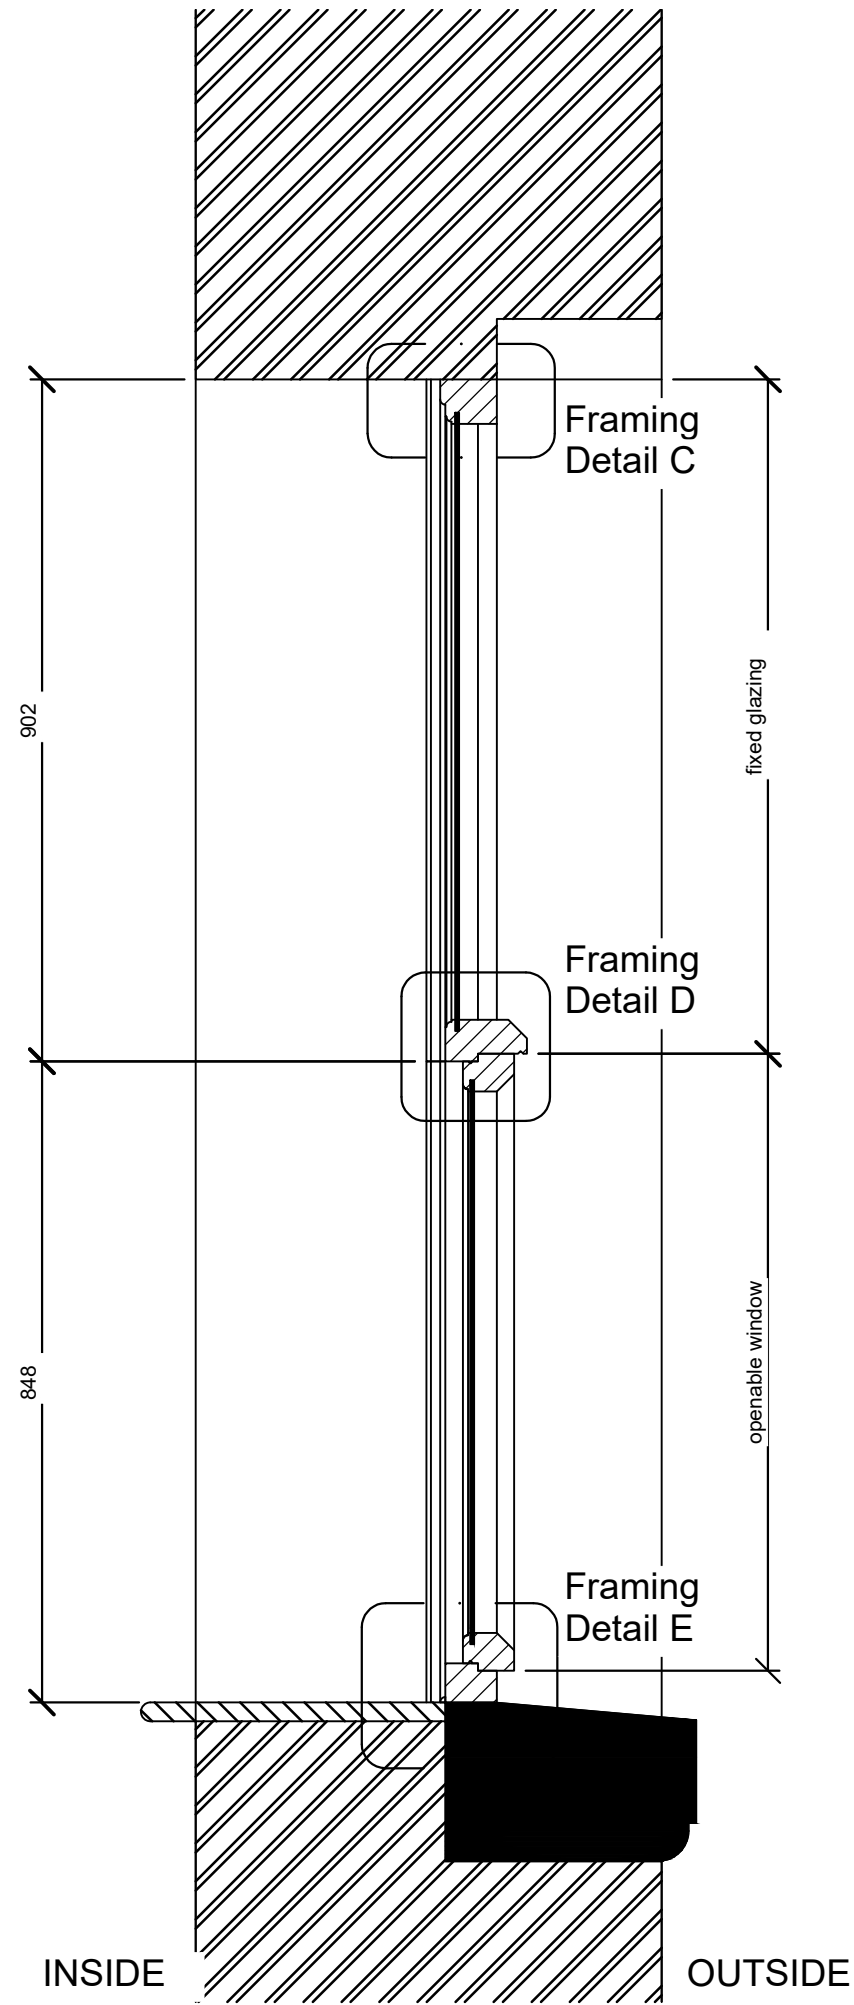


4th Floor Window
A-A Section (through sash)
1:10

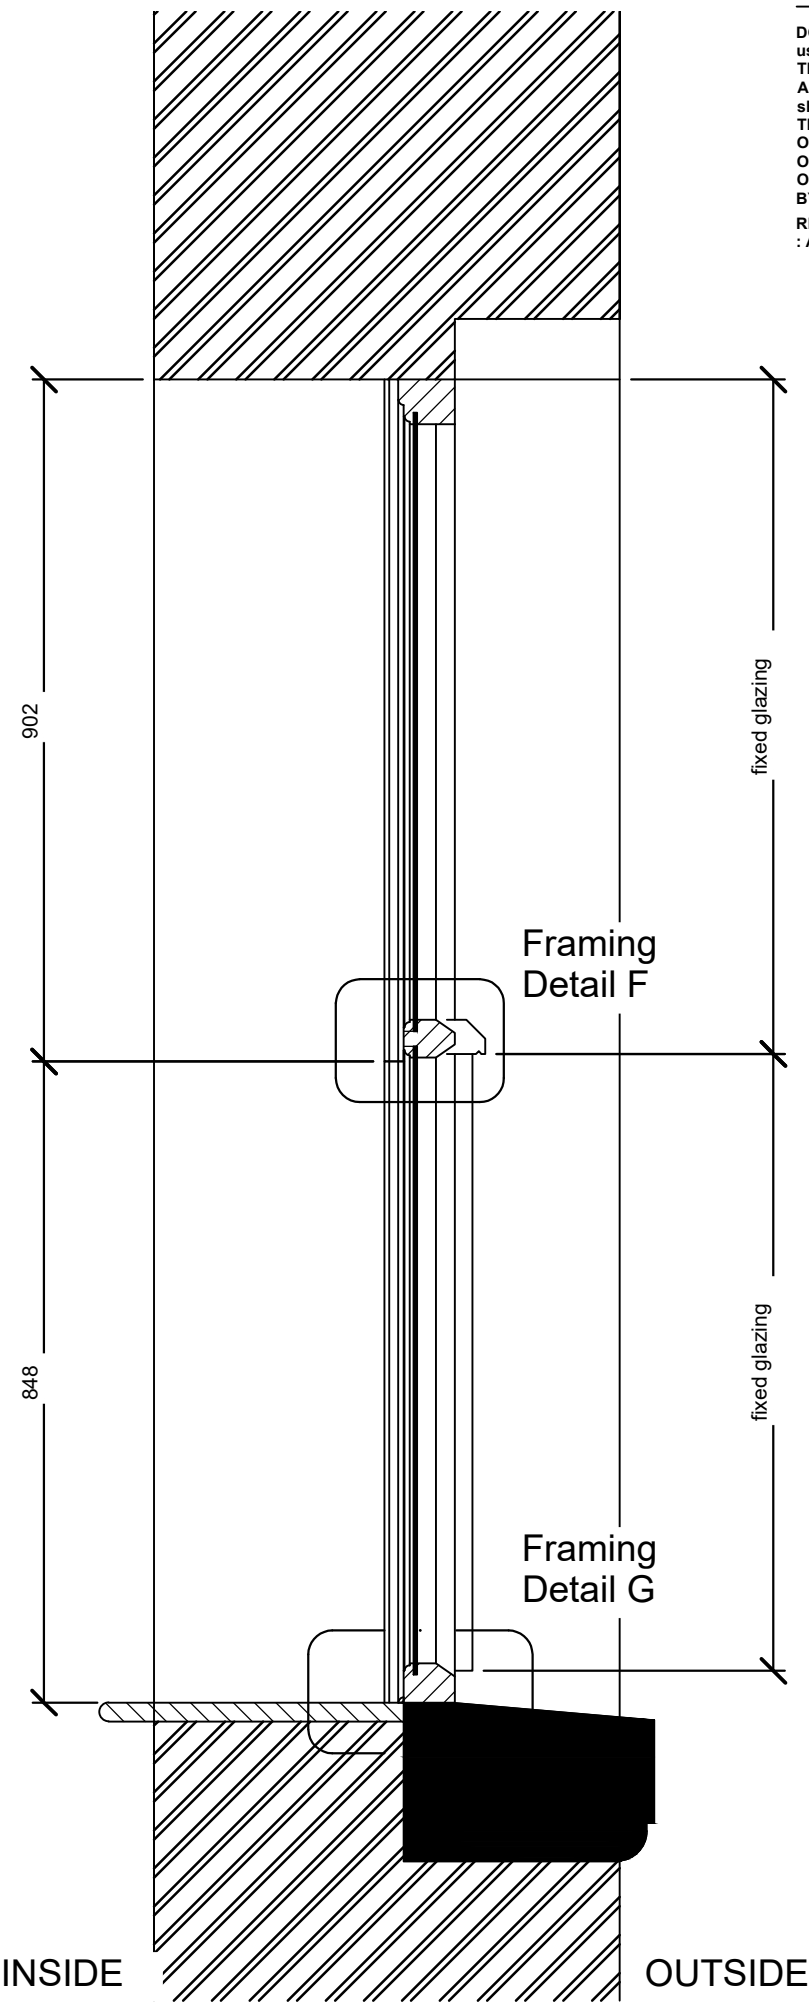


4th Floor Window
B-B Section (through fixed
panes) 1:10

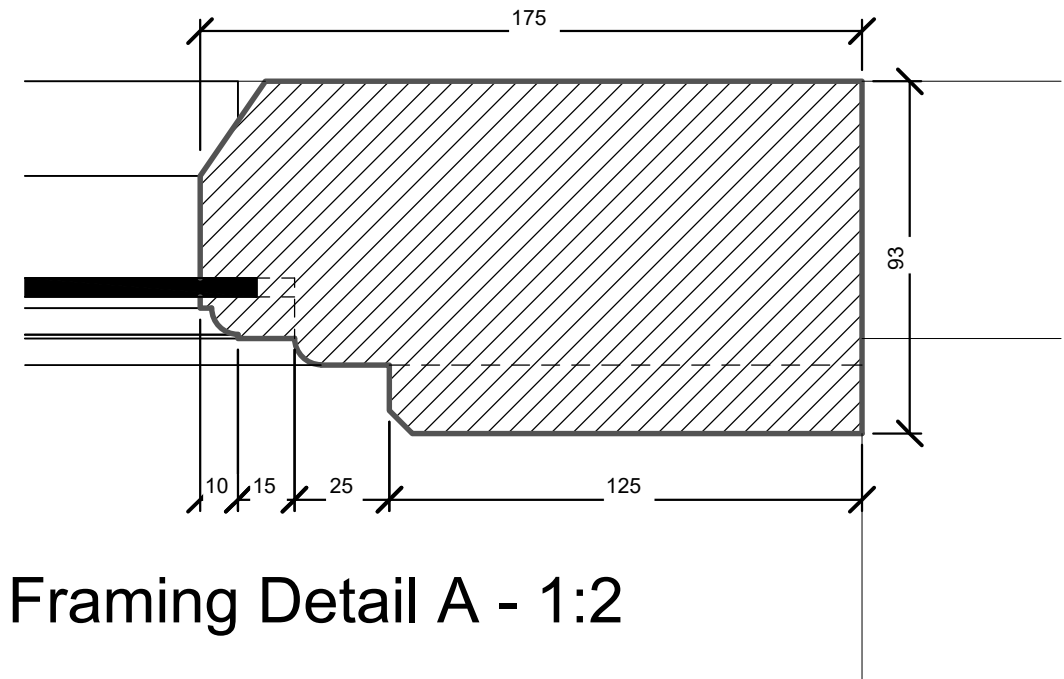


Framing Detail A - 1:2

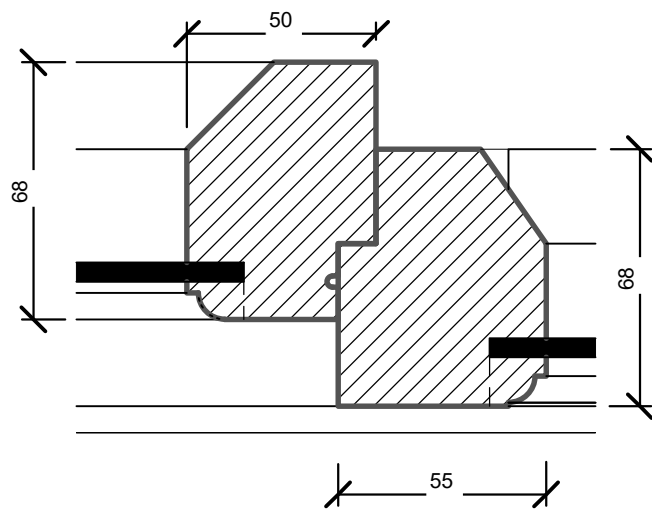


Framing Detail B - 1:2

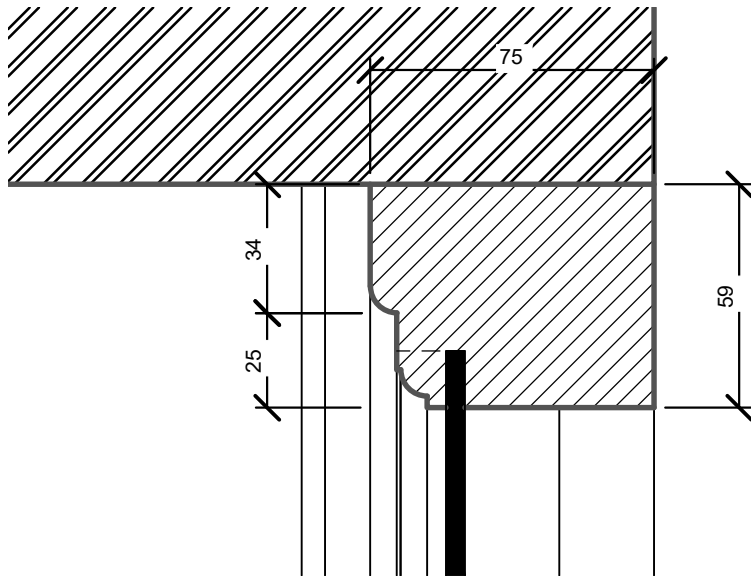


Framing Detail C - 1:2

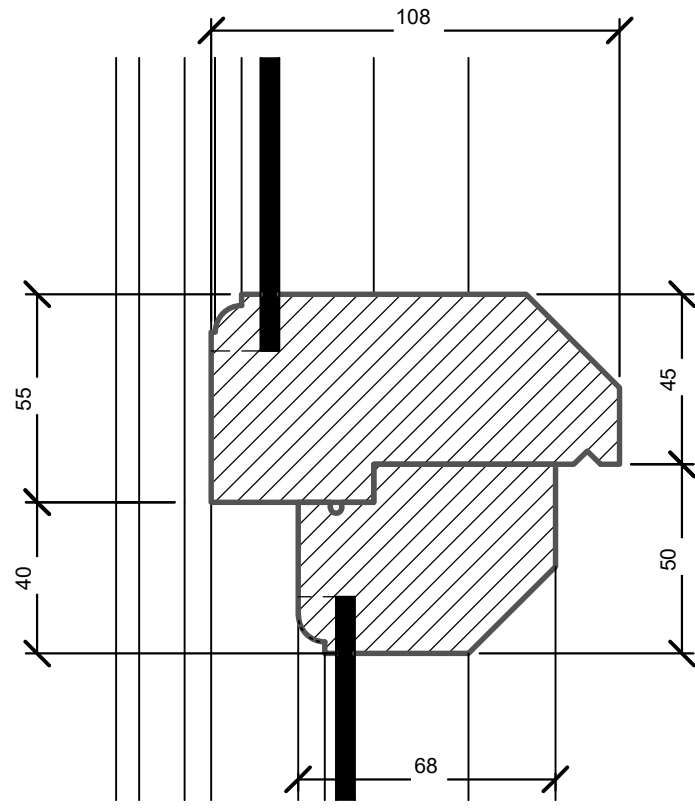


Framing Detail D - 1:2

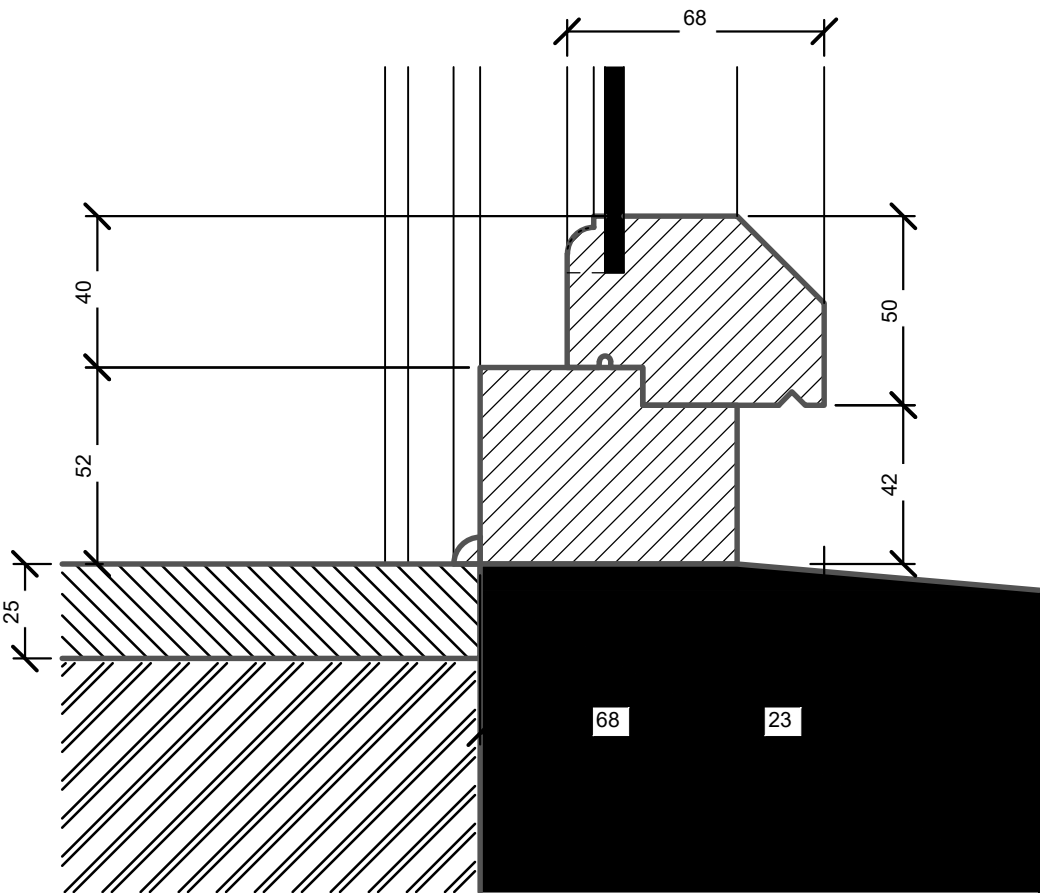

Framing Detail E - 1:2

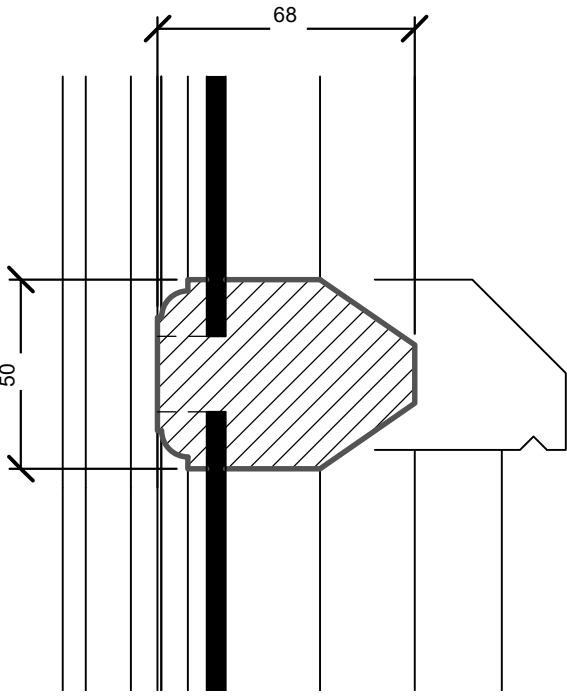

Framing Detail F - 1:2

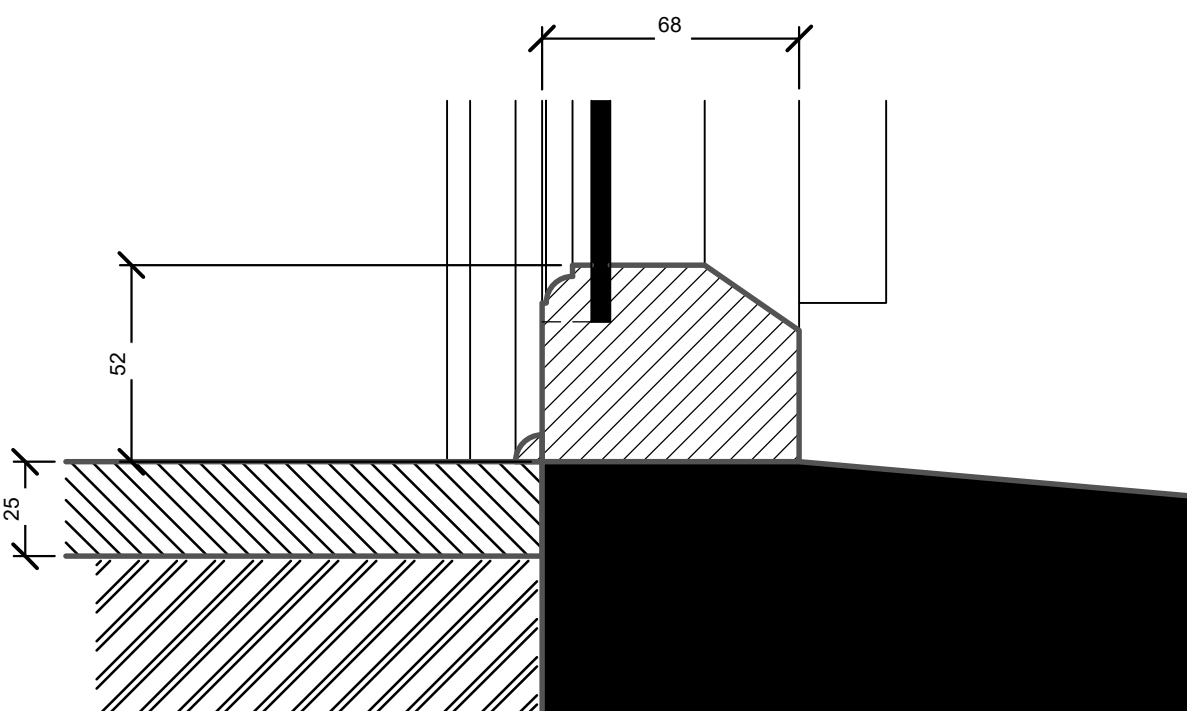


Framing Detail G - 1:2

Window Details Key

- Glass - window panes
single glazing
- Timber - window frames
- Brick - existing external
walls
- Window board
- Stone - window cills

Window Types Key

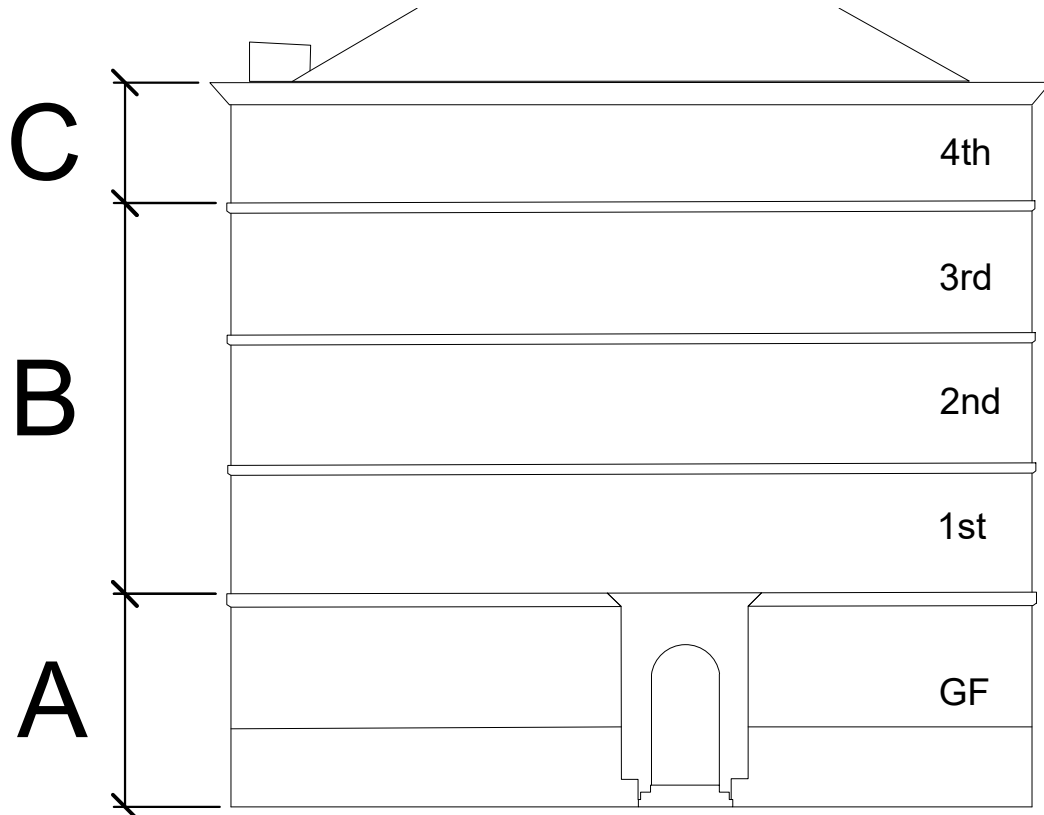

PARKdesigned
architects

Leeds: The Loft, 13 Carlton Mills, Armley, LS12 2QG London: Hamilton House, Mabledon Place, Bloomsbury, WC1H 9BB Client: T&M Investment			Tel: 0113 819 8057 E-mail: info@parkdesigned.com		
Project Name: 34 Charlotte Street		Date: Jan 2023		As indicated	Scale: @A1
Drawing Title: Existing Window Type C		Drawing No: 512		Reviewed: MA	EP
Drawing Status: Building Regulations		Project No: 2022.04		Revision: A	