


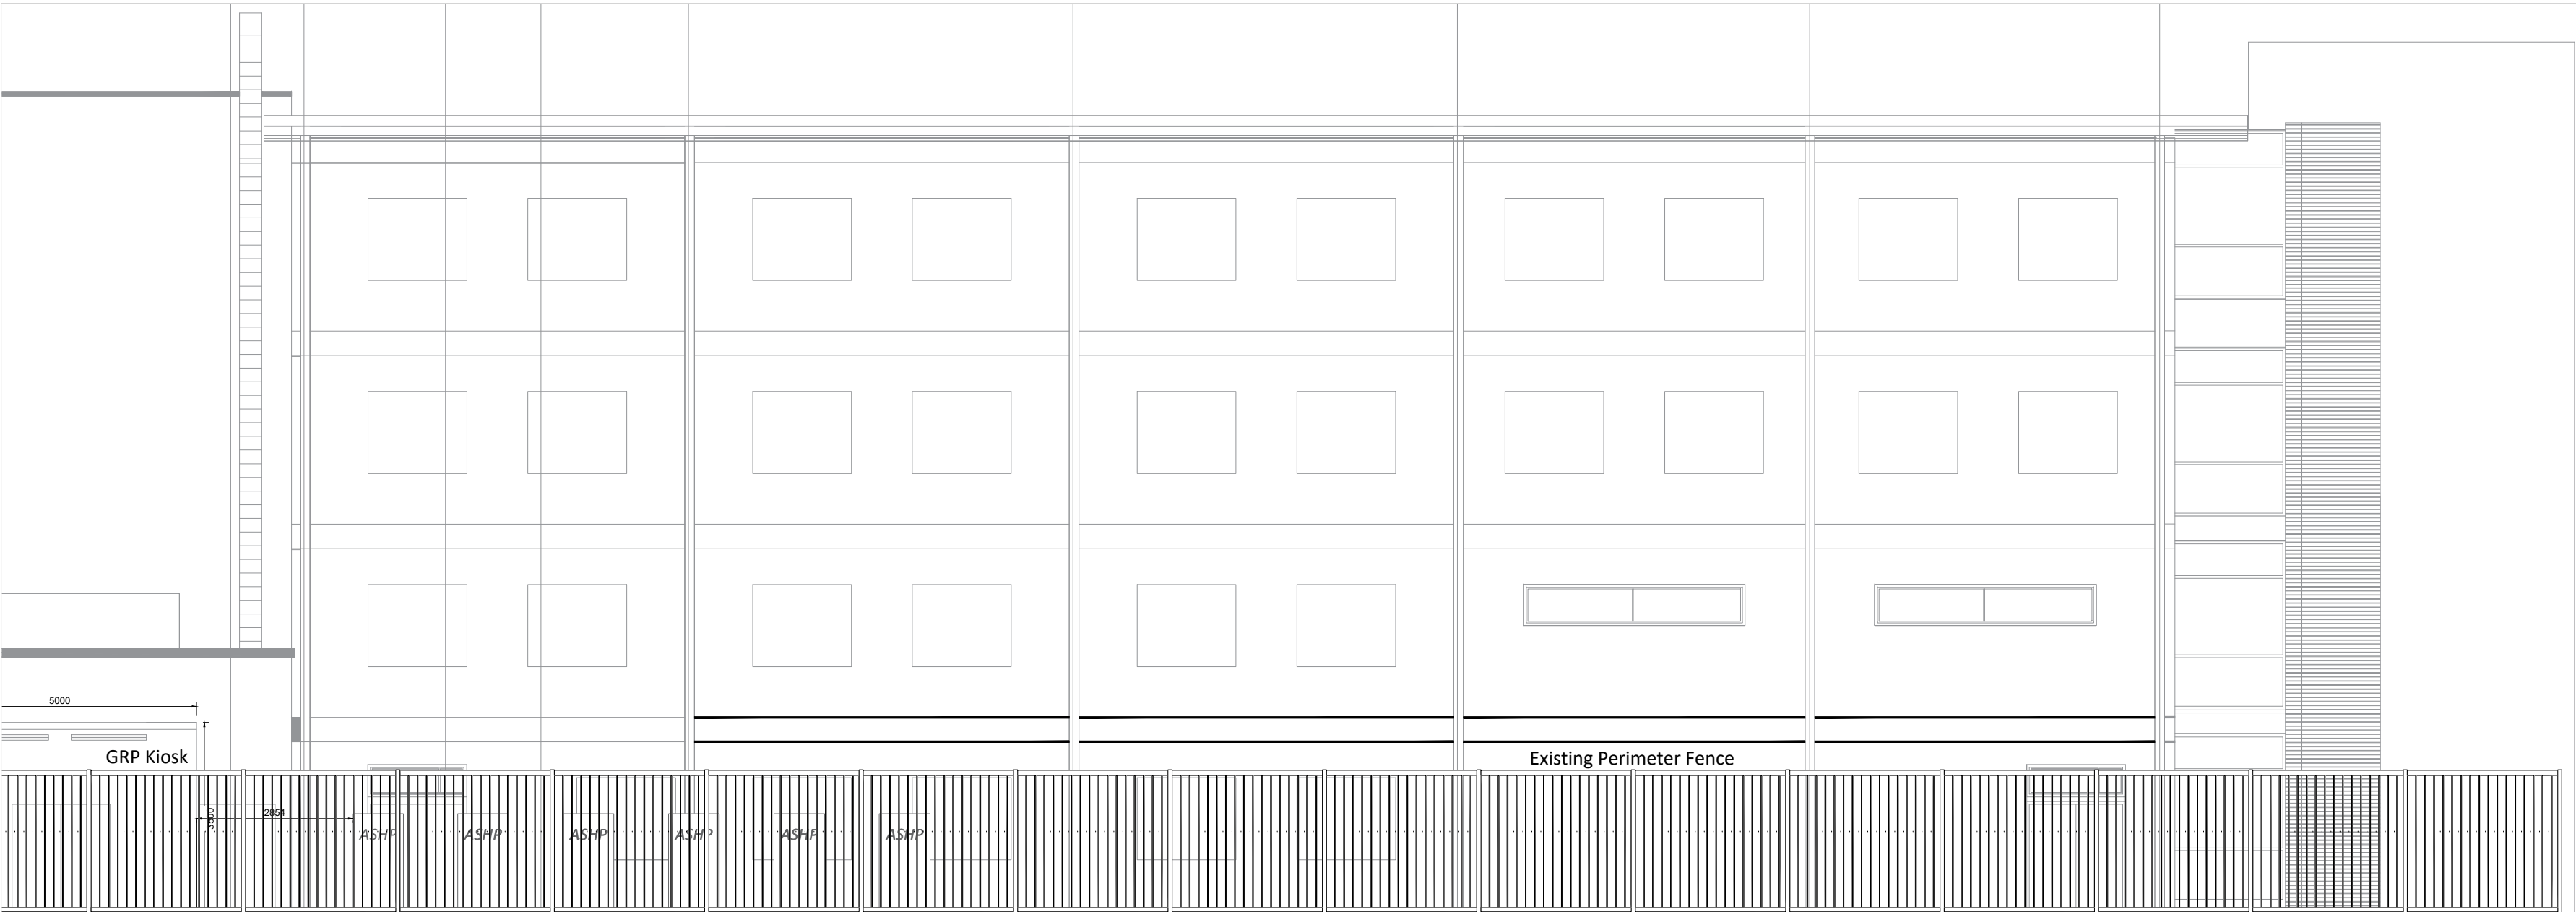

Notes:
TO BE READ IN CONIUNCTION WITH
MECHANICAL ENGINEERS, ELECTRICAL
ENGINEERS, AND STRUCTURAL ENGINEERS
DRAWINGS.

Copyright: All rights reserved. This drawing must not be reproduced without
permission from AA Projects Ltd. Do not scale off this drawing. All dimensions
are to be checked on site by contractor / sub contractor. Any discrepancies
to be reported to AA Projects Ltd.

Rev	Date	Revision notes	By	Check
-----	------	----------------	----	-------

Jackson House
Sibson Road
Sale
Manchester
M33 7RR
Tel: 0161 973 7410

Office Locations
Birmingham, Leeds, Liverpool, London, Manchester, Oxford, Rugby, Newcastle
www.aaprojects.co.uk

Client: Loreto College
Drawing Title: Proposed Elevation

Project Title ASHP	Drawn JHS	Date 04/07/23
	Checked TM	Date 04/07/23
DWG No: 22087.201	Scale: 1:100	Revision