



BACK GEORGE STREET

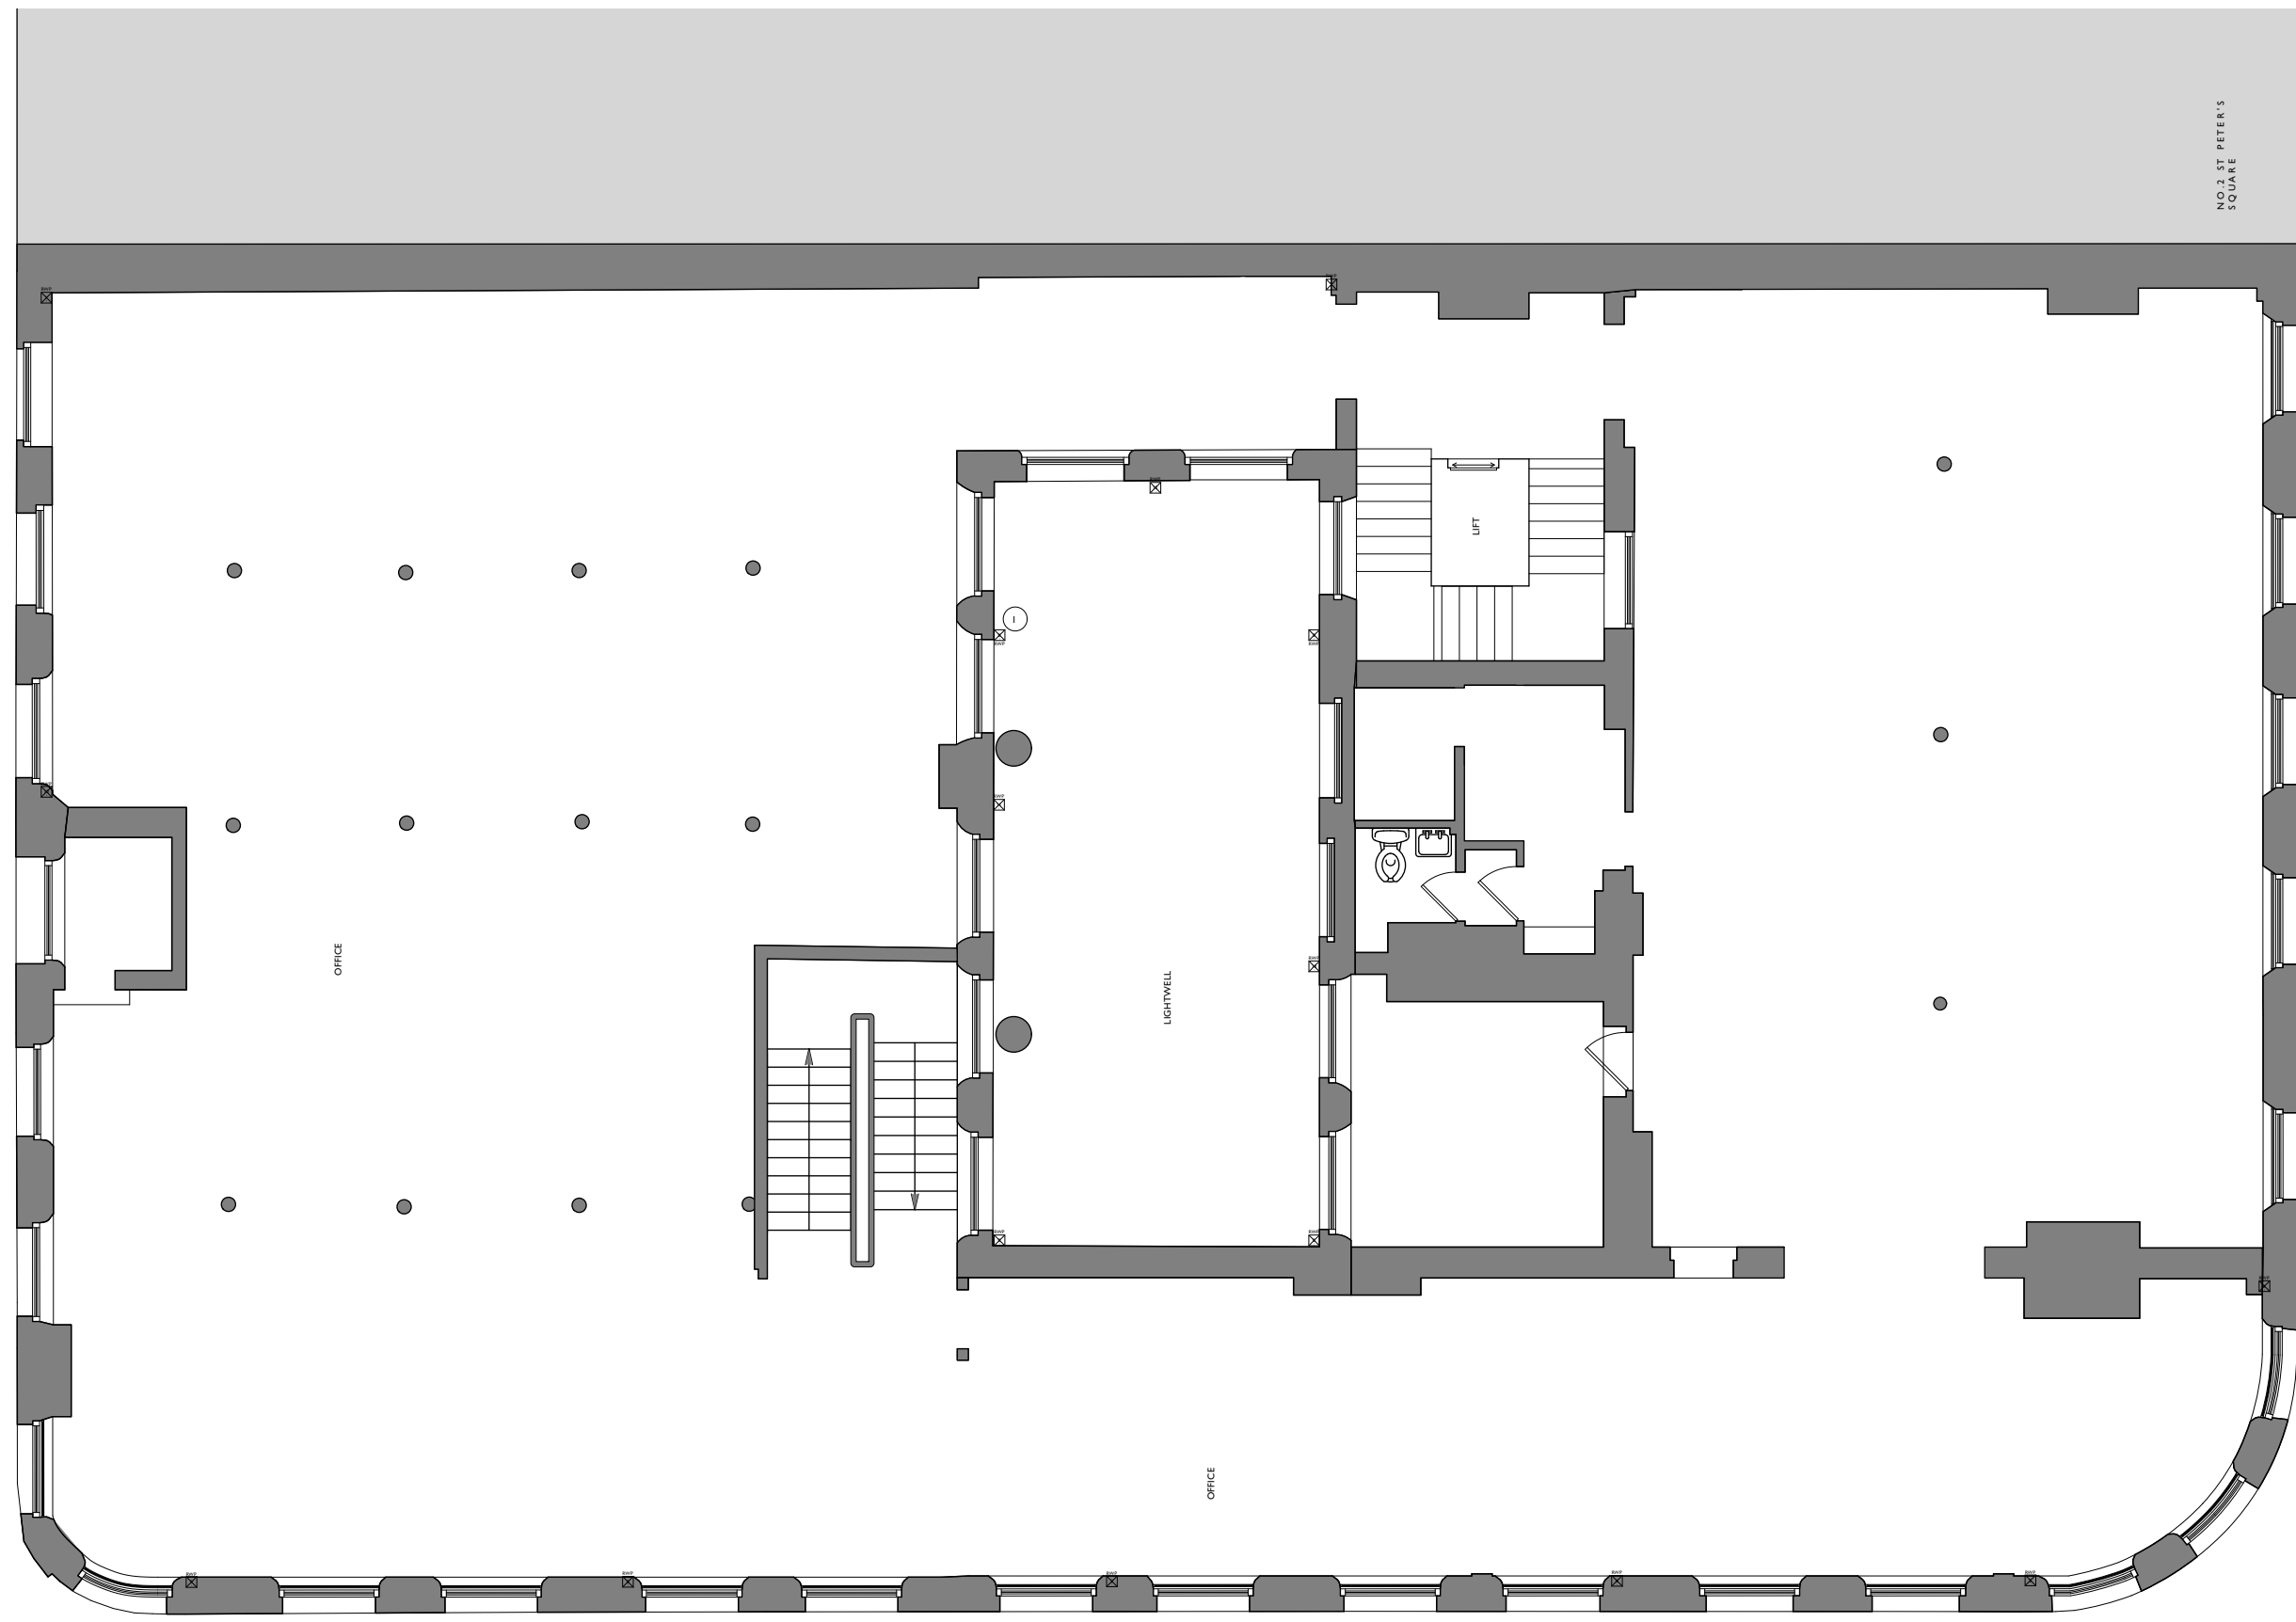

COPYRIGHT OF ATELIER MB LTD
DO NOT SCALE FROM THIS DRAWING
DIMENSIONS TO BE CHECKED ON SITE

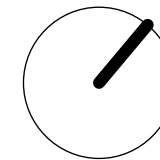

KEY

Indicative - fabric not
on measured survey

Notes

- Replacement cast iron
rainwater pipes.

Rev	Note	DRN	CHK
-----	------	-----	-----

**77-79 Mosley St,
Manchester**

First Floor Plan

scheme	1995
drwg no.	P(122)
revision	

scale	1:100 @ A3
date first drawn	RG/HW
drawn	

SK sketch E existing P proposed T tender C construction FI final issue

www.ateliermb.co.uk
t 0161 236 0051
e architect@ateliermb.co.uk



Atelier MB
Urban Architects