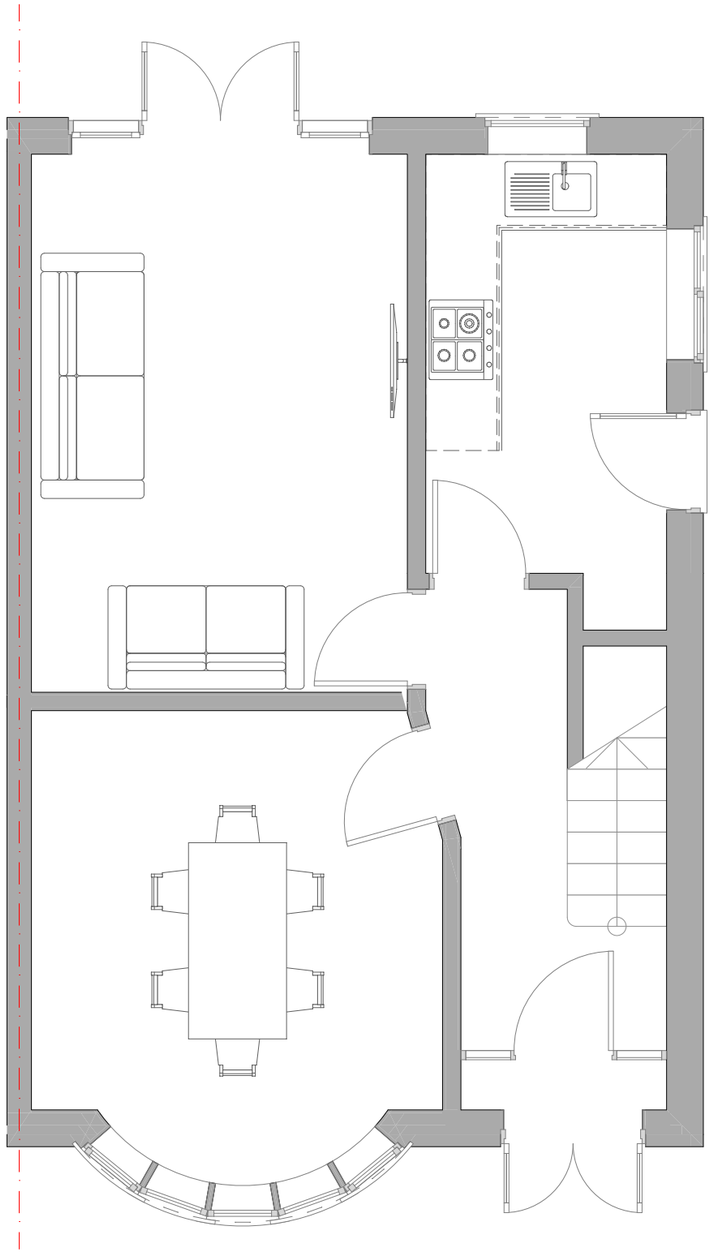

Ground floor

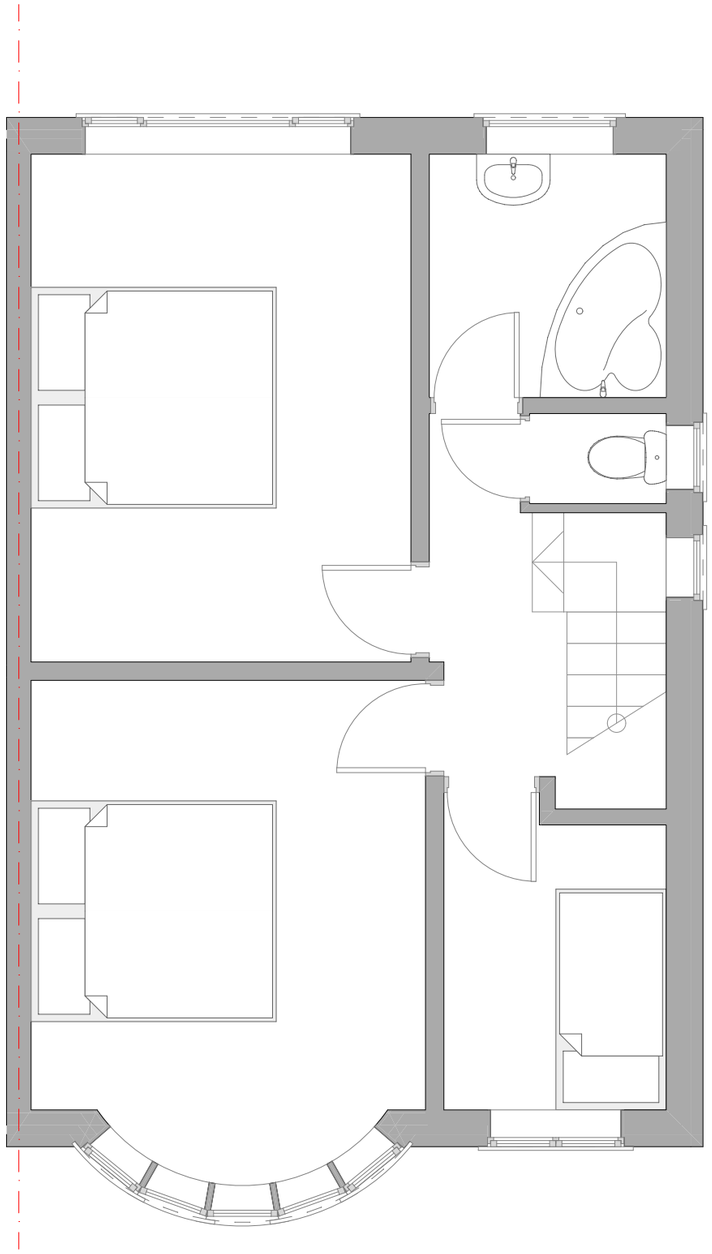

First floor

ebrdesigns.com
design • build • manage

250 Church Road
Urmston
Manchester
M41 6HD

t: 0161 641 2533
e: info@ebrdesigns.com
w: www.ebrdesigns.com

Client
Mr D Sarginson

Job Title
proposed extension
21 Heyridge Drive
Northenden
Manchester
M22 4HB

Drawing Title
Existing floor plans

Drawing Status
planning

Drawn by	Date
JMR	September 2023

Scale
1:50 @ A3

Job Number	Drawing Number
ebr/00872	**A0.1**

Revision	Description	Date

All dimensions to be checked on site prior to fabrication of components or execution of works. This drawing, the design and information contained within are copyright of ebrdesigns.com ltd and must not be used or reproduced without express permission. ebrdesigns.com ltd shall not be liable if used or reproduced without authorisation.

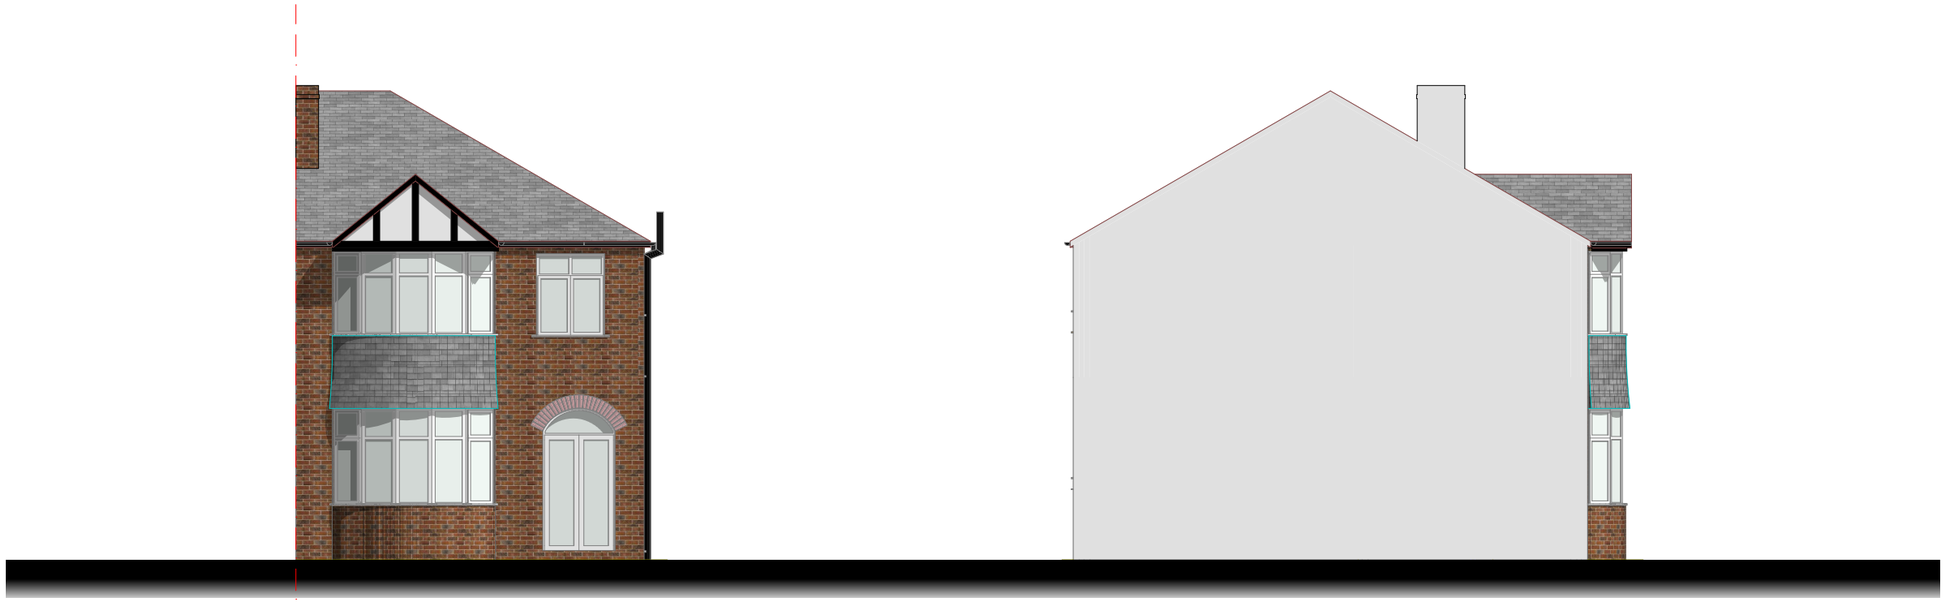

Front elevation

Side elevation

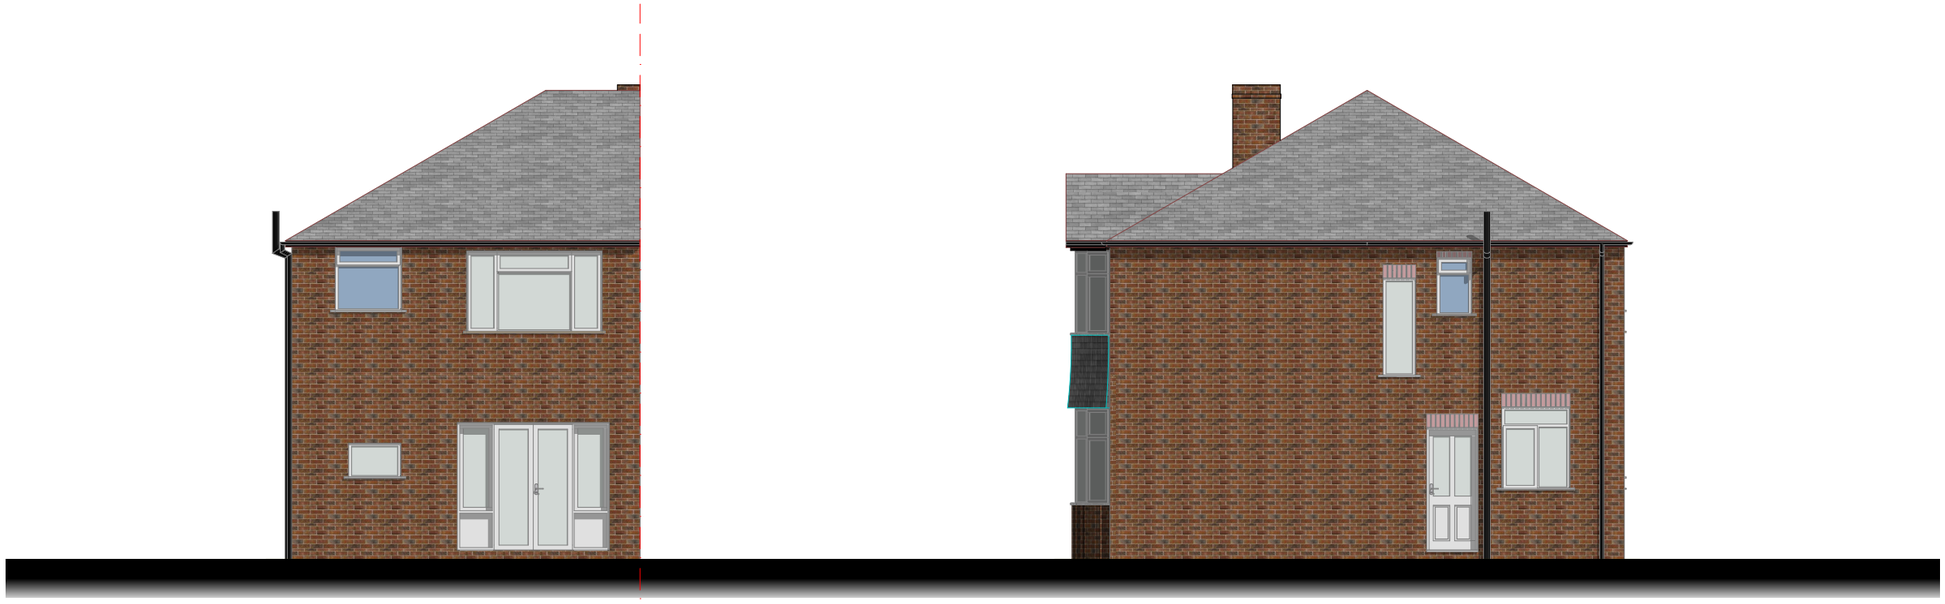

Rear elevation

Side_2 elevation

0 1 2 3 4 5

ebrdesigns.com
design • build • manage

250 Church Road
Urmston
Manchester
M41 6HD

t: 0161 641 2533
e: info@ebrdesigns.com
w: www.ebrdesigns.com

Client
Mr D Sarginson

Job Title
proposed extension
21 Heyridge Drive
Northenden
Manchester
M22 4HB

Drawing Title
Existing elevations

Drawing Status
planning

Drawn by	Date
JMR	September 2023

Scale
1:100 @ A3

Job Number	Drawing Number
ebr/00872	**A0.2**

Revision	Description	Date

All dimensions to be checked on site prior to fabrication of components or execution of works. This drawing, the design and information contained within are copyright of ebrdesigns.com ltd and must not be used or reproduced without express permission. ebrdesigns.com ltd shall not be liable if used or reproduced without authorisation.

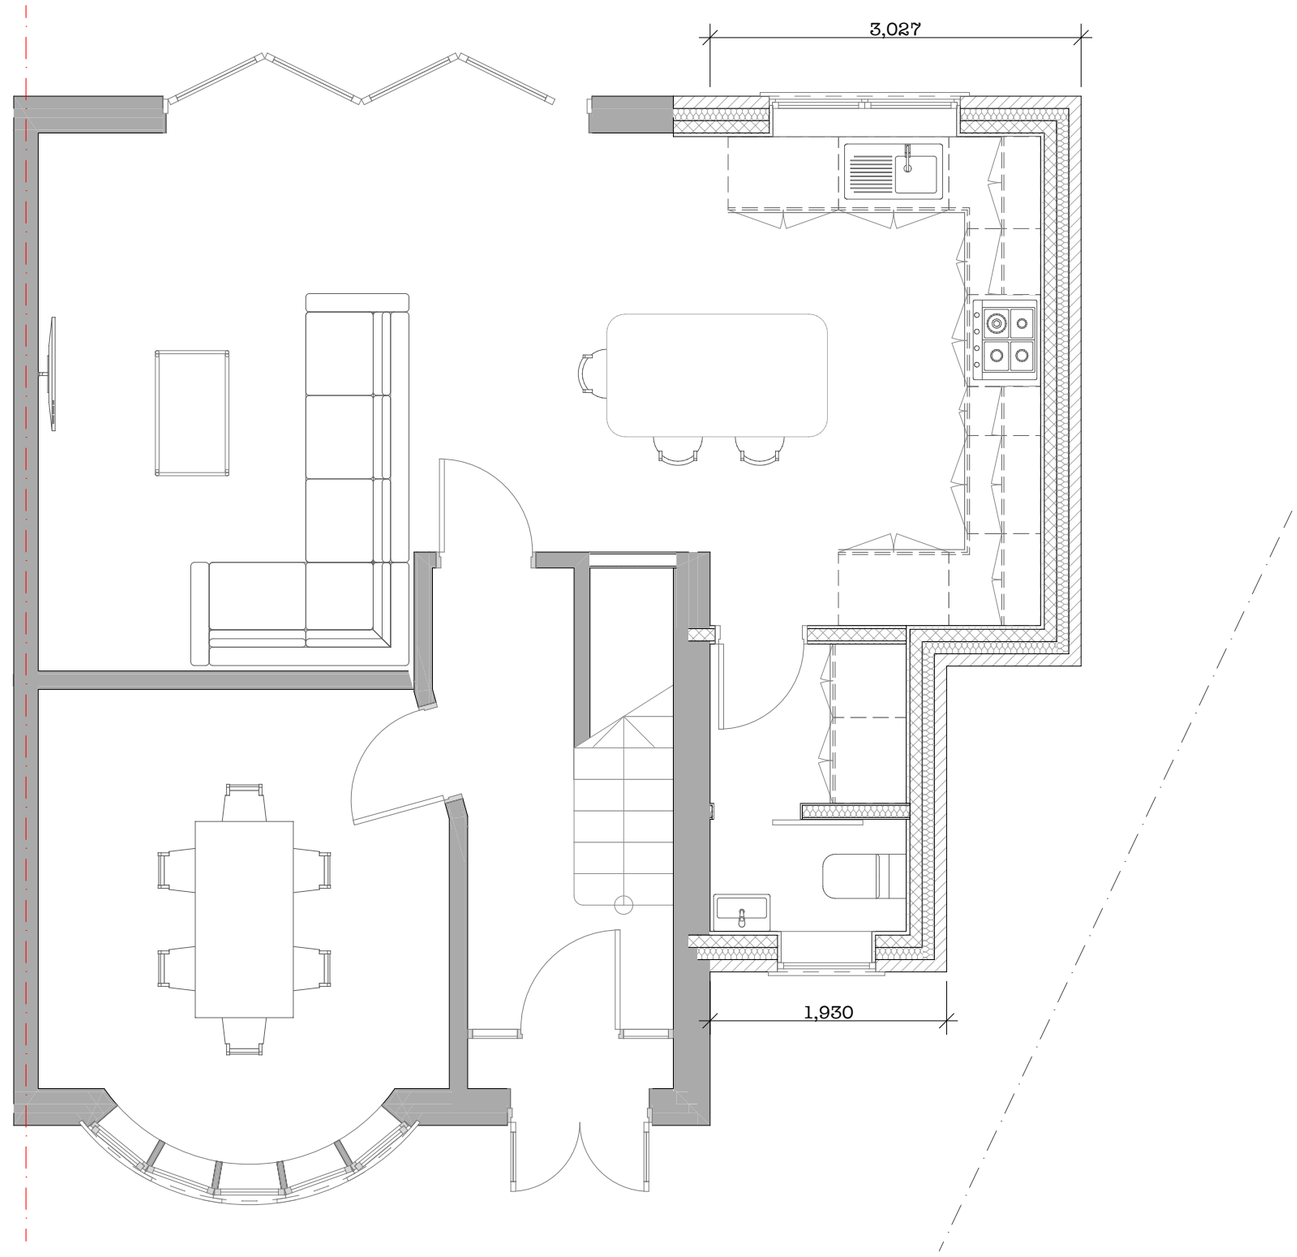

Ground floor

0 1 2 3 4 5

ebrdesigns.com
design • build • manage

250 Church Road
Urmston
Manchester
M41 6HD

t: 0161 641 2533
e: info@ebrdesigns.com
w: www.ebrdesigns.com

Client
Mr D Sarginson

Job Title
proposed extension
21 Heyridge Drive
Northenden
Manchester
M22 4HB

Drawing Title
Proposed ground floor

Drawing Status
planning

Drawn by
JMR

Date
September 2023

Scale
1:50 @ A3

Job Number
ebr/00872

Drawing Number
A0.3

Revision	Description	Date
a	utility window removed	10/23

All dimensions to be checked on site prior to fabrication of components or execution of works. This drawing, the design and information contained within are copyright of ebrdesigns.com ltd and must not be used or reproduced without express permission. ebrdesigns.com ltd shall not be liable if used or reproduced without authorisation.

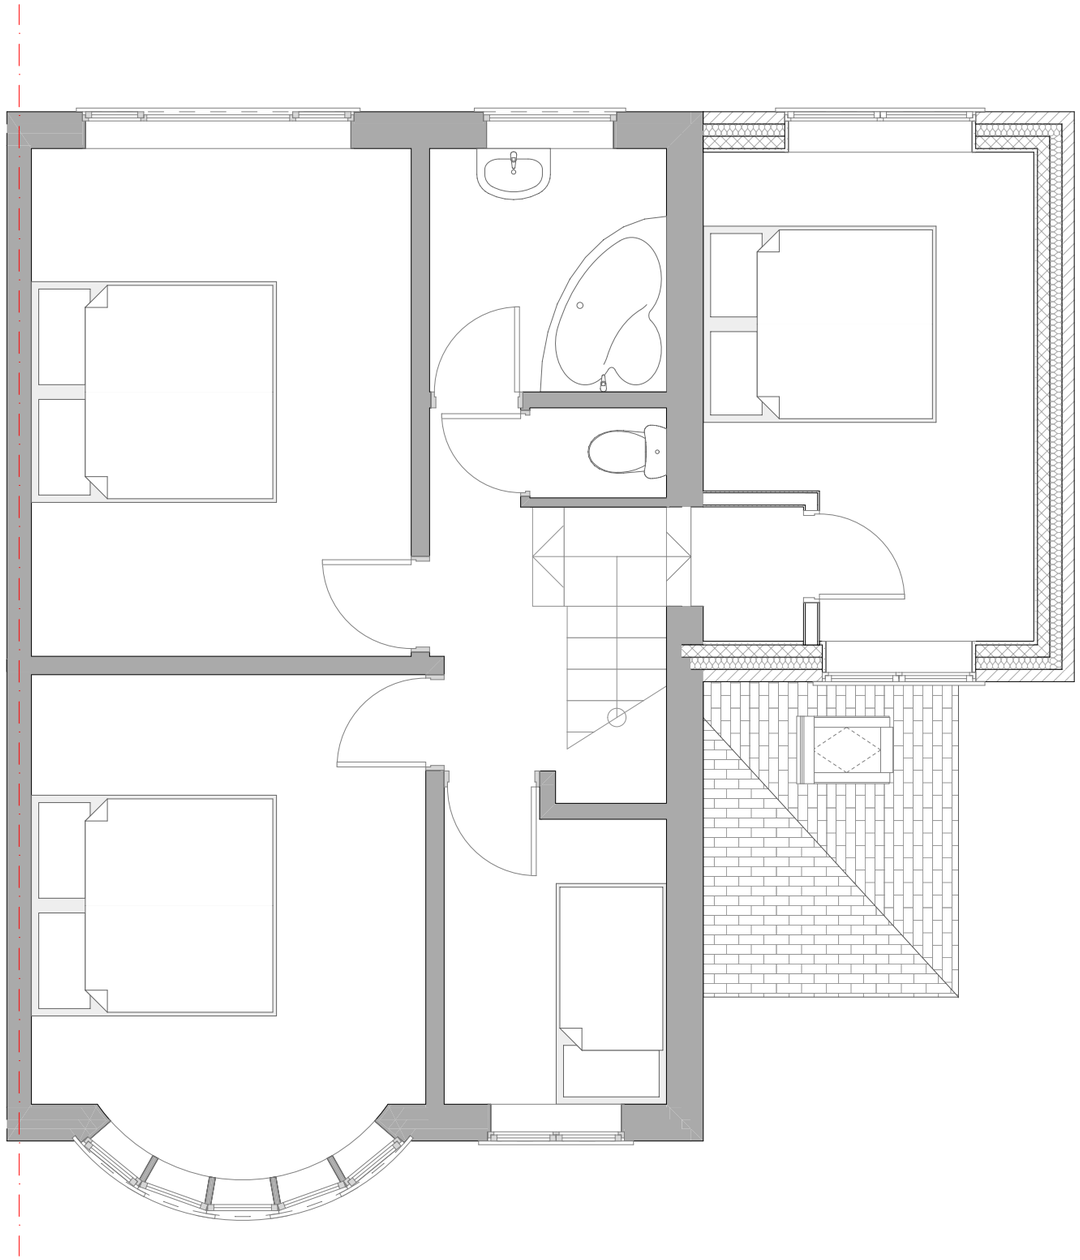

First floor

0 1 2 3 4 5

ebrdesigns.com
design • build • manage

250 Church Road
Urmston
Manchester
M41 6HD

t: 0161 641 2533
e: info@ebrdesigns.com
w: www.ebrdesigns.com

Client
Mr D Sarginson

Job Title
proposed extension
21 Heyridge Drive
Northenden
Manchester
M22 4HB

Drawing Title
Proposed first floor

Drawing Status
planning

Drawn by	Date
JMR	September 2023

Scale
1:50 @ A3

Job Number	Drawing Number
ebr/00872	**A0.4**

Revision	Description	Date
a	roof light added	10/23

All dimensions to be checked on site prior to fabrication of components or execution of works. This drawing, the design and information contained within are copyright of ebrdesigns.com ltd and must not be used or reproduced without express permission. ebrdesigns.com ltd shall not be liable if used or reproduced without authorisation.

Front elevation

Side elevation

Rear elevation

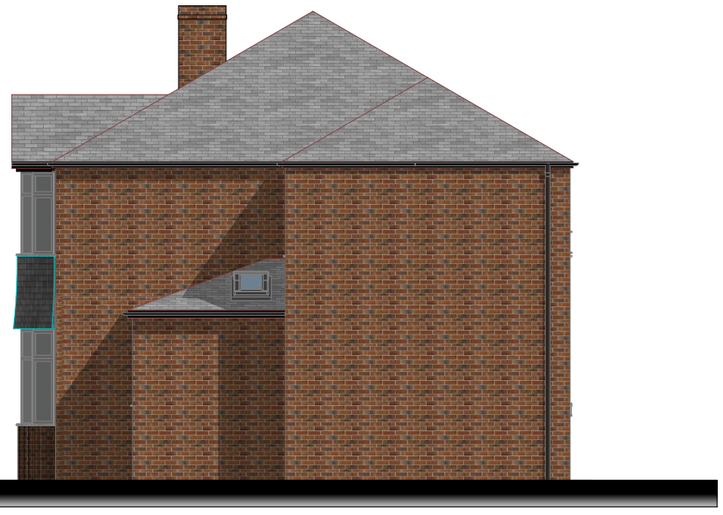

Side_2 elevation

0 1 2 3 4 5

ebrdesigns.com
design • build • manage

250 Church Road
Urmston
Manchester
M41 6HD

t: 0161 641 2533
e: info@ebrdesigns.com
w: www.ebrdesigns.com

Client
Mr D Sarginson

Job Title
proposed extension
21 Heyridge Drive
Northenden
Manchester
M22 4HB

Drawing Title
Proposed elevations

Drawing Status
planning

Drawn by	Date
JMR	September 2023

Scale
1:100 @ A3

Job Number	Drawing Number
ebr/00872	**A0.5**

Revision	Description	Date
a	roof light added	10/23

All dimensions to be checked on site prior to fabrication of components or execution of works. This drawing, the design and information contained within are copyright of ebrdesigns.com ltd and must not be used or reproduced without express permission. ebrdesigns.com ltd shall not be liable if used or reproduced without authorisation.