




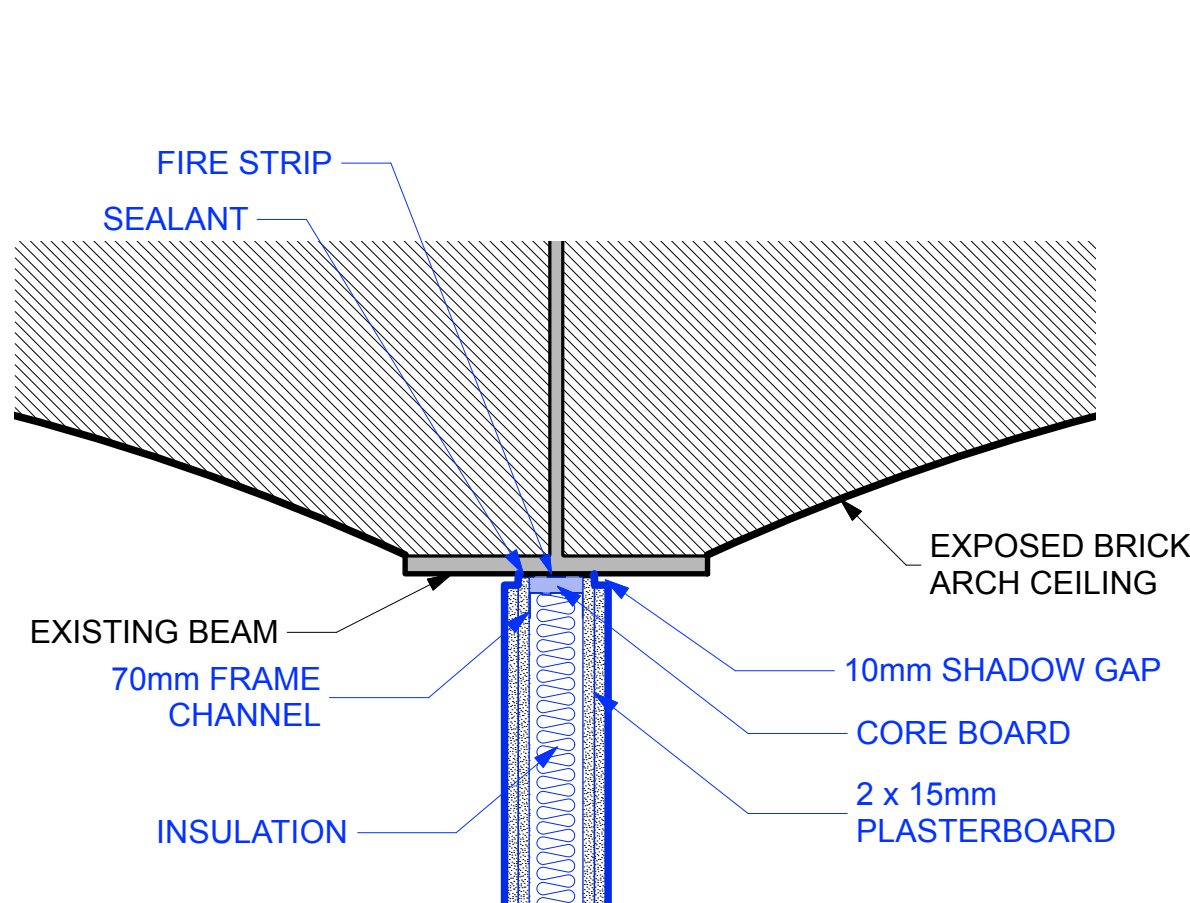


DETAIL 1 : INTERFACE BETWEEN EXISTING BEAM AND NEW WALL
SCALE 1:10 SECTION

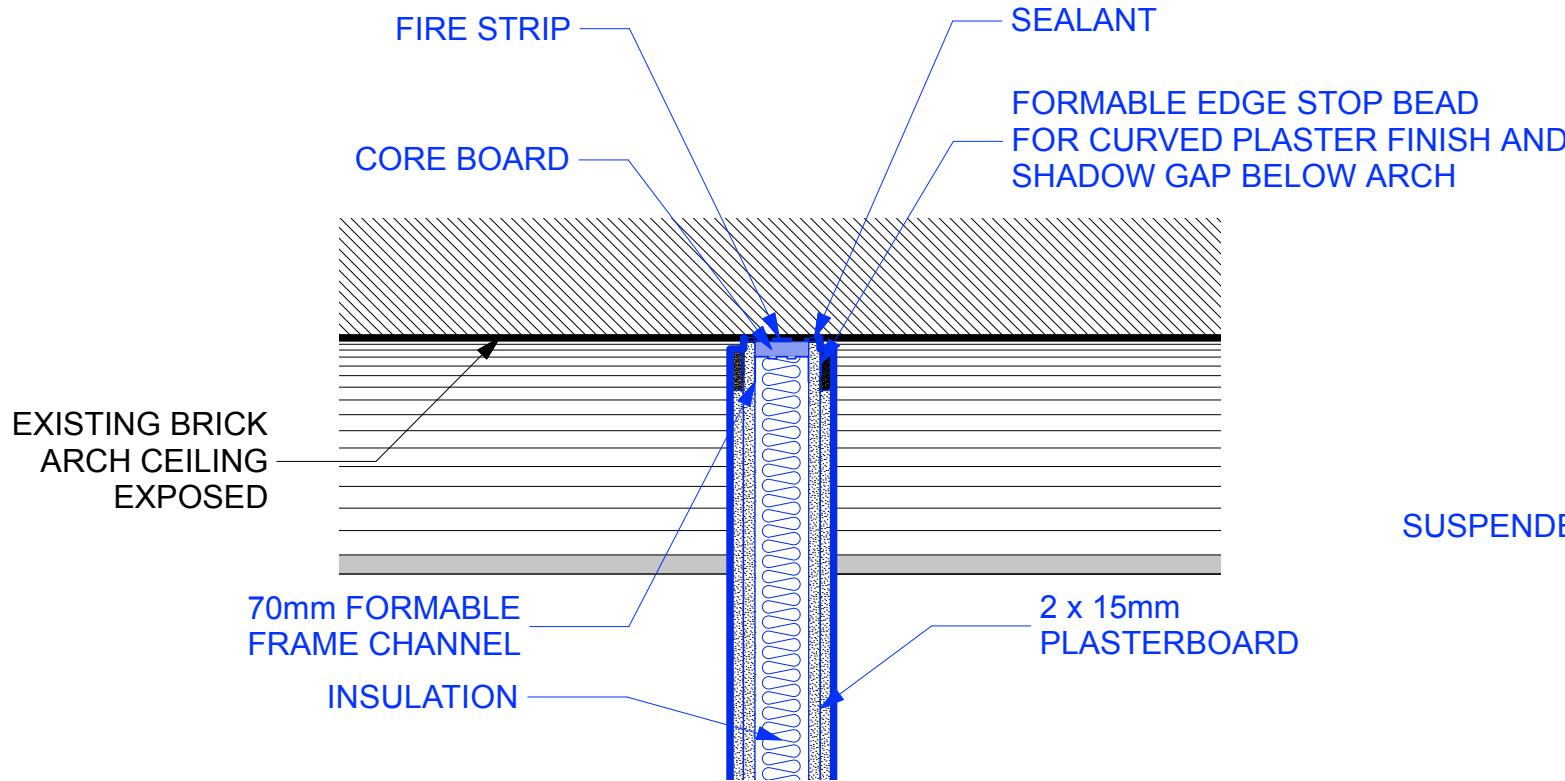


DETAIL 2 : INTERFACE BETWEEN EXPOSED ARCH CEILINGS
AND NEW INTERNAL PARTITIONS
SCALE 1:10 SECTION

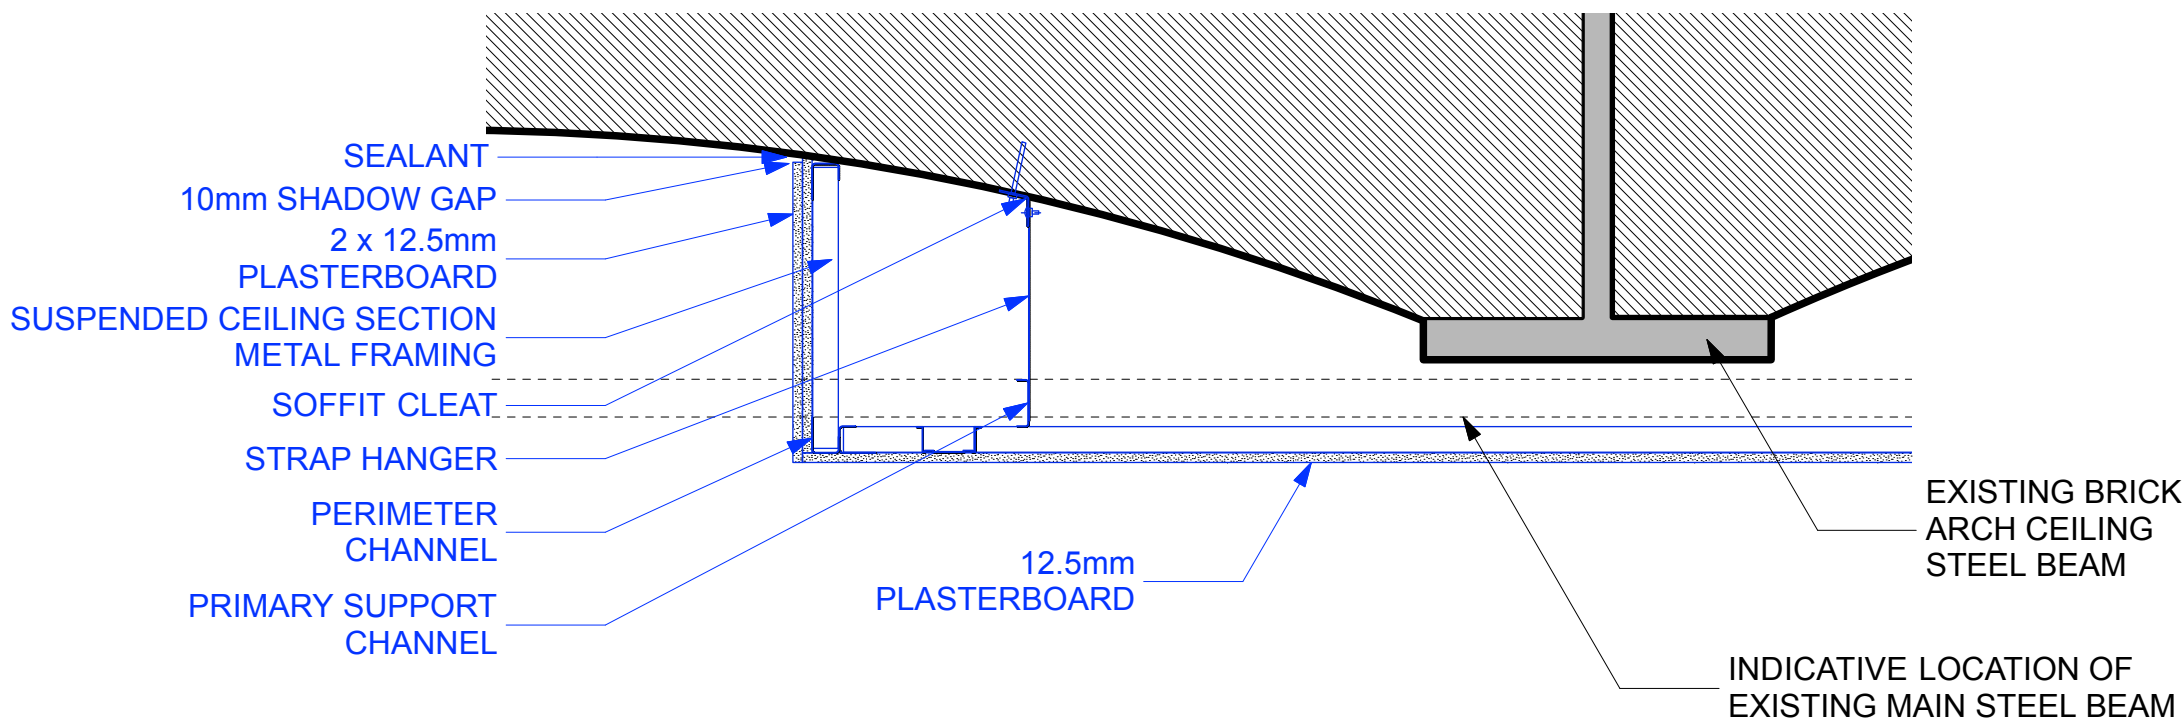


DETAIL 3 : PROPOSED DROPPED CEILING DETAIL SECTION
LOCATION : KITCHENS AND BATHROOMS ONLY
SCALE 1:10 SECTION

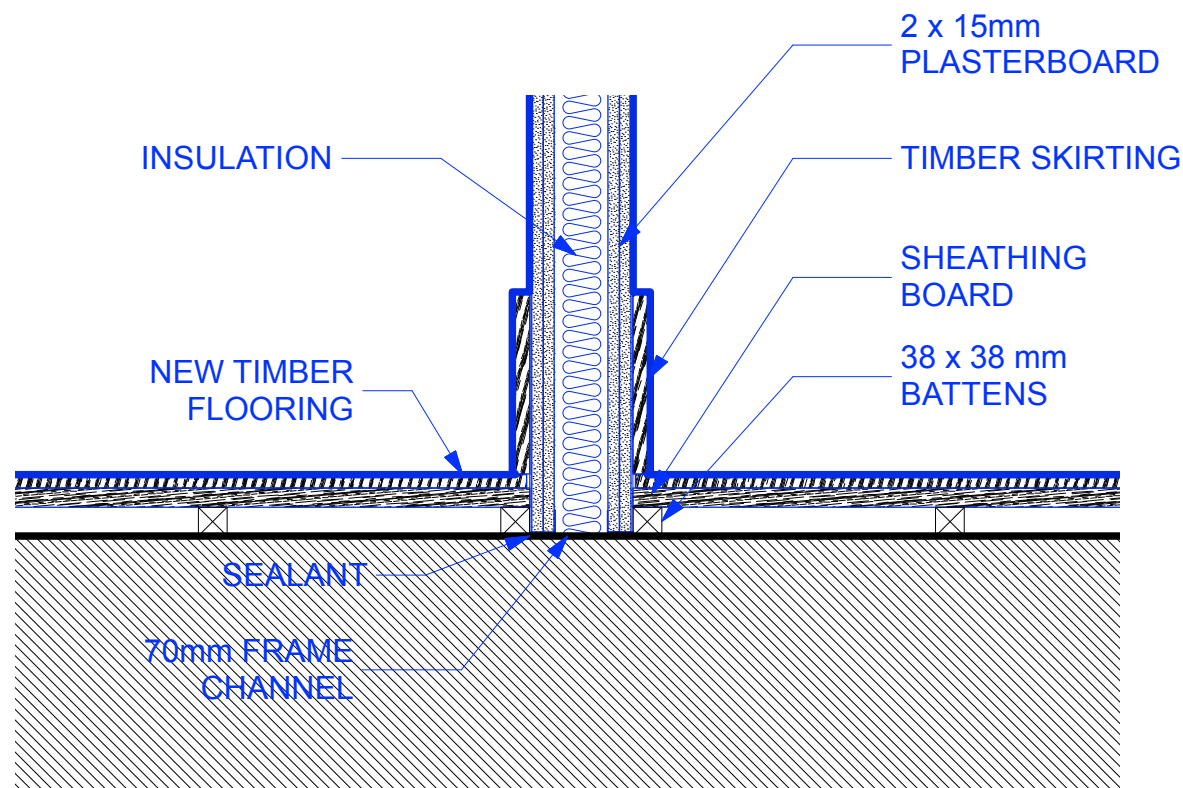

DETAIL 4 : INTERFACE BETWEEN FLOOR AND NEW WALL
SCALE 1:10 SECTION

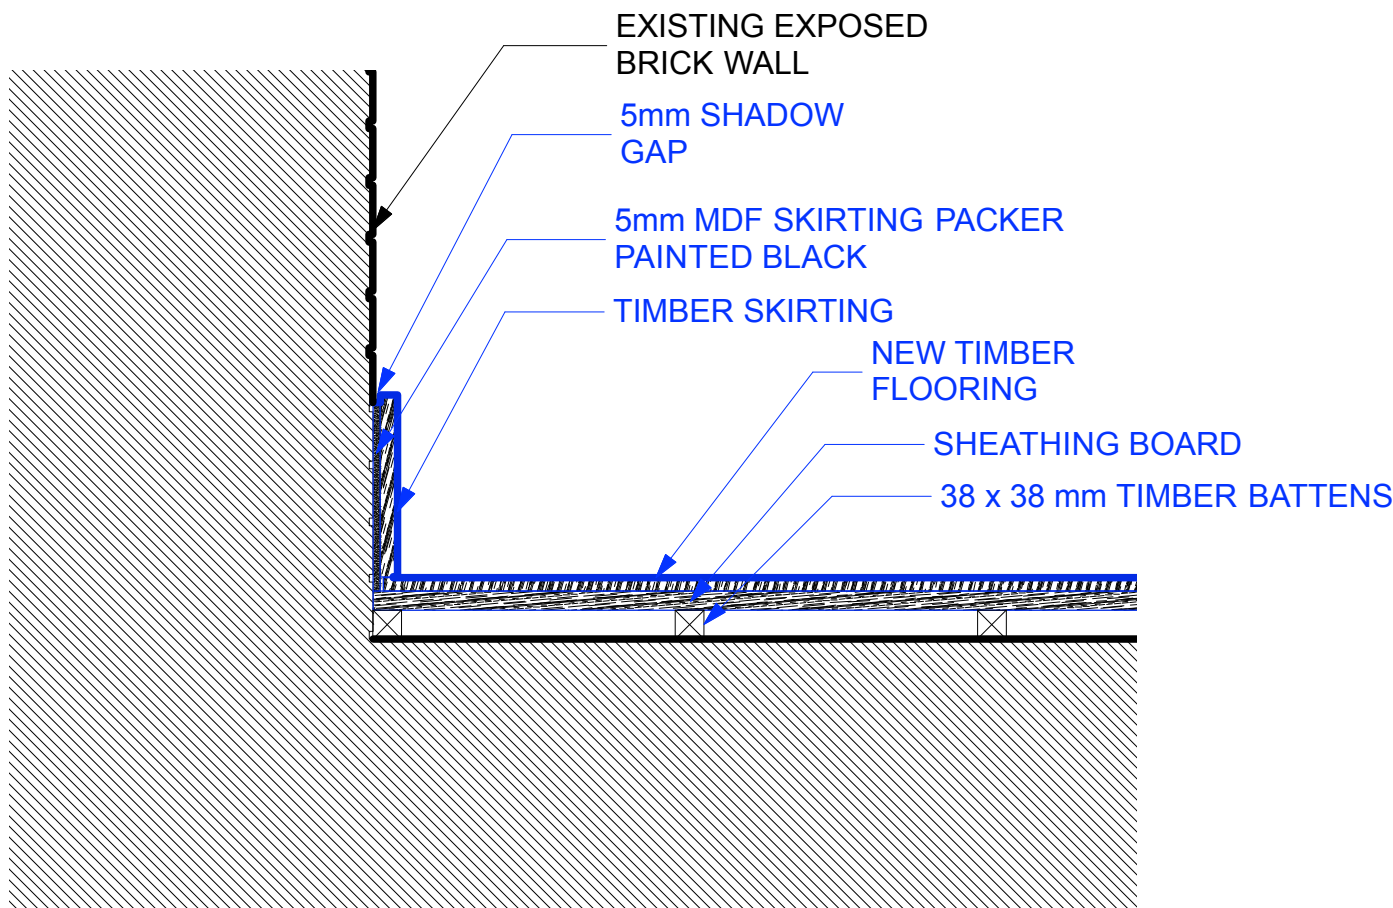

DETAIL 5 : INTERFACE BETWEEN FLOOR AND EXISTING BRICK WALL
SCALE 1:10 SECTION

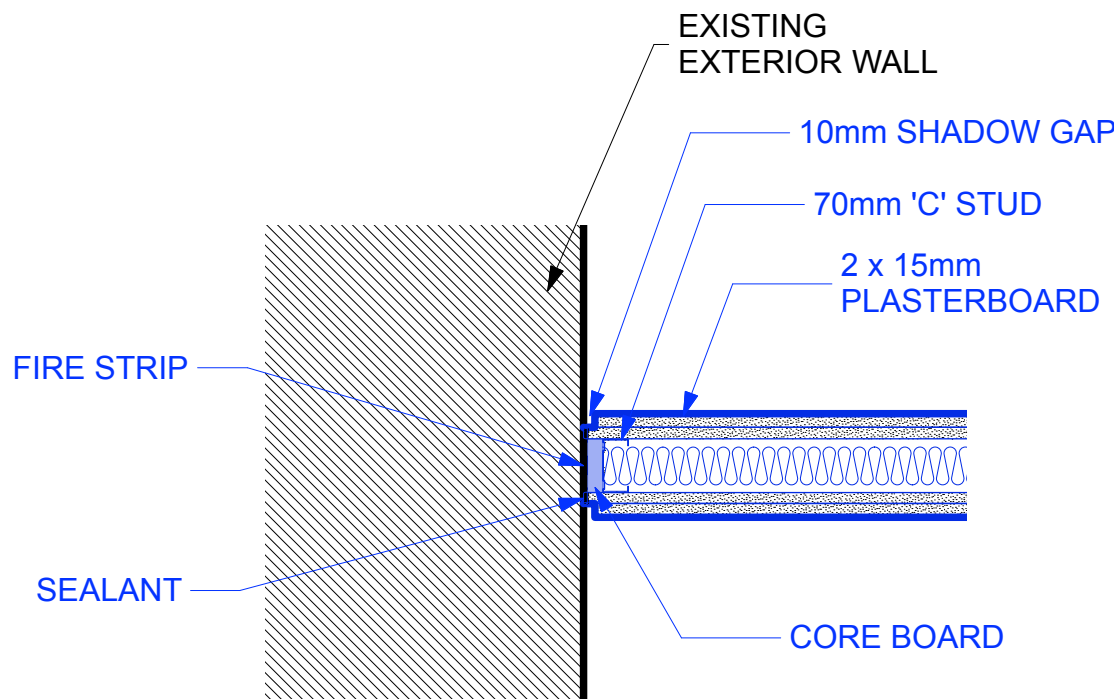

DETAIL 6 : WALL INTERFACE BETWEEN EXISTING AND NEW
SCALE 1:10 PLAN

Design

Archer Humphries Architects

Basement
Central House
142 Central Street
London, United Kingdom
EC1V 8AR
T: +44 (0) 20 7251 8555

project title The Place Manchester			
drawing title Typical interface details	scale 1:10 @A1	date 13.04.16	drawn PD
drawing number AHA/PLC/DET/801	checked DA	revision A	