



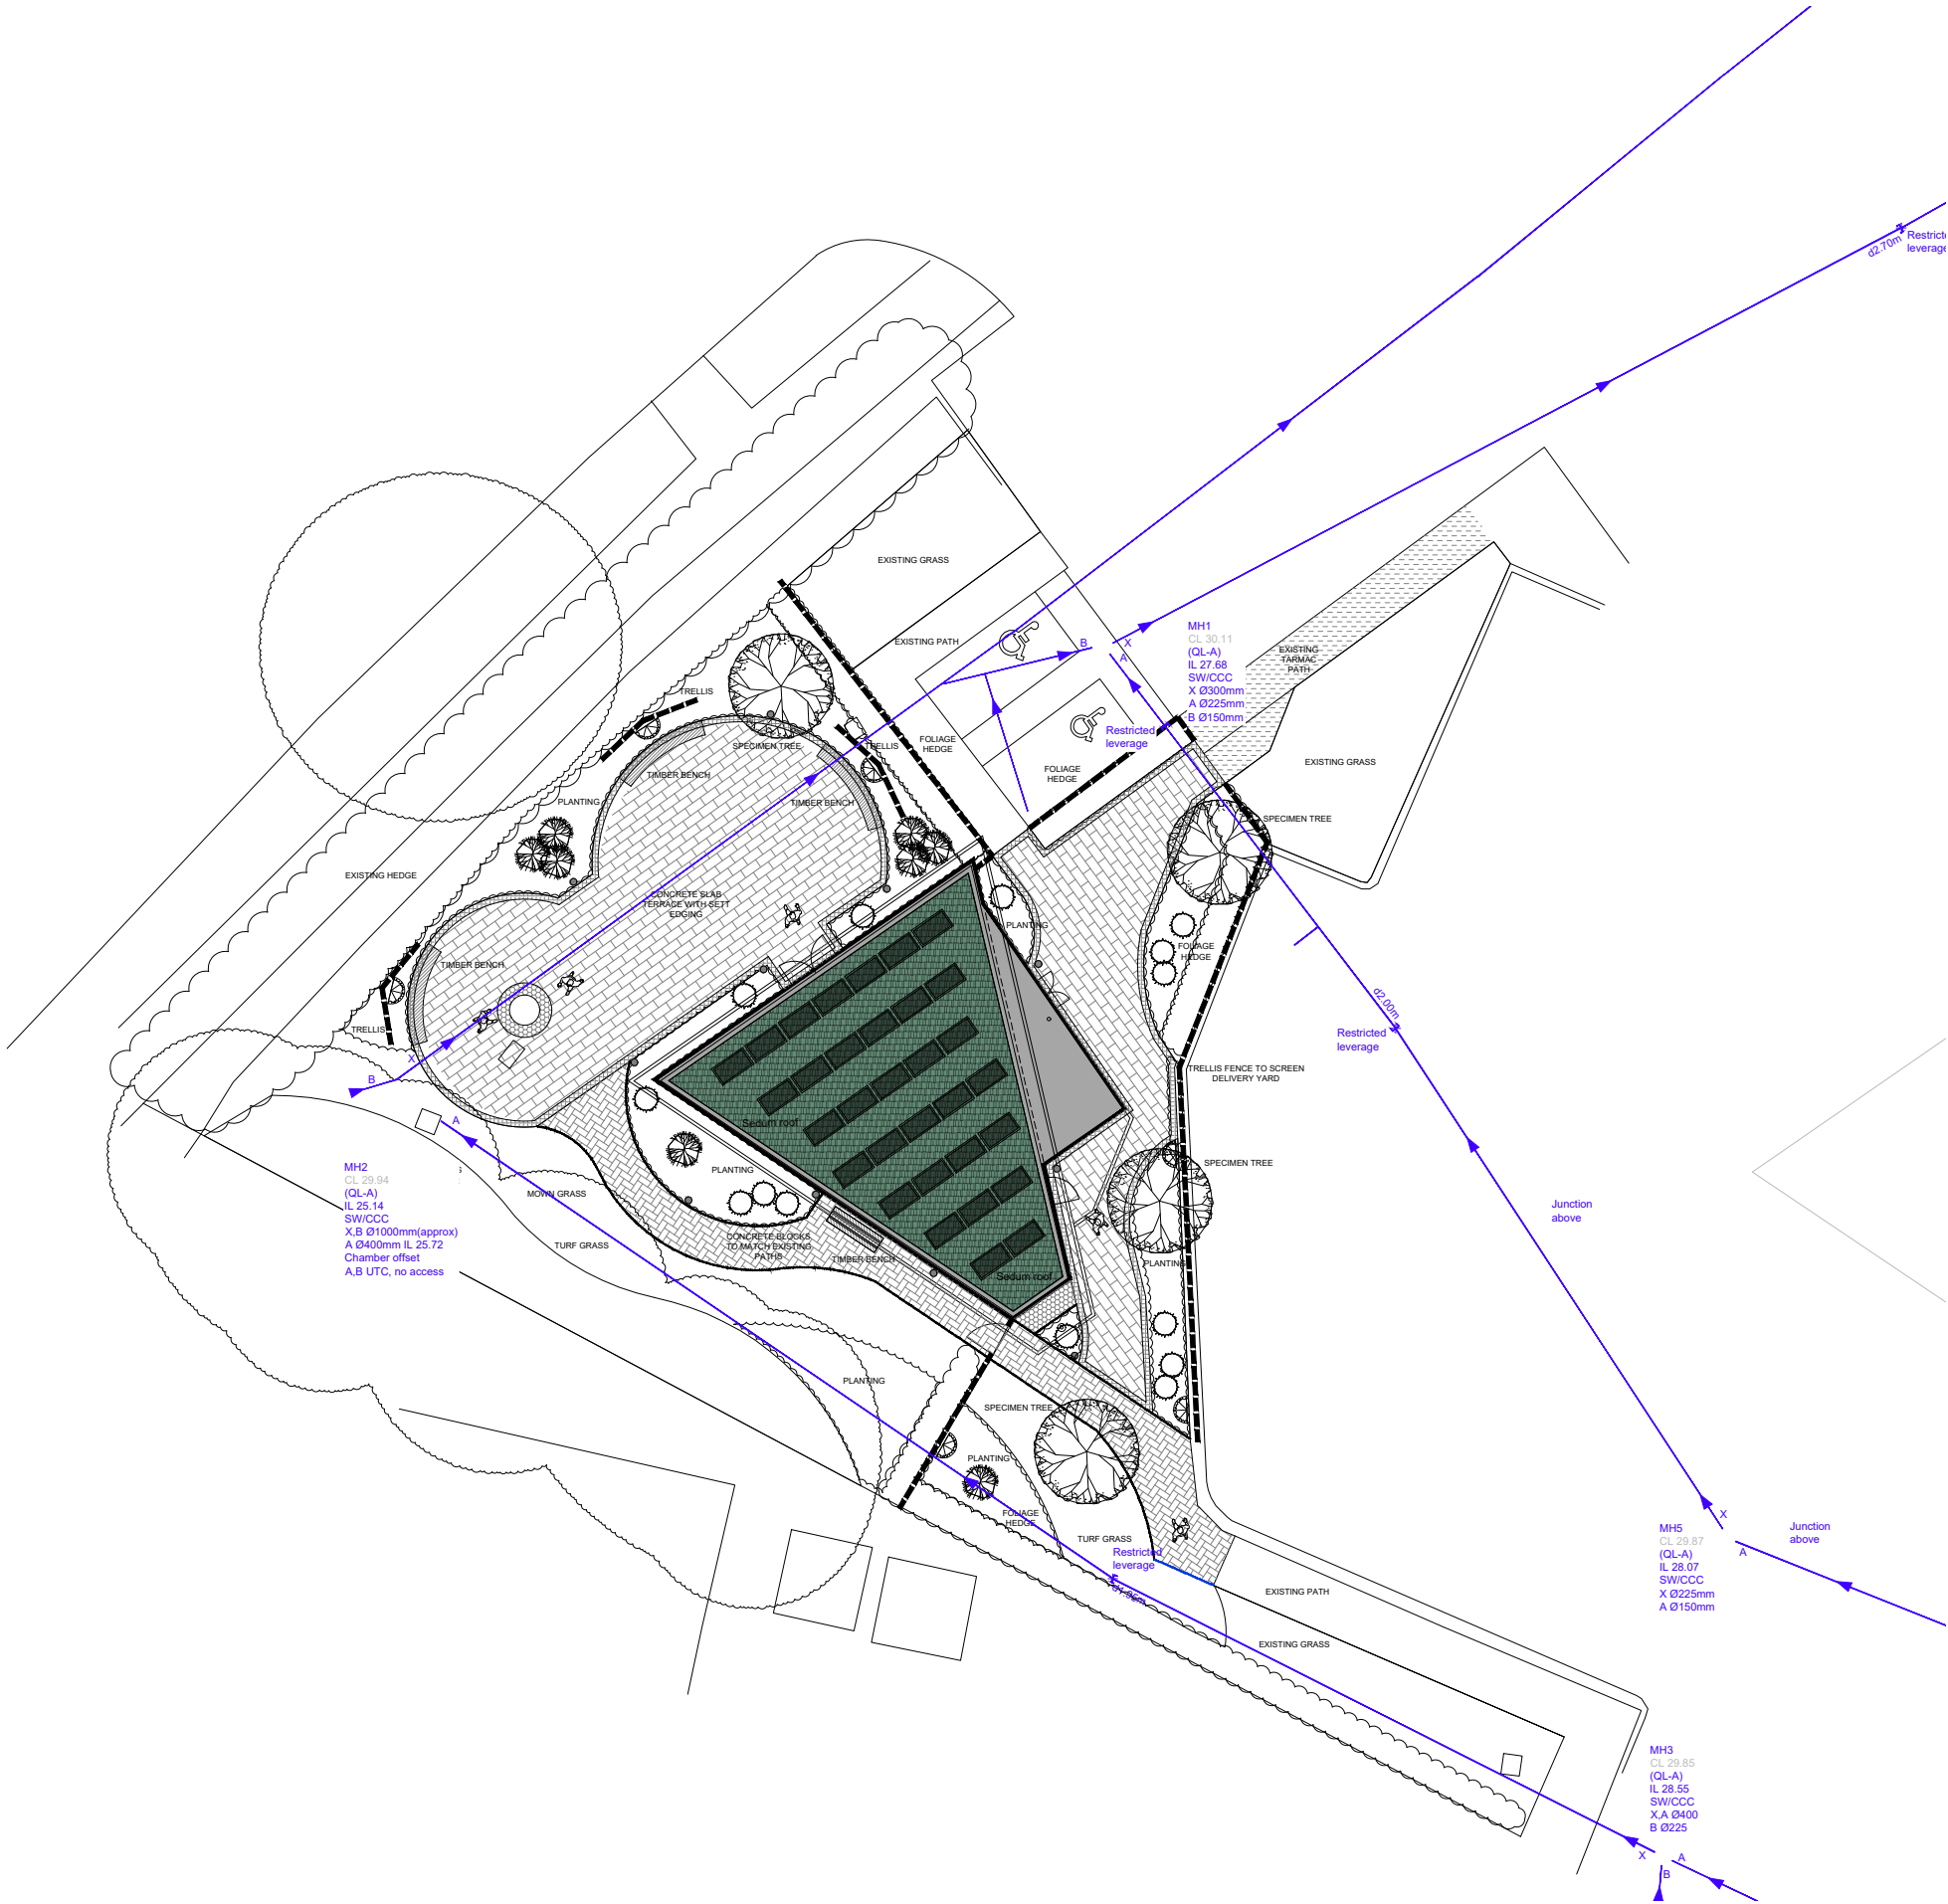

Refer to landscape plans for full details.

Scale 1:250

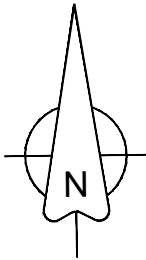

A. Existing sewer line added. TC 26/10/23

Rev	Description	By	Chk	Date
Project No:	2305	Scale @ A3	1:250	Date: 22/06/2023
Drawn:	TC	Status:	PLANNING	
Drawing No:	2305(08)03	Revision:	A	