


LOCATION PLAN

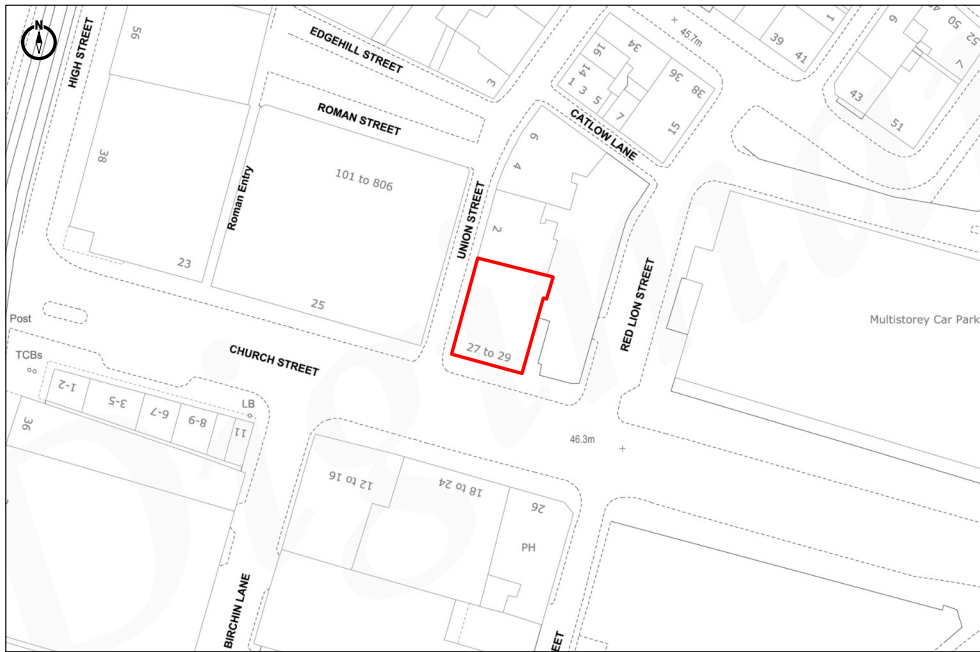

— Site Location

Site:	Title:	Date:	Dwg. No:	Rev:	Scale: 1:1250@A3	0m20m40m60m80m
27-29 Church Street, Manchester M4 1PE	Location Plan	13/10/2023	PY4592/001			