


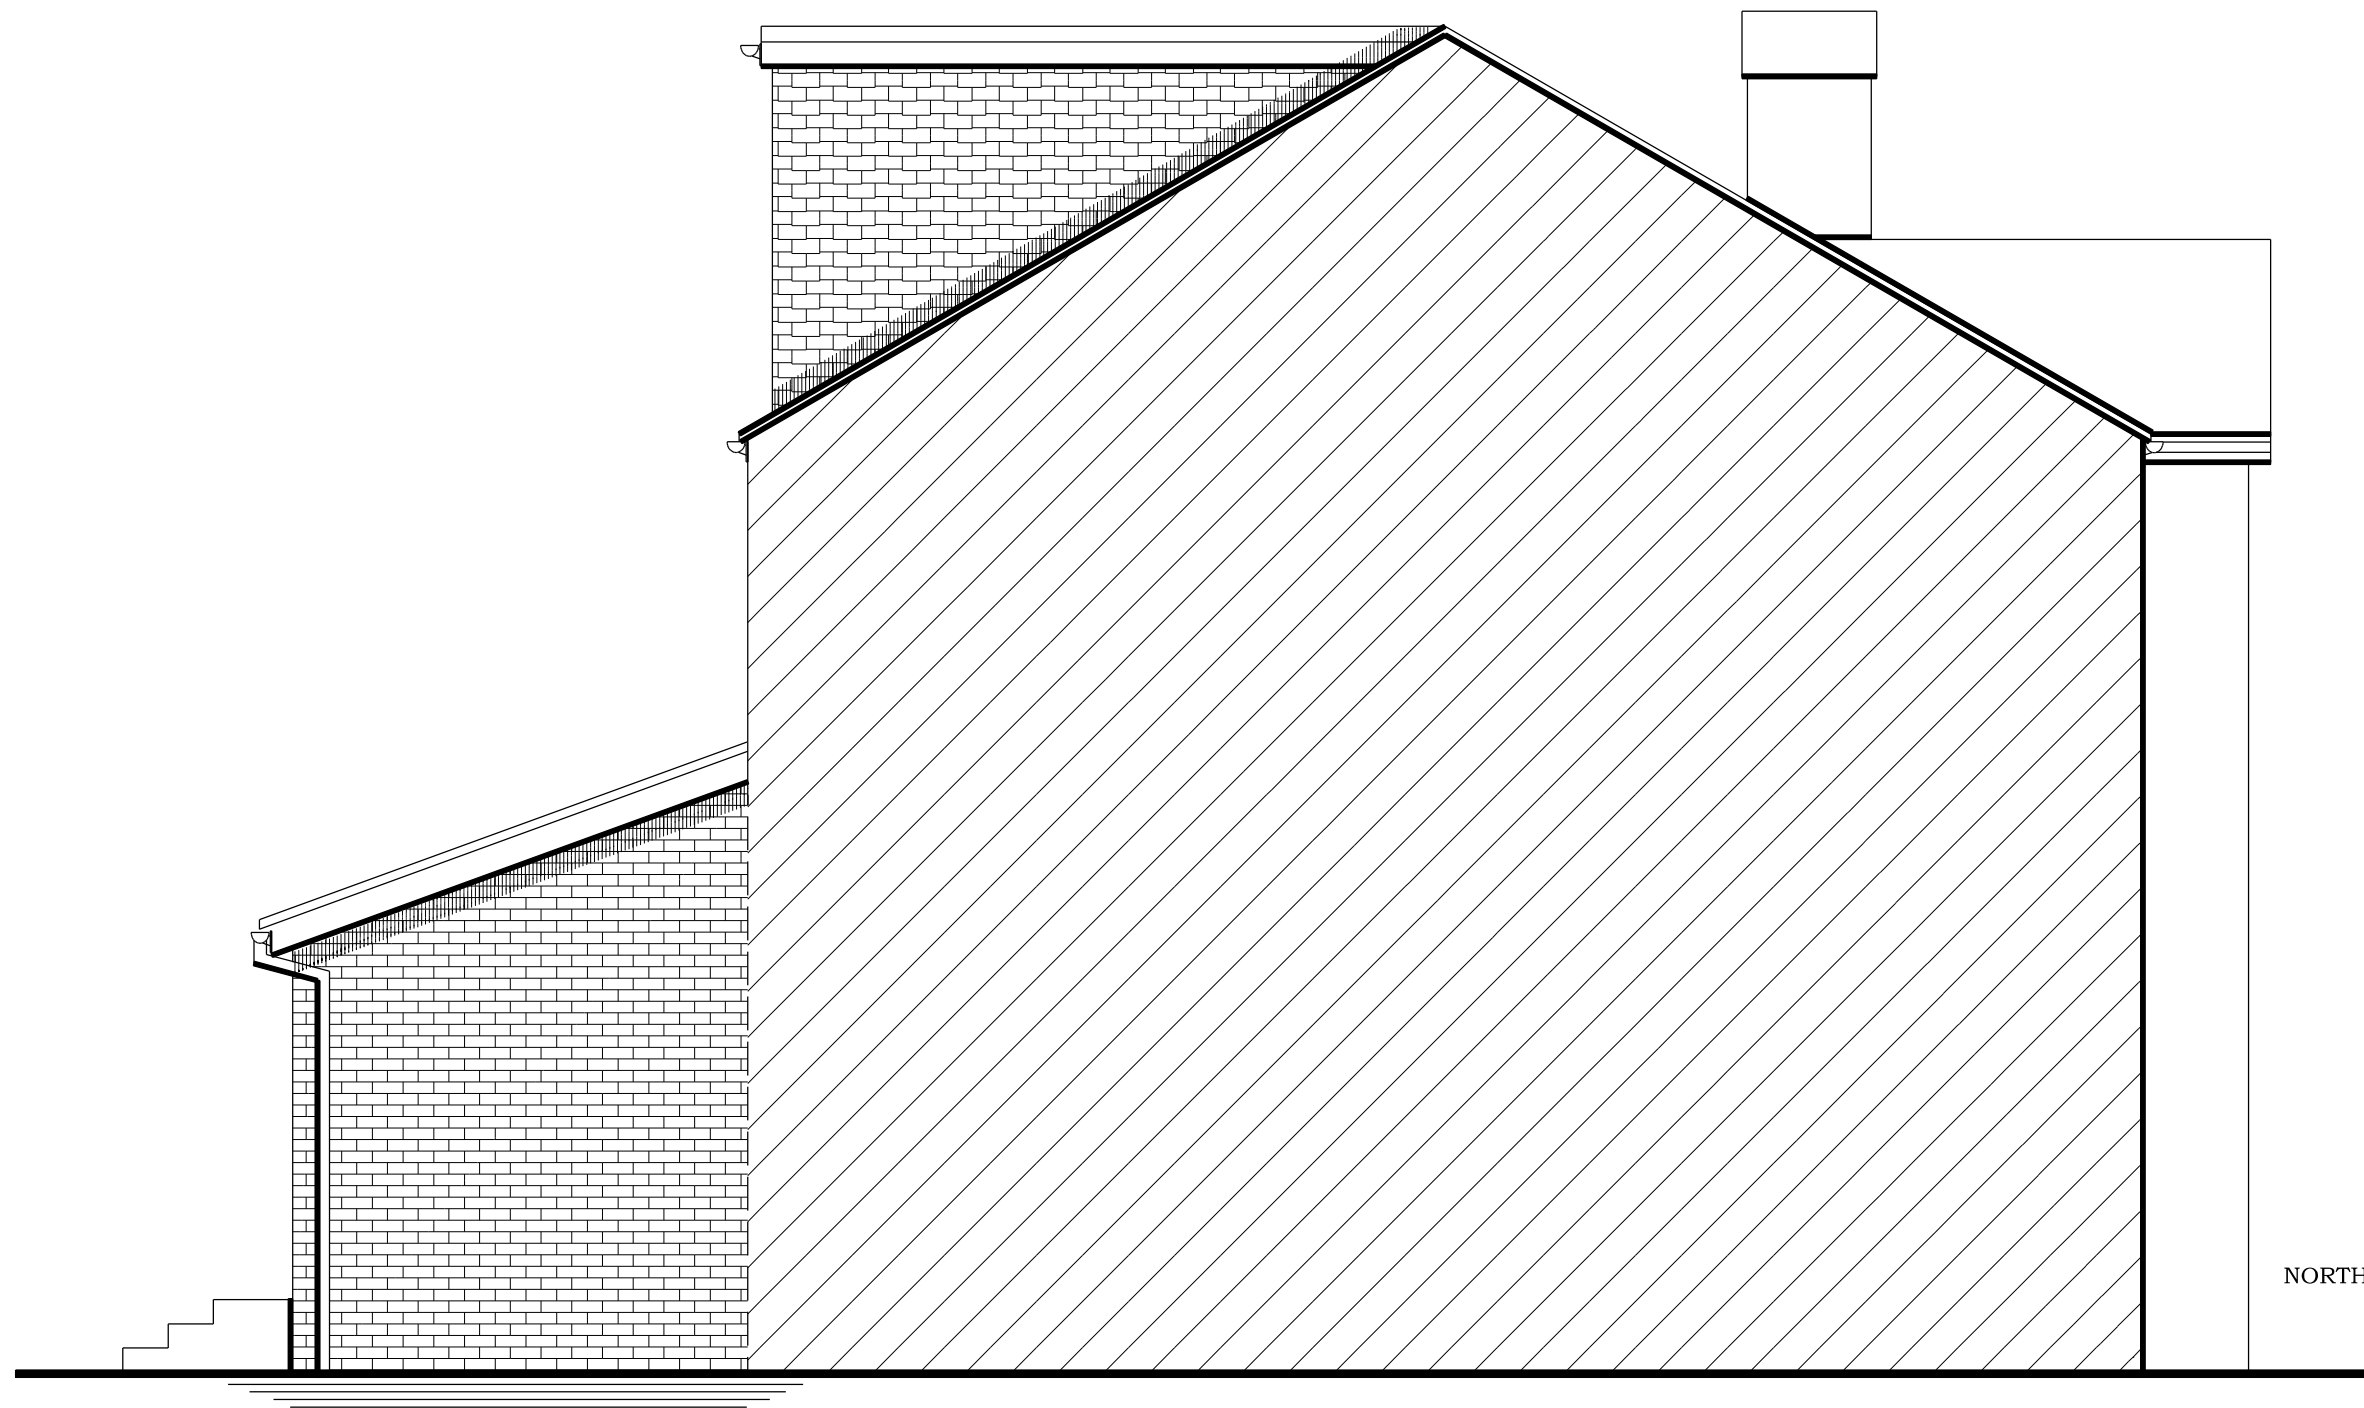

PROPOSED NORTH EAST FACING SIDE ELEVATION

NORTH EAST FACING SIDE ELEVATION

INTERNAL MODIFICATIONS

for

Mr. & Mrs M. EARLS,

at

17, ASHWOOD AVENUE,

DIDSBURY,

M20 2YB

Scale 1:50 @ A1

Date JULY 2023

Drawing Number 2167/6