
PLANNING AND
BUILDING CONTROL
07 DEC 2023

THE ROYAL EXCHANGE, MANCHESTER: GROUND FLOOR

CROSS STREET

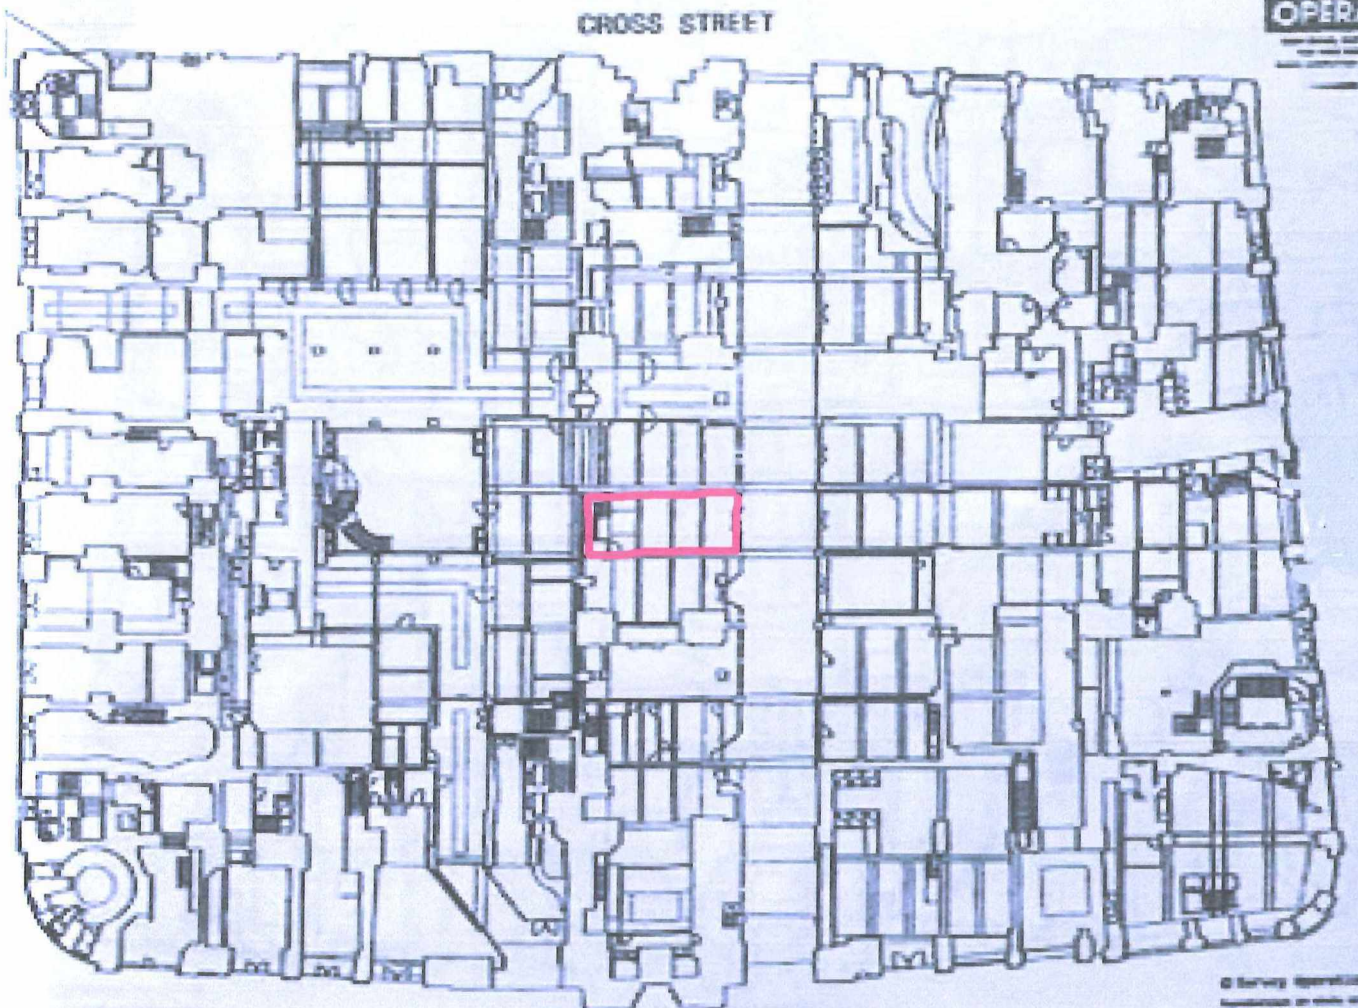

ST.ANNE'S SQUARE

Survey OPERATIONS

Unit 9
Pure Plercing
shown in red border

© Survey Operations Limited 2007

LE 1:300



PLANNING AND BUILDING CONTROL
07 DEC 2023

0m 10m 30m

Client: PURE PIERCING	**BEST DESIGN SERVICES**	This drawing is the property of Best Design Services, and should not be reproduced, retained or disclosed to any unauthorised person, either wholly or in part without the consent in writing of Best Design Services. Do not scale off this drawing. All dimensions and setting out to be verified on site. If in doubt contact Best Design Services, Leeds.	Project Title: Pure Piercing 9 Royal Exchange, Manchester Drawing Title: Site Block Plan	Scale: 1:500 @A3 Status: Planning Drg No.: PP-FB-00-801 – P2 Rev: P1 Date: 19.06.23