


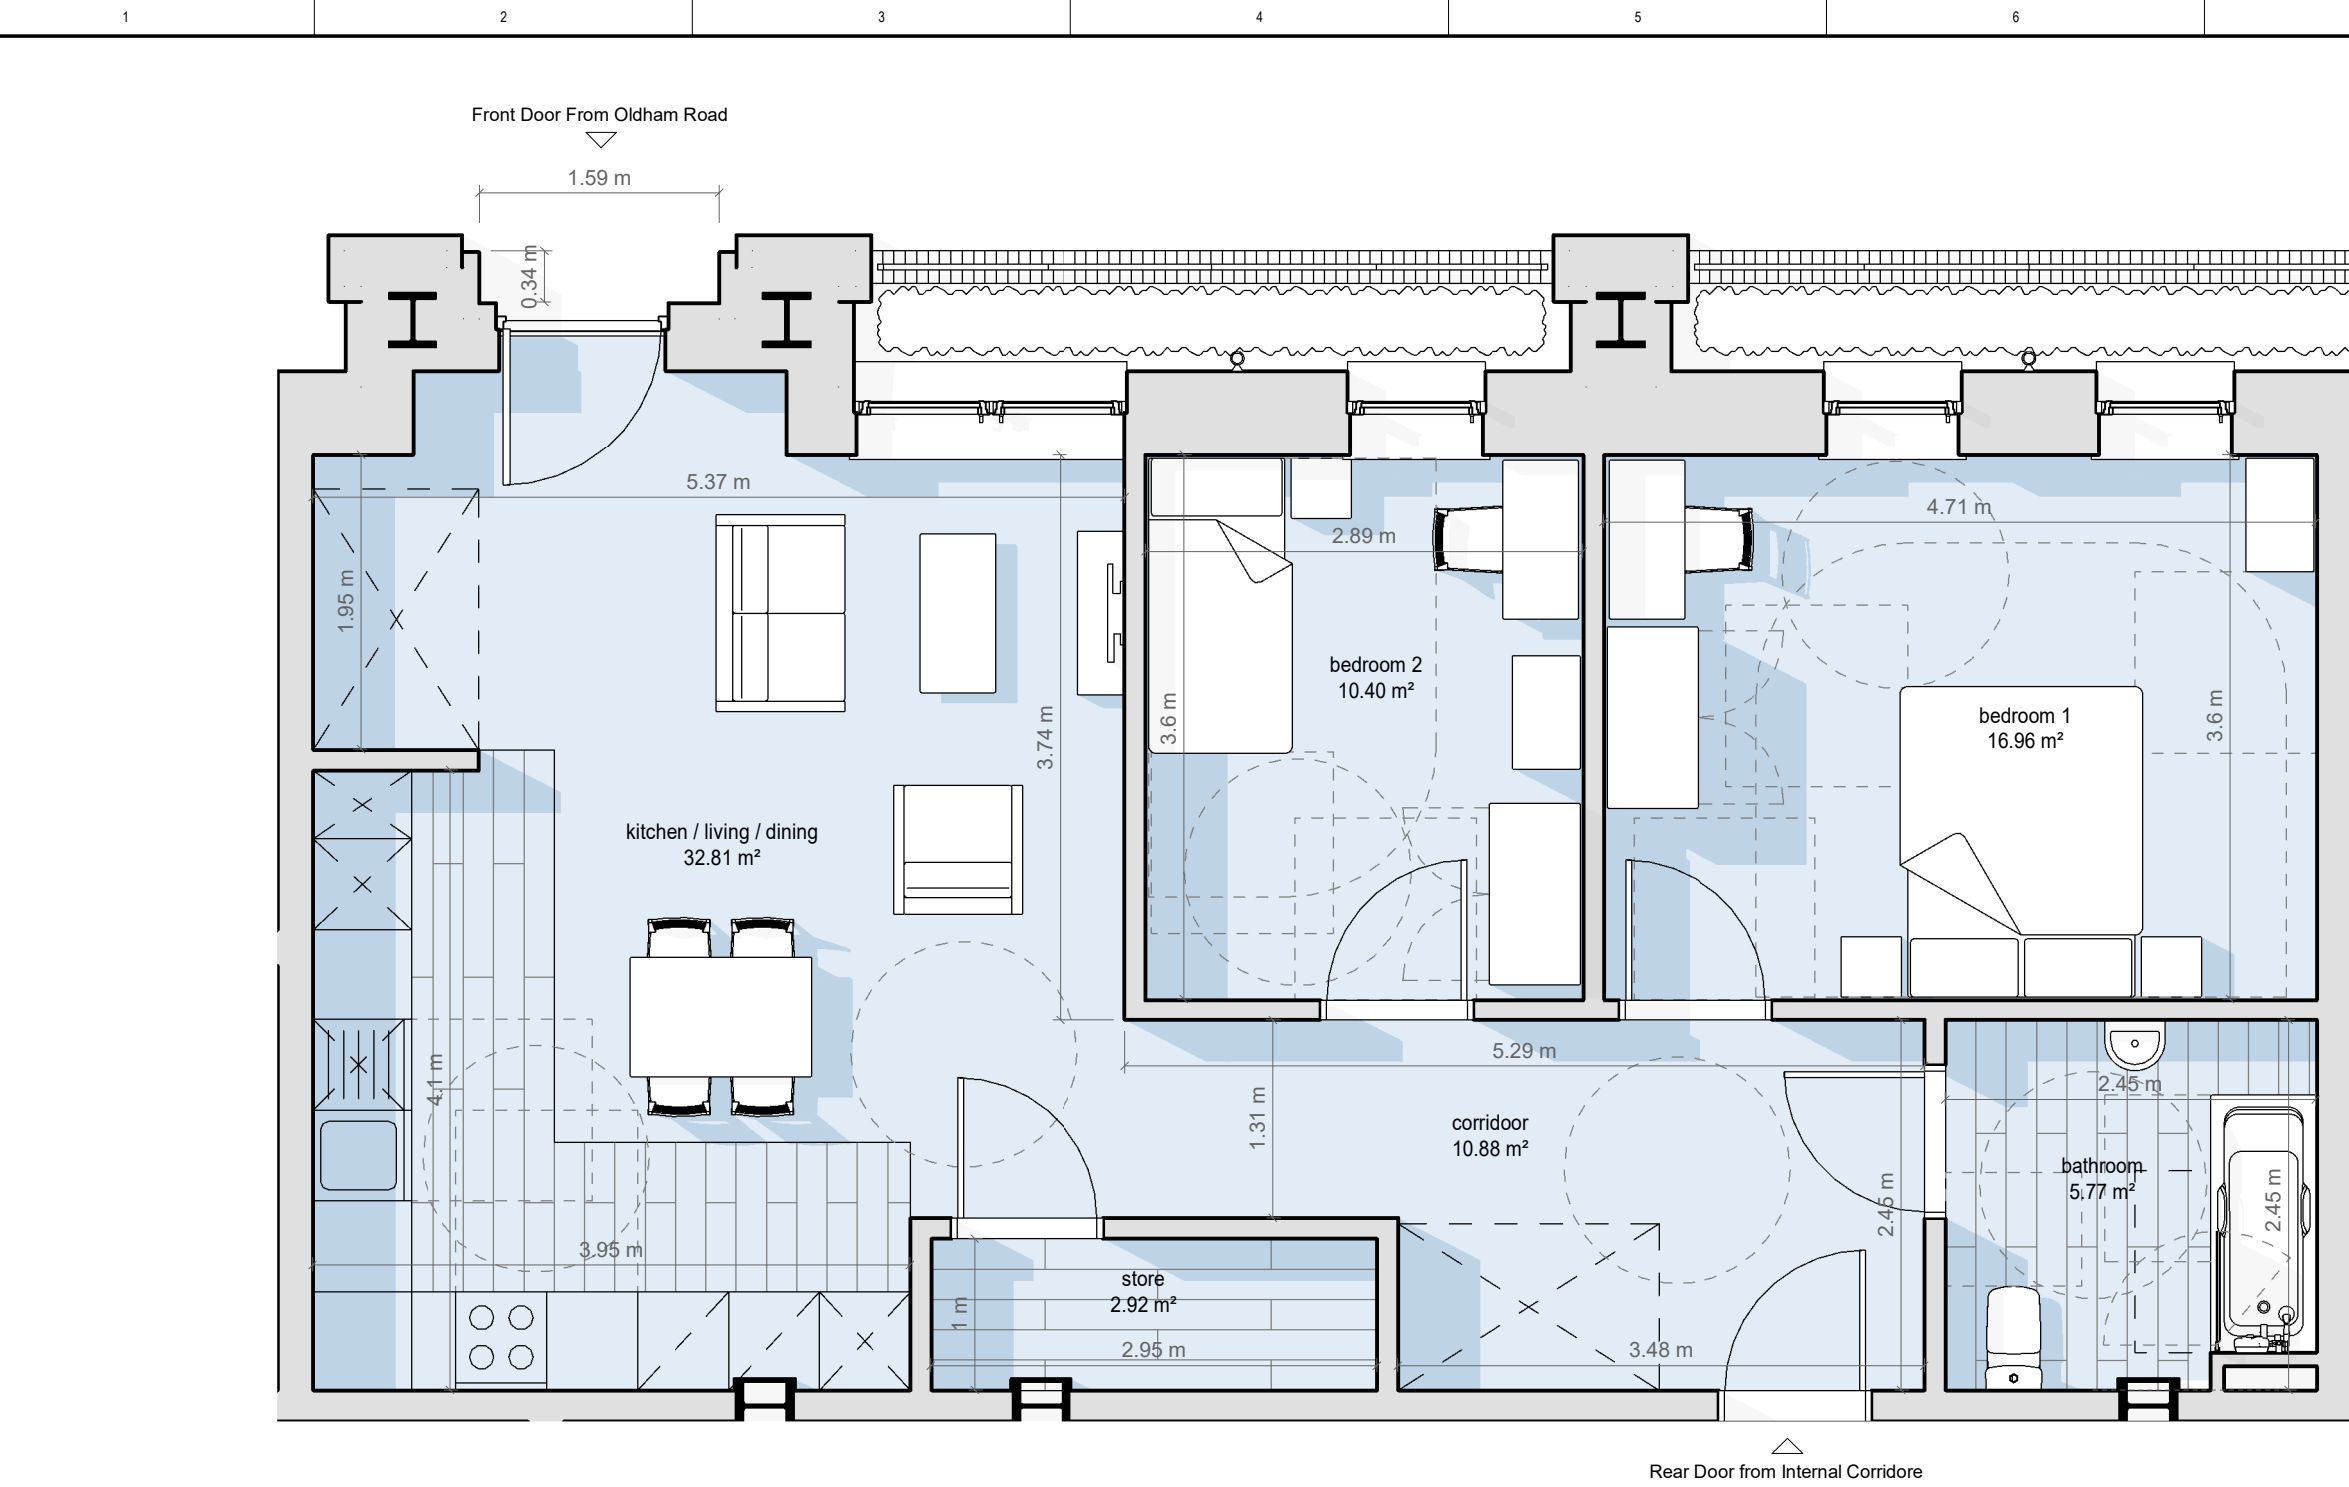


Apartment 2 Bed

PartM Cat3 2 bed 3 person apt.

GIA 87m²

Number: 01

1 2 Bedroom Apartment - Part M Category 3
1:50

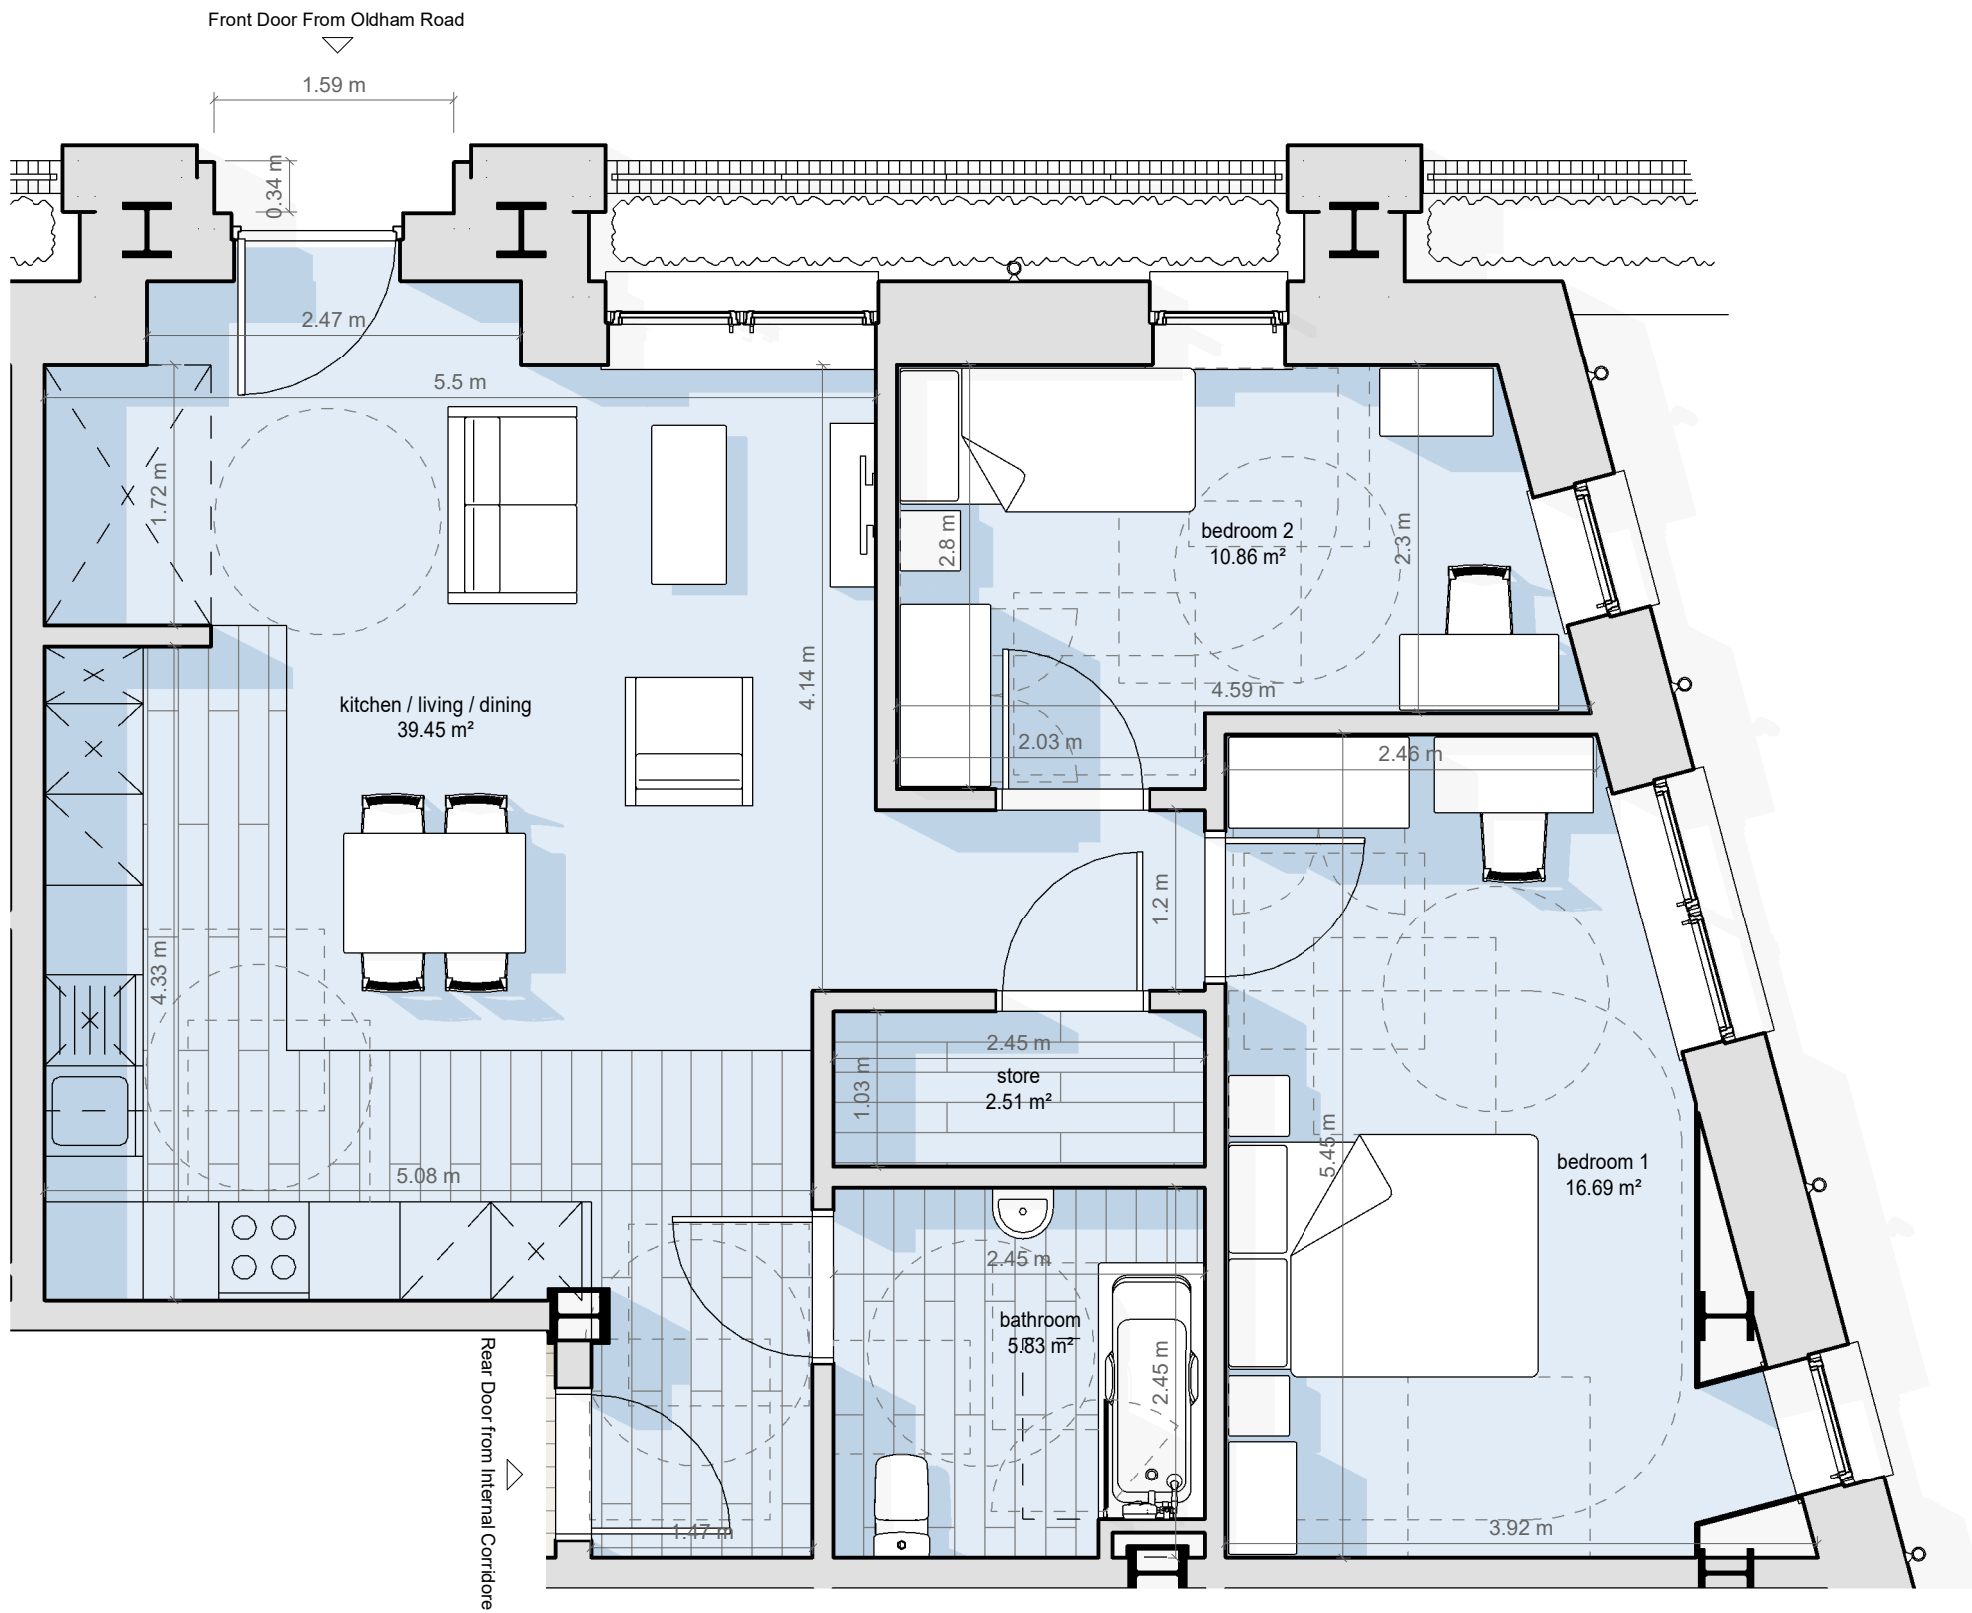


Apartment 2 Bed

PartM Cat3 2 bed 3 person apt.

GIA 80m²

Number: 01

2 2 Bedroom Apartment - Part M Category 3
1:50

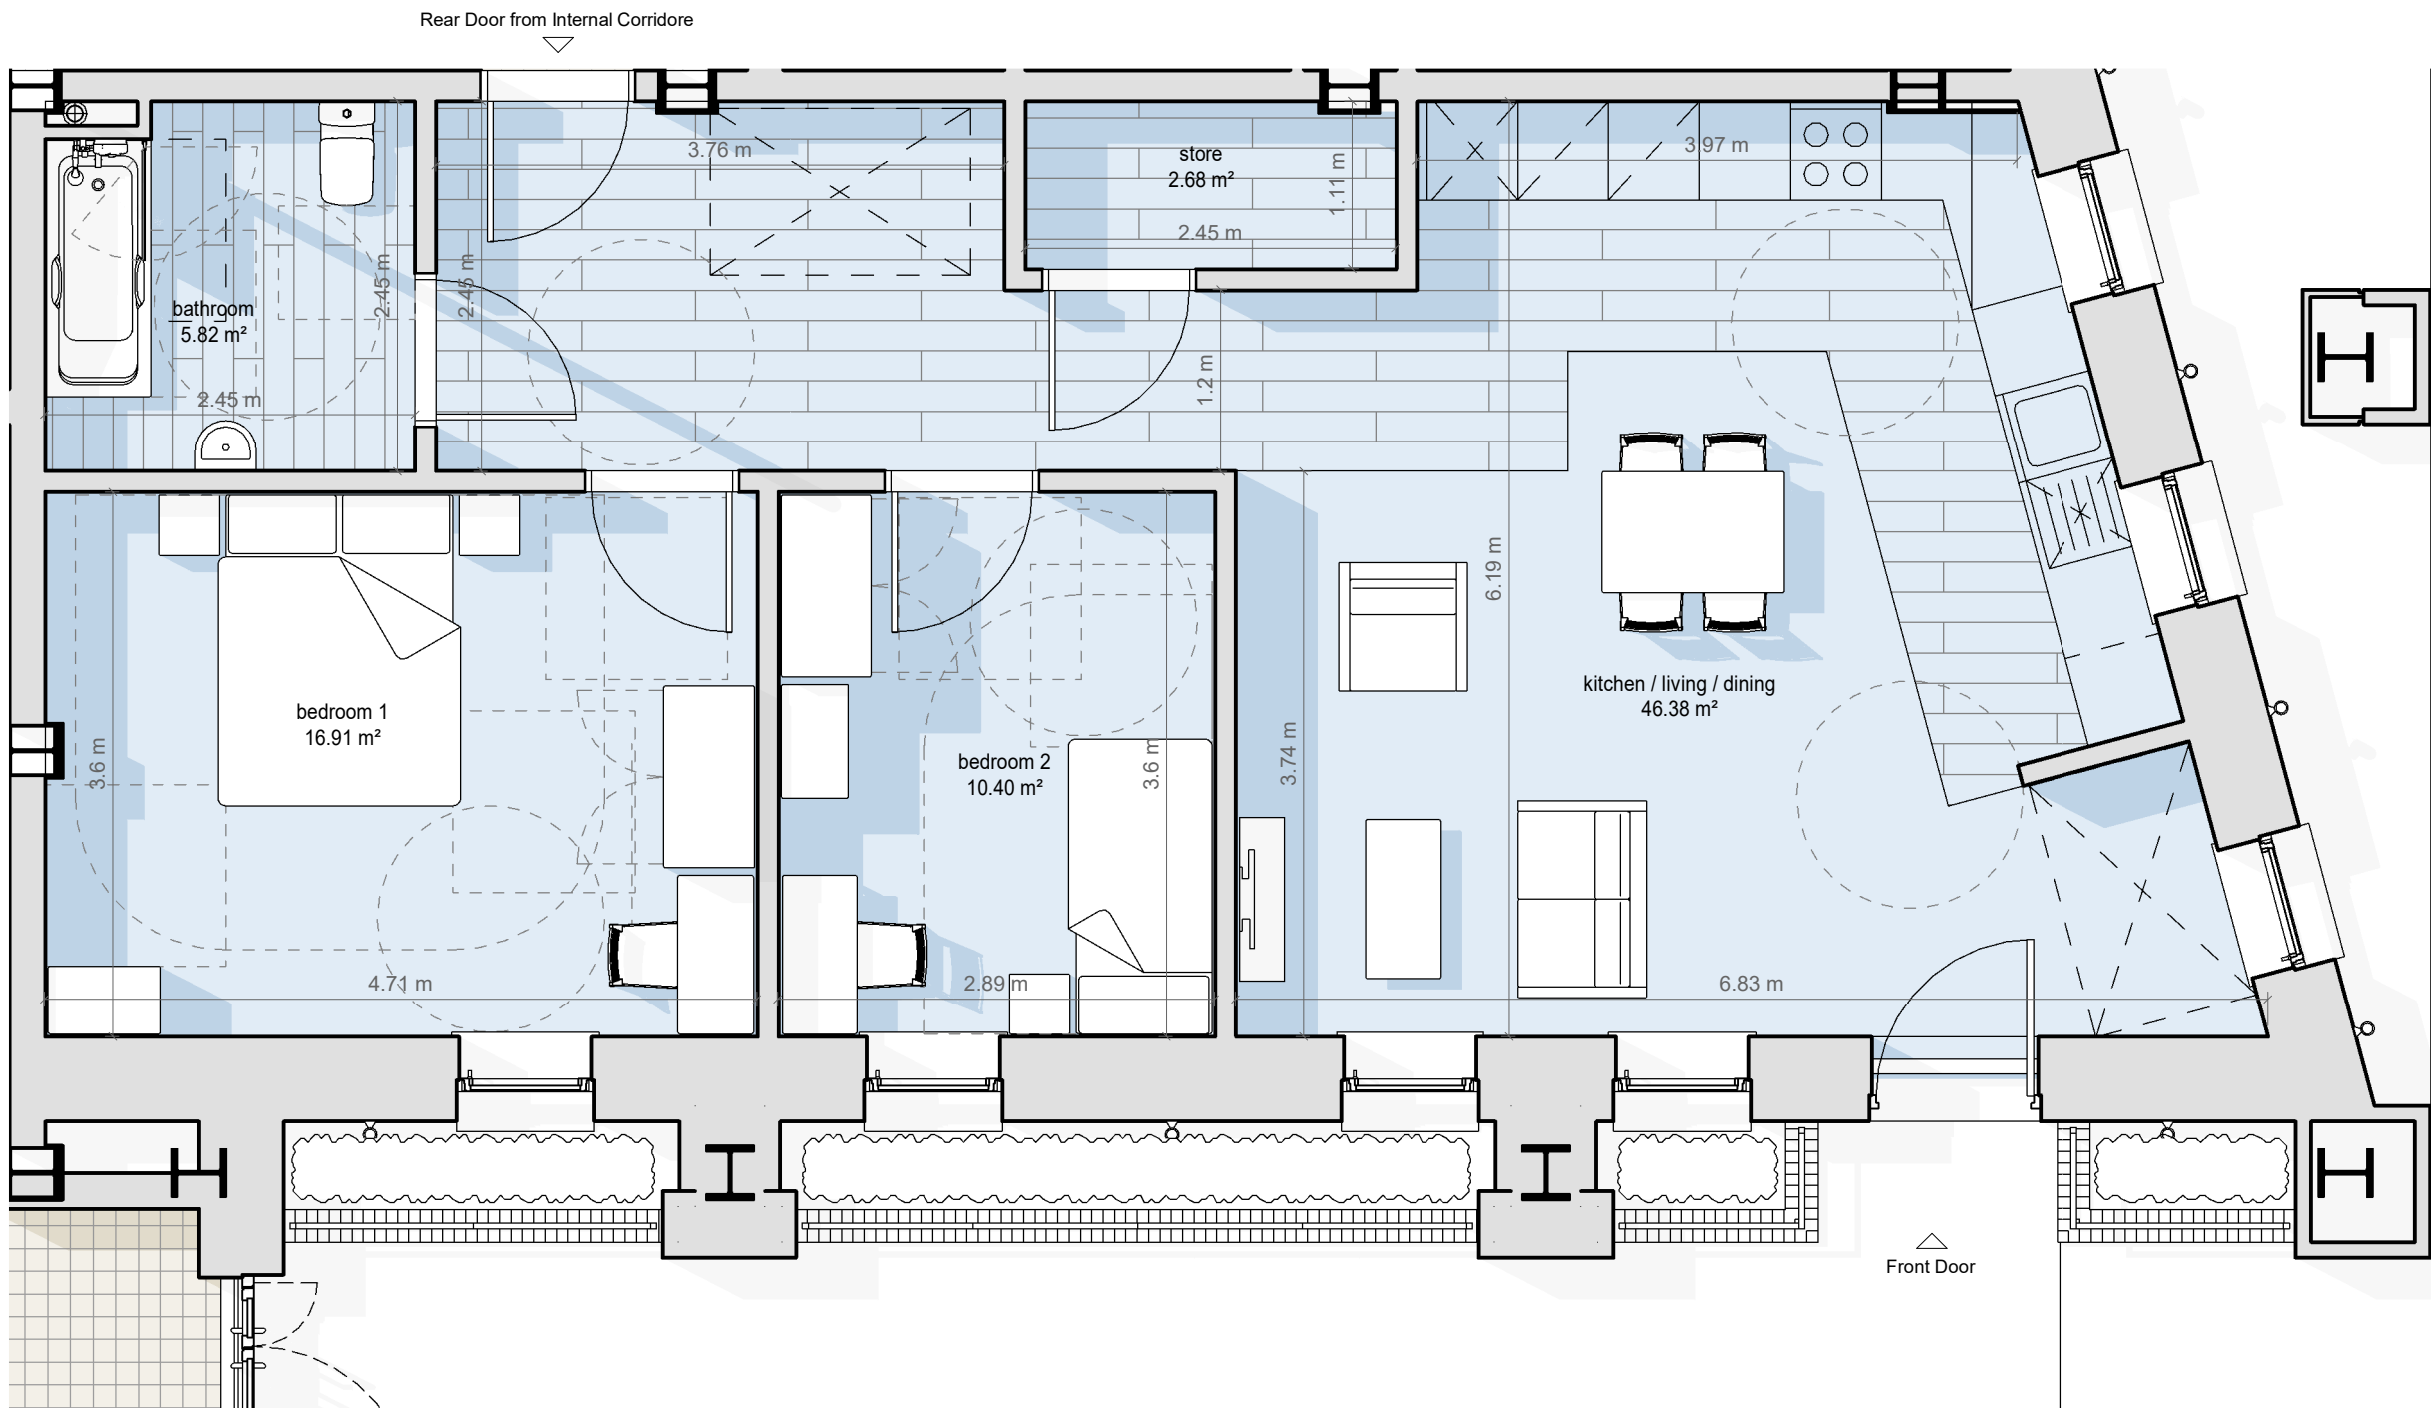

Apartment 2 Bed

PartM Cat3 2 bed 3 person apt.

GIA 86m²

Number: 01

3 2 Bedroom Apartment - Part M Category 3
1:50

CLIENT
One Manchester
STRUCTURAL ENGINEER
Curtins Consulting
SERVICES ENGINEER
TBC
CONSULTANT
Wilkinson Cowan Partnership Ltd
KEY PLAN



NOTES:
DO NOT SCALE. FIGURED DIMENSIONS ONLY TO BE TAKEN FROM THIS DRAWING. CHECK DIMENSIONS ON SITE AND REPORT DISCREPANCIES TO THE ARCHITECT.
THIS DRAWING IS PROTECTED BY COPYRIGHT.
ALL AREAS HAVE BEEN MEASURED FROM CURRENT DRAWINGS. THEY MAY VARY BECAUSE OF (EG) SURVEY, DESIGN DEVELOPMENT, CONSTRUCTION TOLERANCES, STATUTORY REQUIREMENTS OR RE-DEFINITION OF THE AREAS TO BE MEASURED.

11	28-07-2023	Issued for Planning	DJW	AJL
P2	07-07-2023	General updates. Issue for comment and approval.	JMG	AJL
P1	02-06-2023	First Issue - Draft Issue for Consultant Coordination	JMG	AJL

No.	Date	Comments	Drawn	Checked
Revisions				

Issue Status

Information

tp bennett
architecture
interiors
planning

Royal Mills Unit 2B 17 Redhill Street Manchester M4 5BA | UK +44 (0) 161 694 7700
www.tp-bennett.com

Project
**Residential Development
Newton Heath
Manchester**

Drawing Title
**Building 1 Apartments
Proposed Typical Apartment Plans
Sheet 1**

Drawn	Date	Scale @ A1	Alt. Ref.
JMG	06/12/2022	1:50	

tp bennett Project No.	Series	Zone	Drawing Number	Rev.
T8170	D	1	254	I1