




P:\2021\2159 BODDINGTONS\01 BIM\02 CAD\03 SHEET LAYOUT\03 RIBA 4 TENDER\DN0107-EXA-ZZ-GF-DR-L-00700.DWG

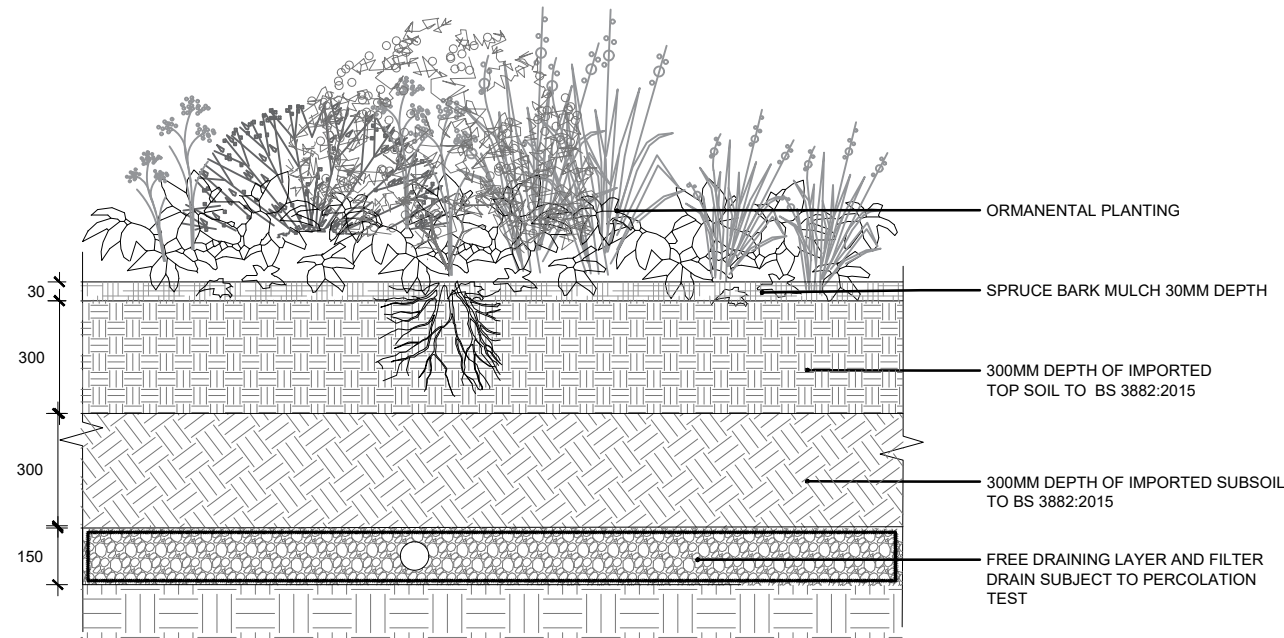


01 TYPICAL ORNAMENTAL PLANTING BED
700 PLAN

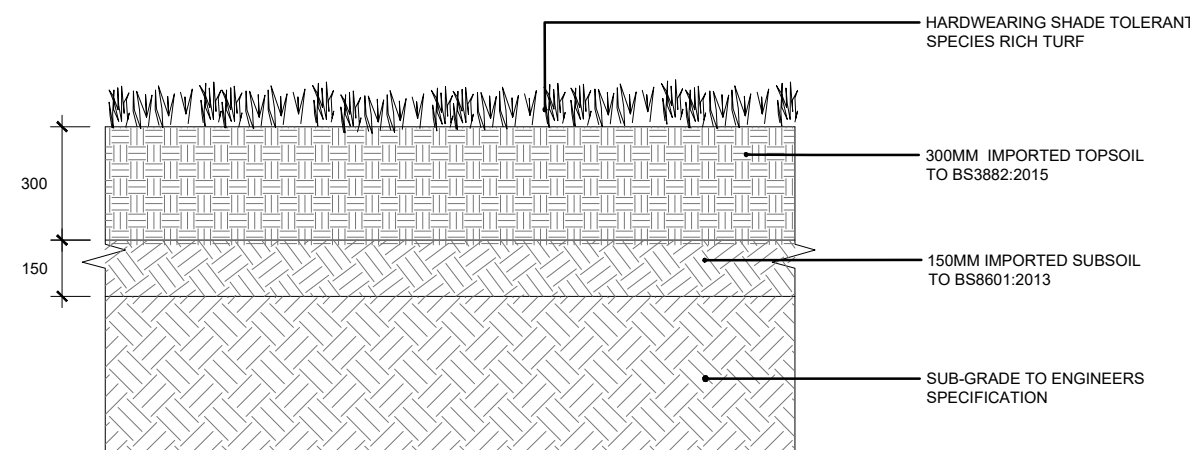


02 TYPICAL RICH SPECIES LAWN PLANTING BED
700 PLAN

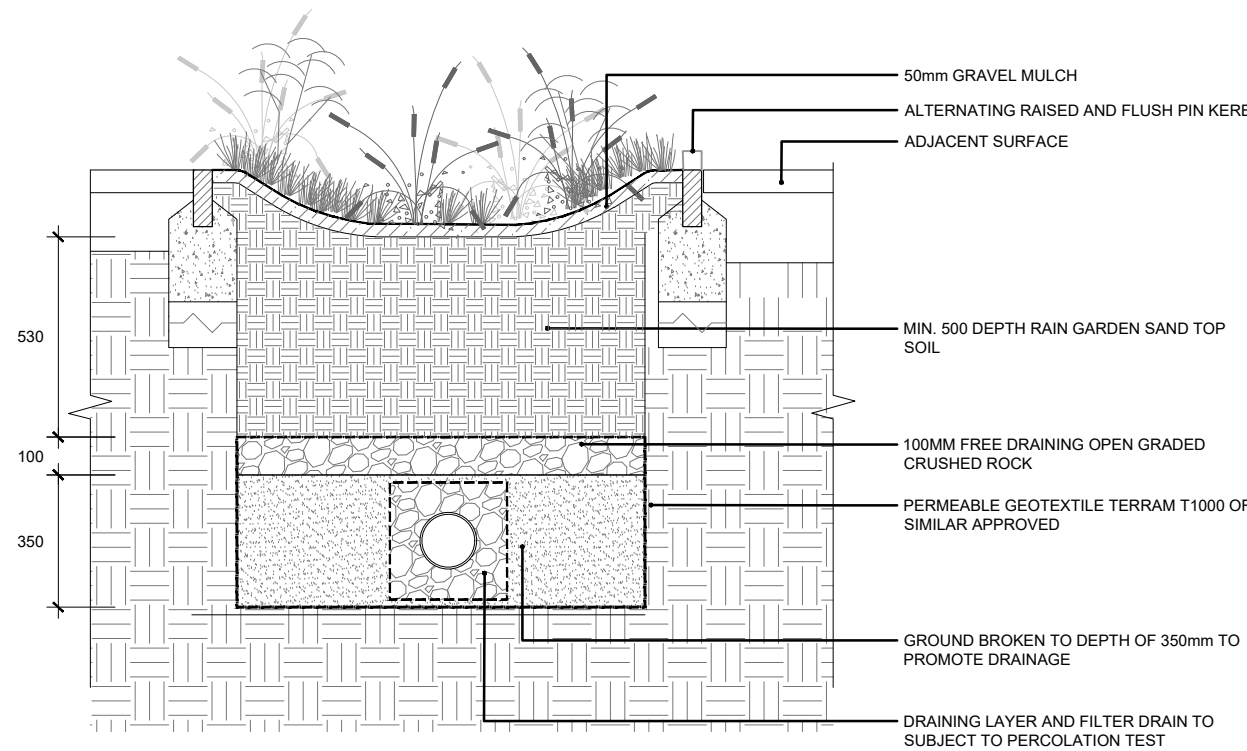

03 TYPICAL SUDS PLANTING BED
700 PLAN

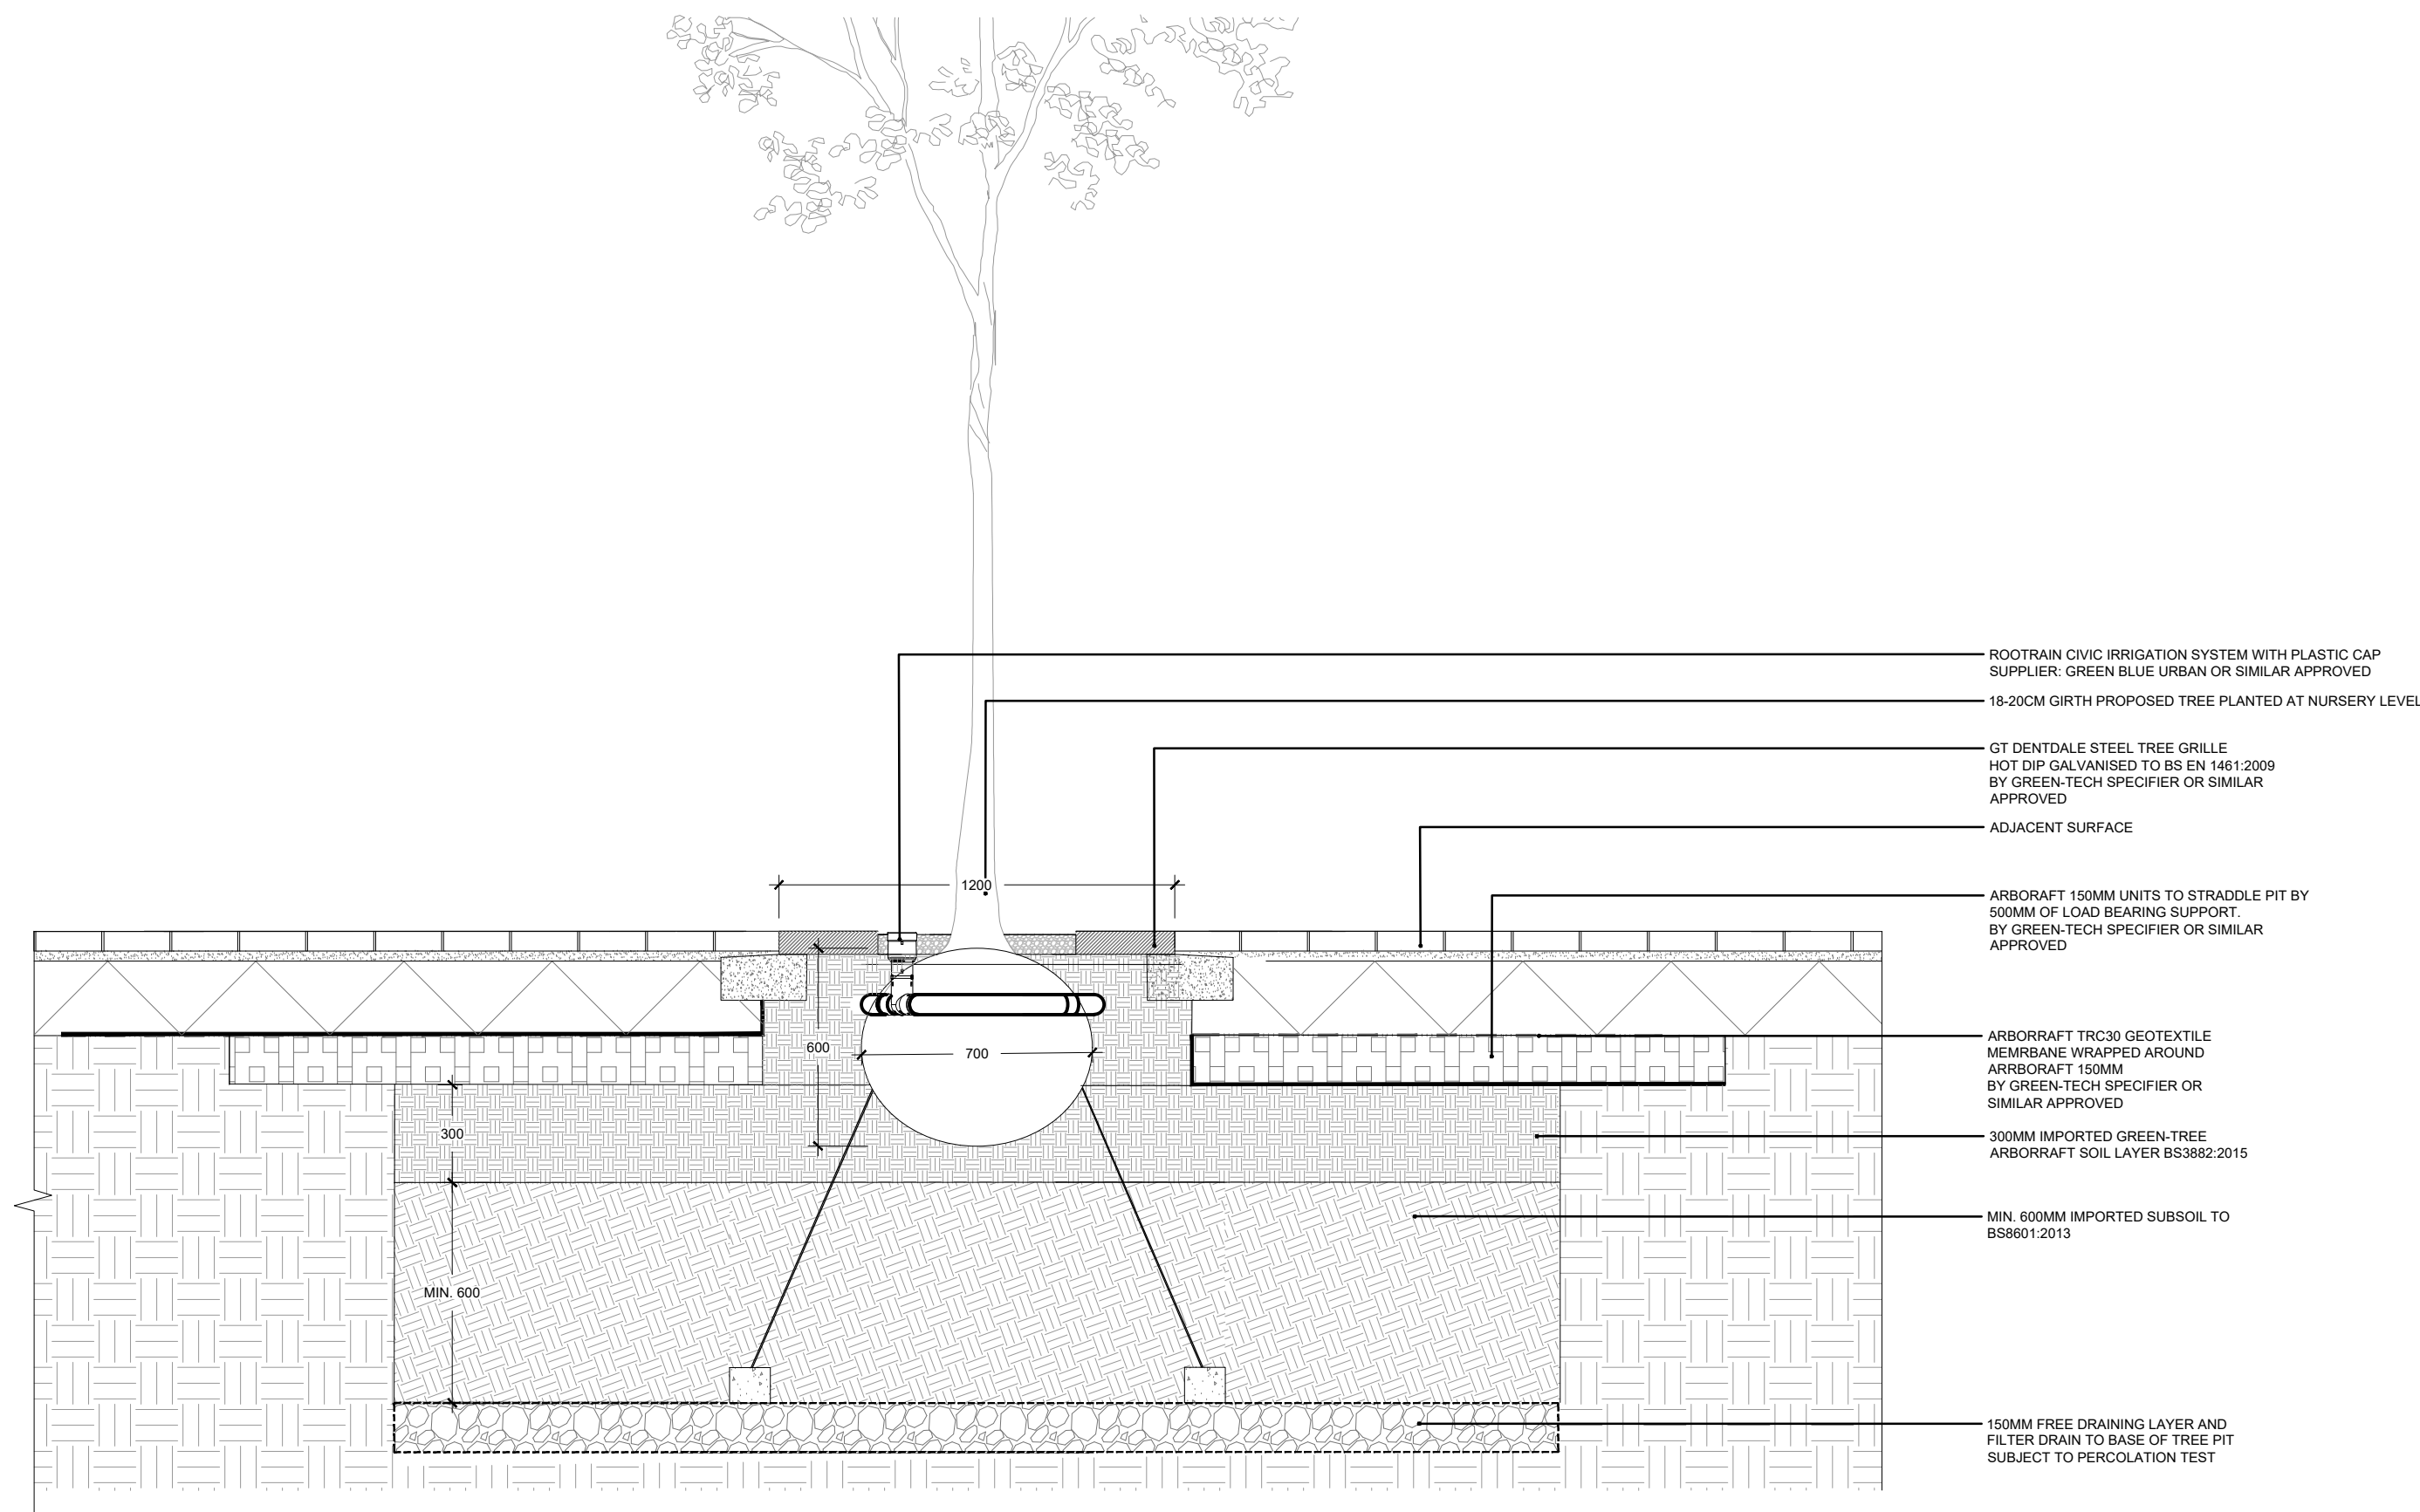

04 TYPICAL TREE PIT IN HARD PAVING
700 SECTION

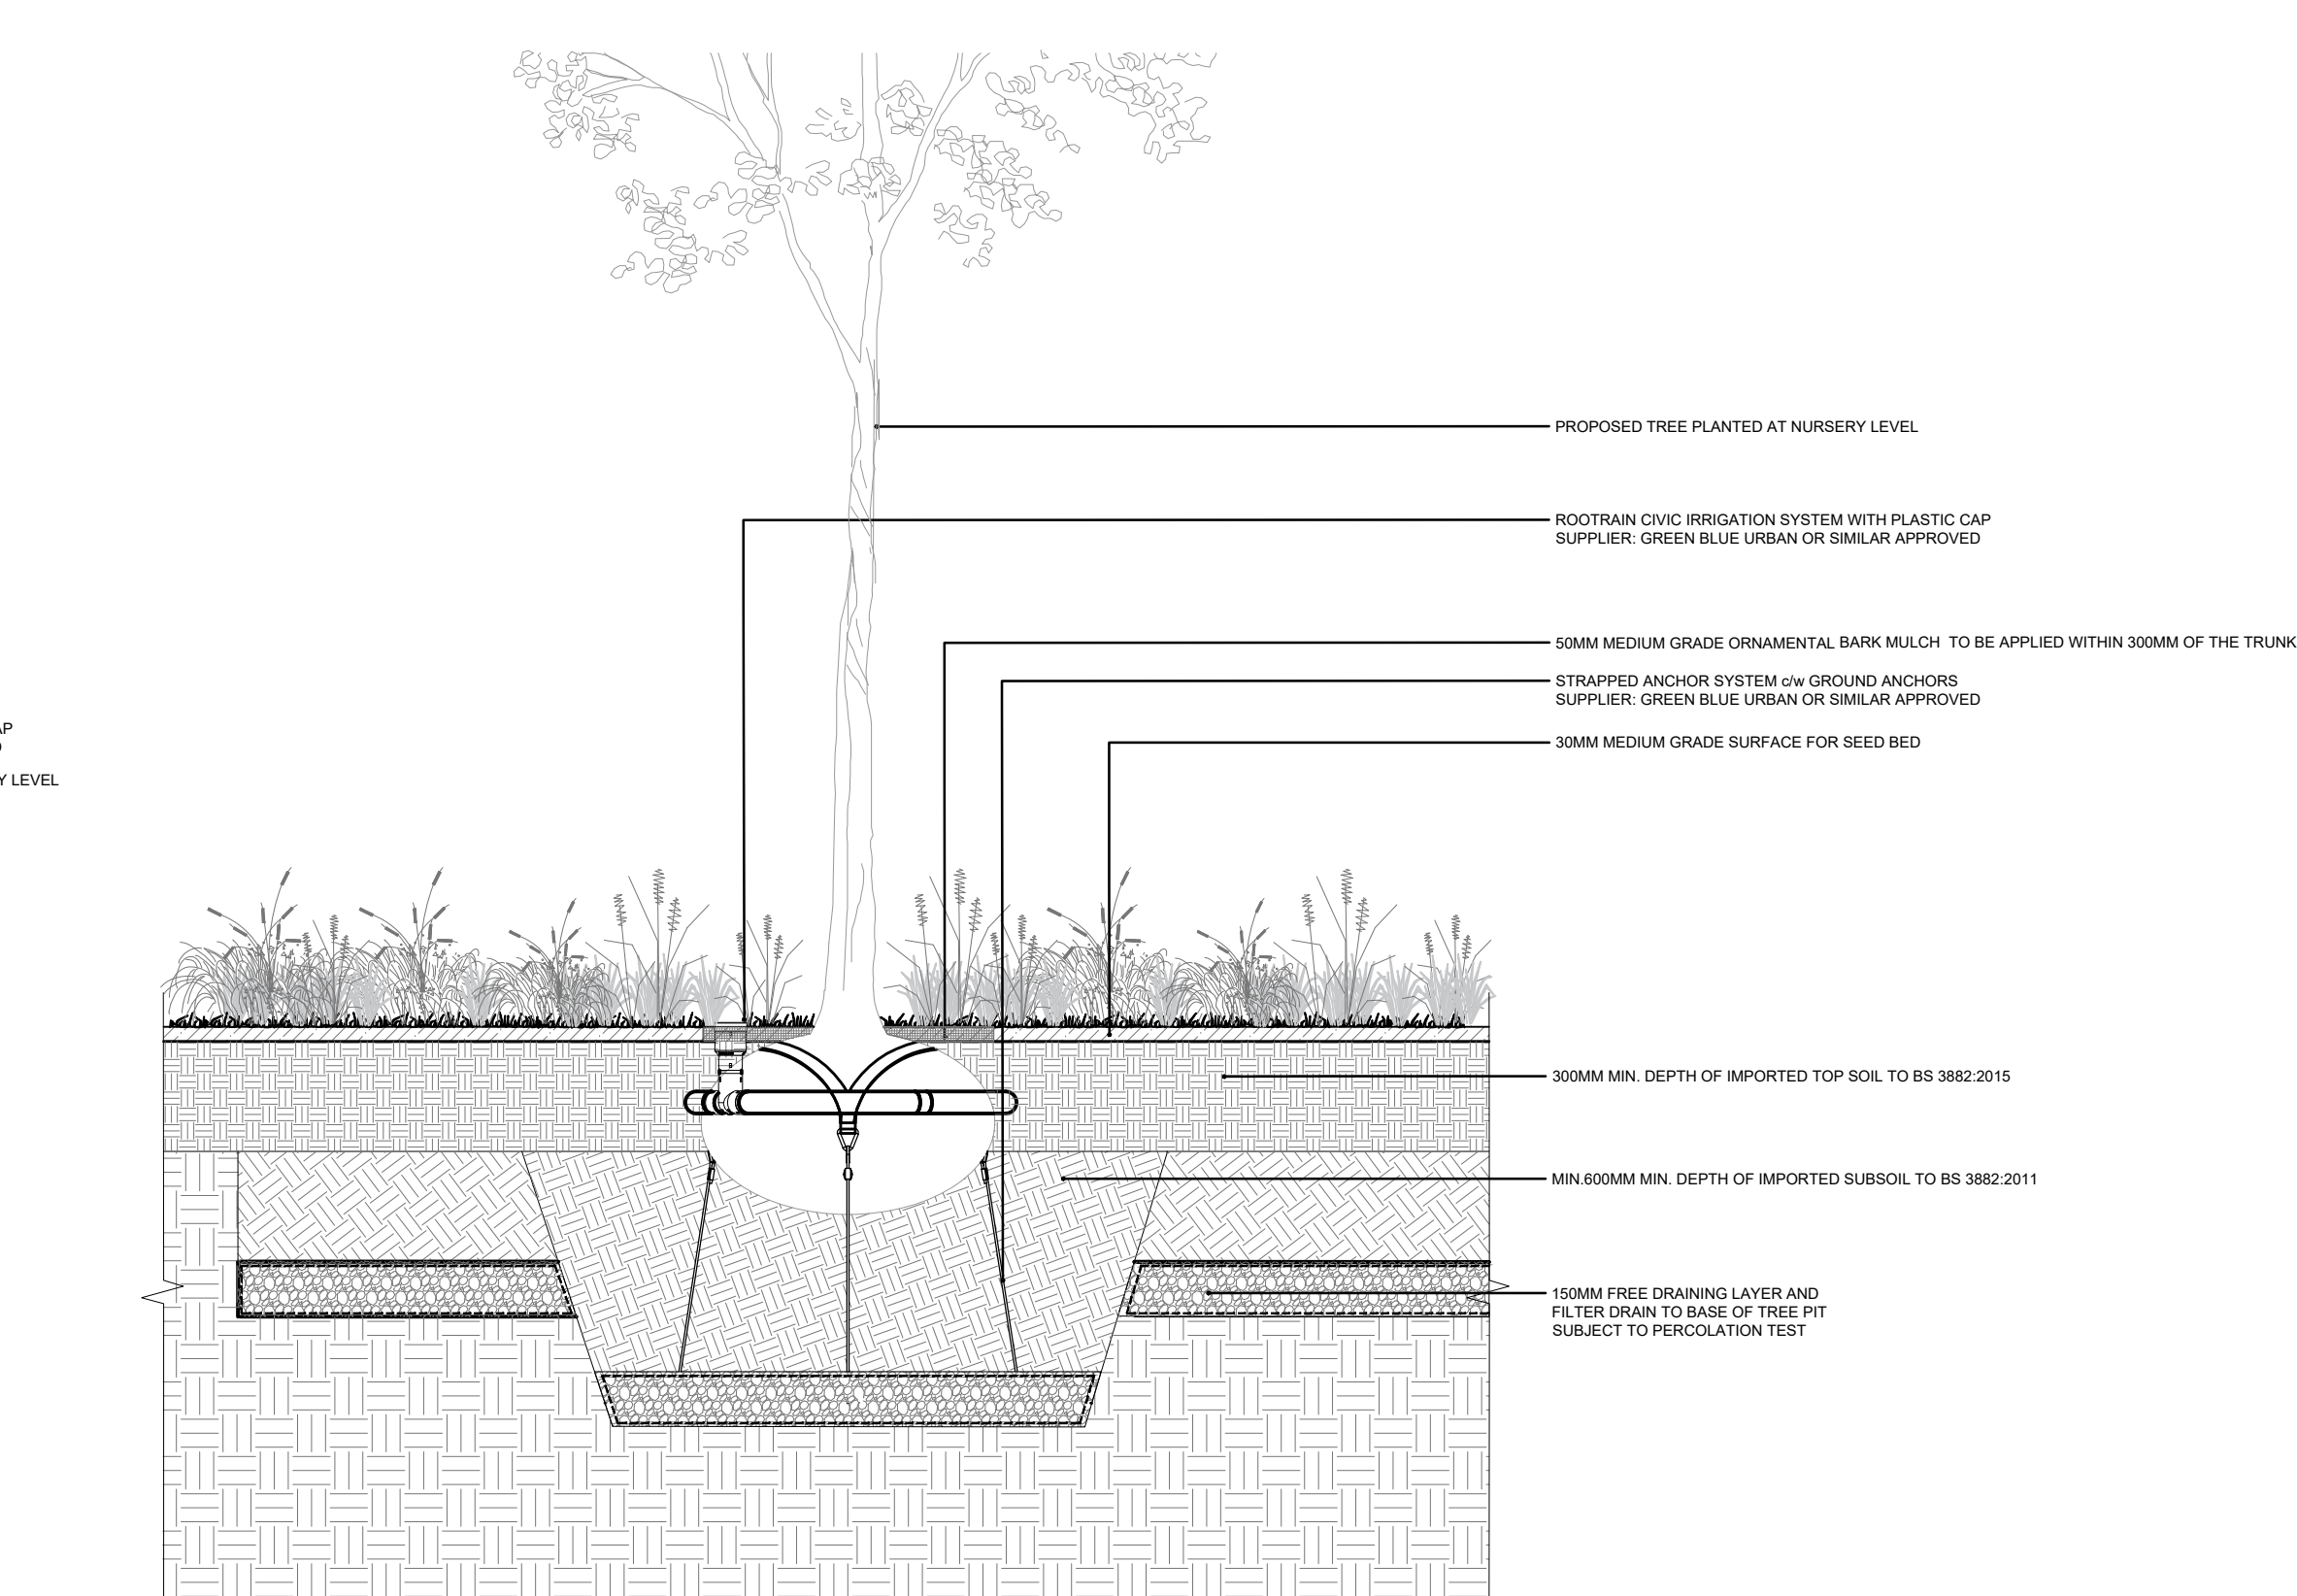

05 TYPICAL TREE PIT IN SOFT
700 PLAN



No dimensions are to be scaled from this drawing.
All dimensions are to be checked on site.
Area measurements for indicative purposes only.

This drawing is the property of Exterior Architecture Ltd.
No part of the drawing may be reproduced in any manner
without permission from Exterior Architecture Ltd.

Client
LATIMER
DEVELOPMENTS

----	----	----
----	----	----
----	----	----
----	----	----
----	----	----
----	----	----
----	----	----
----	----	----
P02	REVISED PLANNING ISSUE	15.08.2023
P01	PLANNING ISSUE	18.11.2021
Rev	Description	Date

EXTERIOR
ARCHITECTURE

LONDON
Unit 17.1, The Leather Market, 11-13 Weston Street, London, SE1 3ER
MANCHESTER
Studio 537, The Royal Exchange, St Anns Square, Manchester, M2 7DH
E-MAIL office@exteriorarchitecture.com
WEB www.exteriorarchitecture.com

Project title
BODDINGTONS SITE

Drawing title
TYPICAL SOFT LANDSCAPE DETAILS
- GROUND FLOOR

Issued By	Manchester	T: 0161 850 8101
Scale	1:20 @ A1	Drawn EXA
Status	PLANNING	Checked SPL
Date	18.11.2021	Approved JM

Drawing number
DN0107-EXA-ZZ-GF-DR-L-00700 P02

Revision