


Information contained herein is the confidential property of Musco Sports Lighting, LLC and/or its parent companies, affiliates, successors and assigns. Reproduction, distribution, or use of the information other than its limited, intended purpose without express written permission is prohibited.

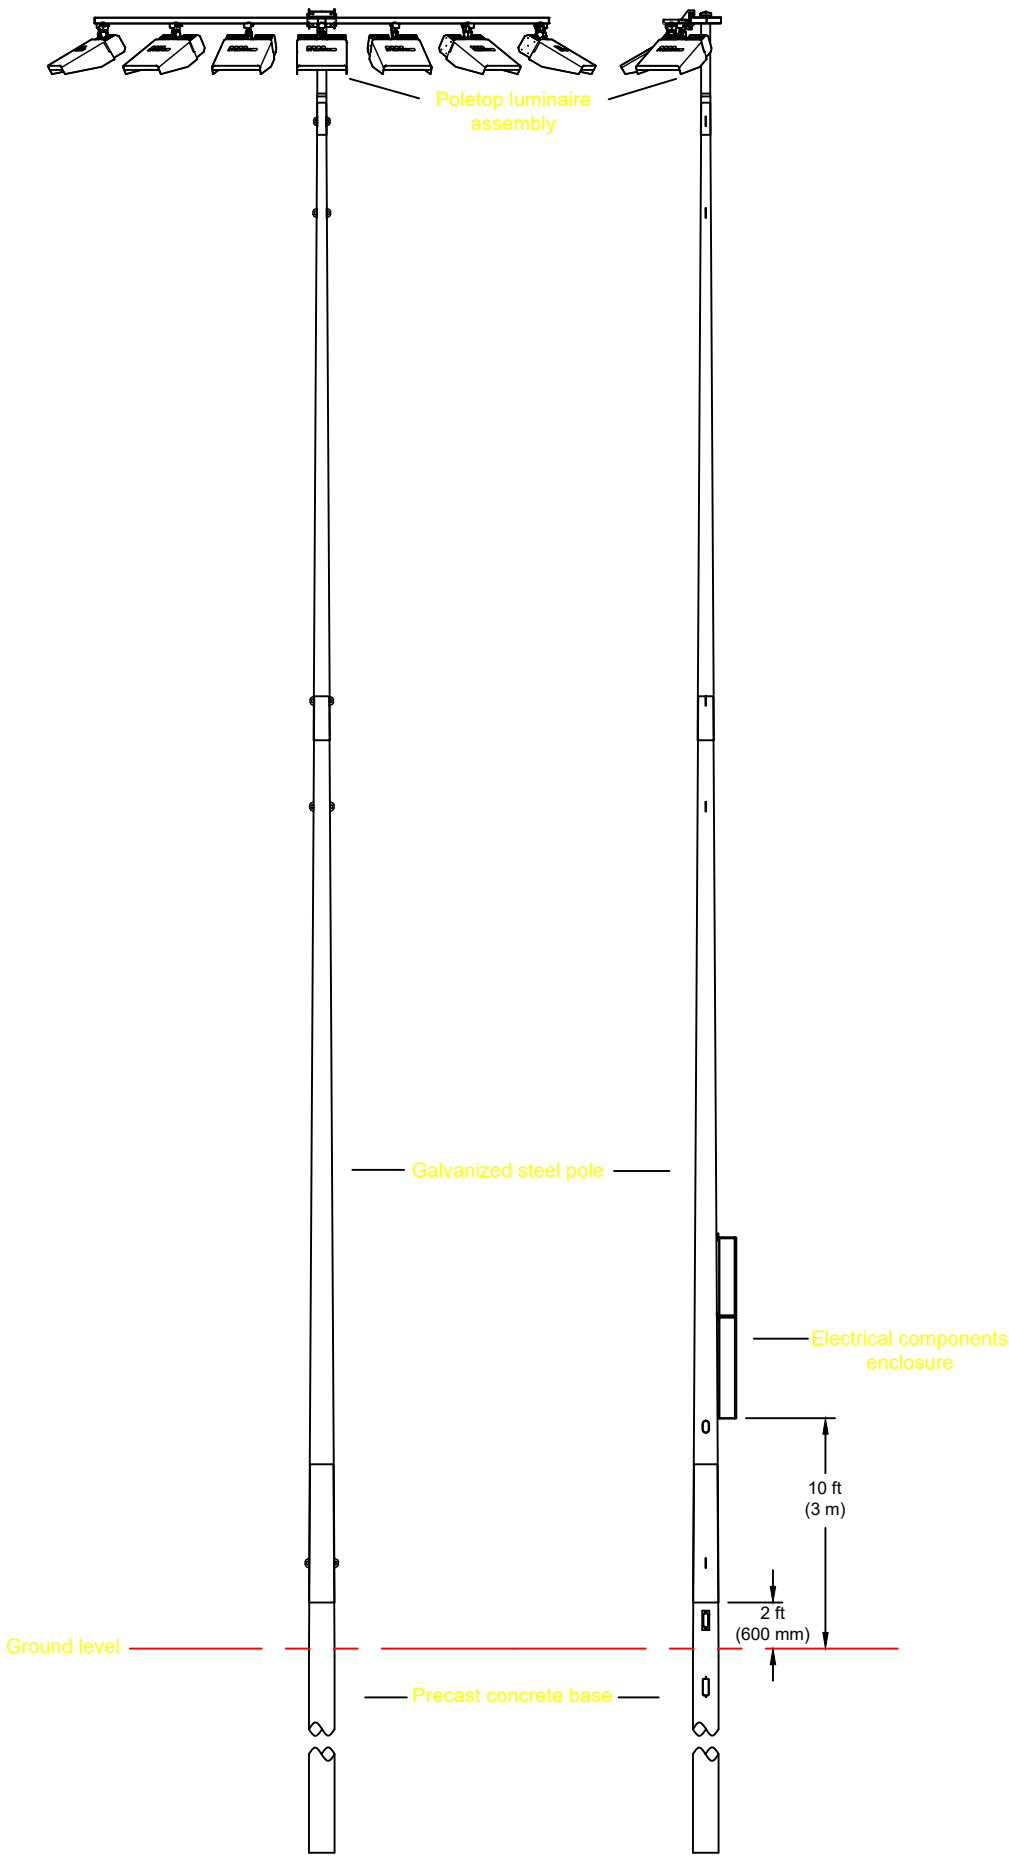

POLE(S): P10, P11,
P16, P17

Musco 21m Light-Structure System™ pole
TLC for LED™ luminaires

PROJECT NUMBER: 203262
DRAWN BY: C.Castaneda
SCALE: NTS
DATE: 07/25/2023
DRAWING NUMBER: 203262P1
1 OF 4 SHEETS

DATE:	BY:	R.L.	REVISIONS:



CORPORATE OFFICE:
P.O. Box 808
100 1st Avenue West
Oskaloosa, Iowa 52577
+1-800-825-6020
+1-641-673-0411

Manchester City Football Academy Pitches 5,6,7
Manchester, North West
Pole Configuration Drawing **B**