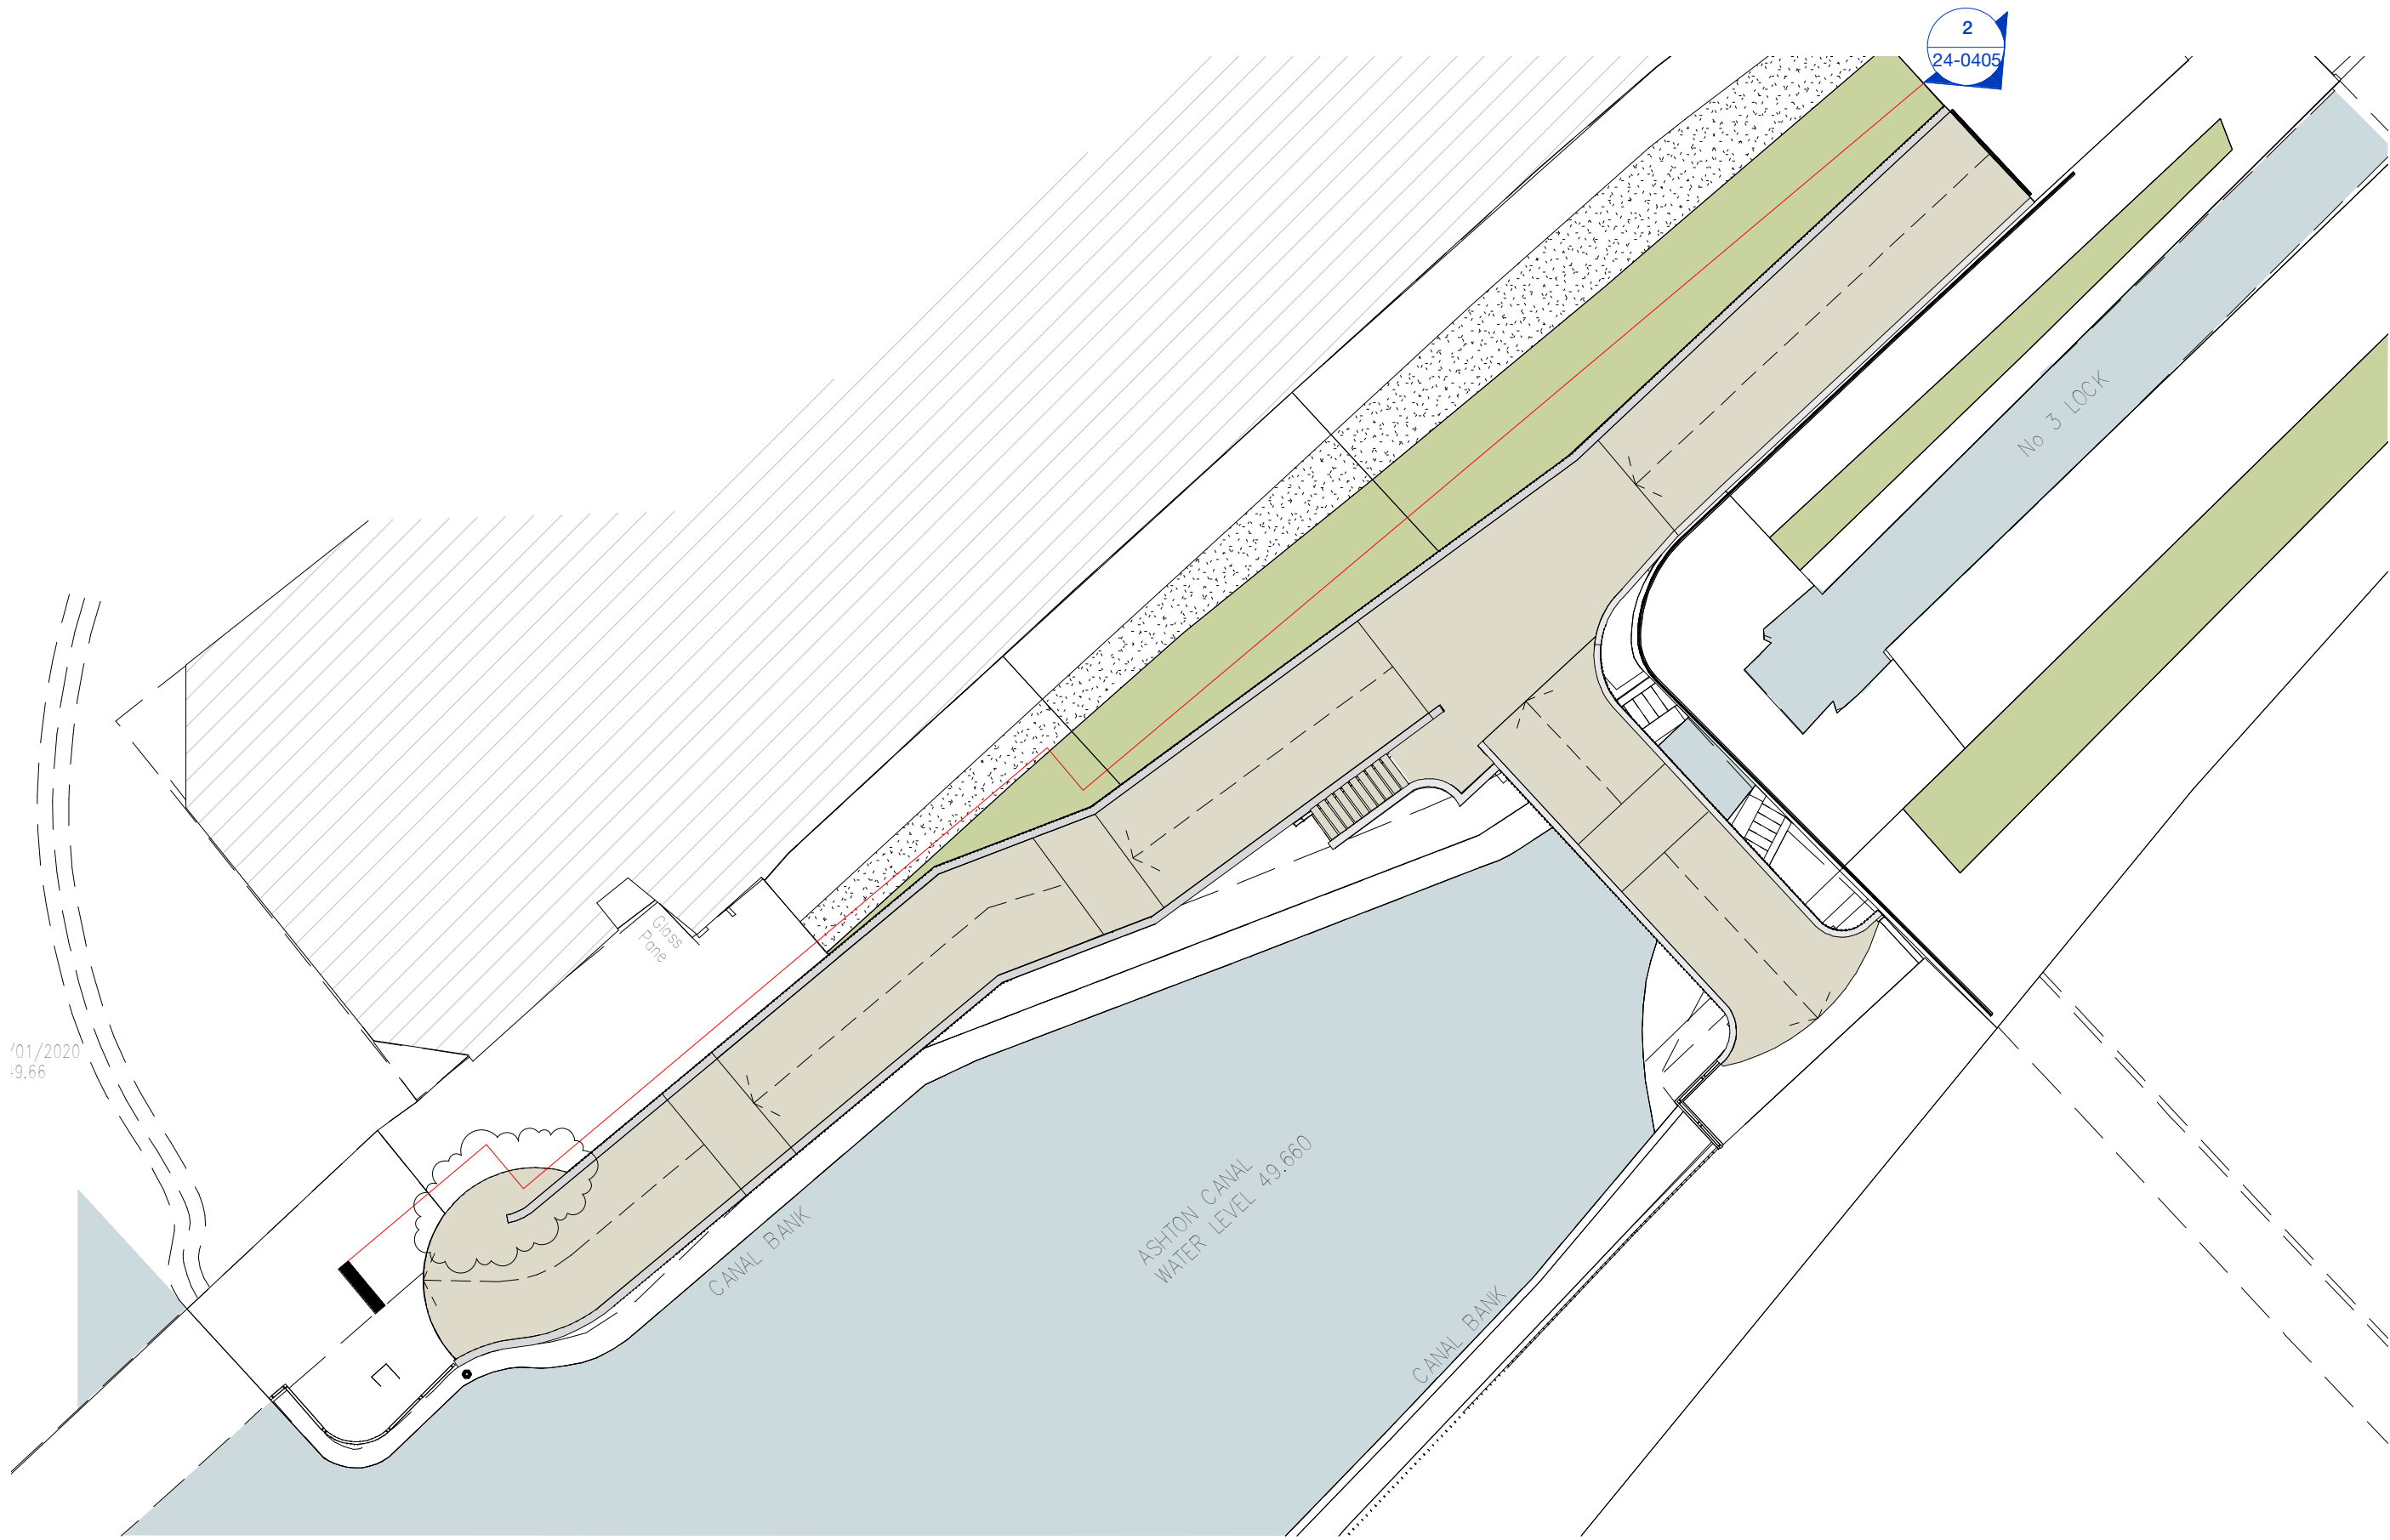


Copyright Hawkins\Brown Architects
No implied licence exists. This drawing should not be used to calculate areas for the purposes of valuation. Do not scale this drawing. All dimensions to be checked on the site by the contractor and such dimensions to be their responsibility. All work must comply with relevant British Standards and Building Regulations requirements. Drawing errors and omissions to be reported to the architect. To be read in conjunction with Architect's specification and other consultant information.

Rev	Description	Date
P1	Initial Issue	26.04.23
P2	West ramp end amended following basement clash with chips building	20.06.23

26-28 Hilton Street
Manchester M1 2EH

mail@hawkinsbrown.com
hawkinsbrown.com

Hawkins\Brown

Project
Islington Cycle Bridge
Lock No.3
Ashton Canal
Manchester

Drawing
Ramp Section - Chips building
elevation

Scale @ A1
As indicated

Date
04/25/23

Drawn By
JK

Checked By
SB

Job Number
210131

Status
S2

Purpose of Issue
Preliminary

Drawing No.
ICB-HBA-XX-XX-DR-A-24-0405

Rev
P2