

NOTES:

ALL MEASUREMENTS ARE TO BE CHECKED AND CONFIRMED BY MAIN CONTRACTOR &/OR CHOSEN SIGNAGE MANUFACTURER PRIOR TO PROCEEDING .

YOUTH STUDIO TO RECEIVE SAMPLES OF ALL MATERIALS/ FINISH SAMPLES FOR SIGN OFF PRIOR TO PROCEEDING .

01 ILLUMINATED LIGHTBOX CANOPY WRAP-AROUND FROM THE MAIN ENTRANCE ON SILVER STREET TO CHORLTON STREET SUBJECT TO PLANNING.

02 LIGHTBOX TO BE ILLUMINATION HOURS TO BE DEFINED BY PLANNING CONSULTANT .

03 SIGNAGE TO LIGHTBOX TO BE ENGRAVED INTO THE OPAL PERSPEX MATERIAL AND PAINT FILLED TO MATCH RAL7021 (BLACK GREY) .

04 EXTERNAL HALO LIT EXTERNAL SIGNAGE LOCATED TO RHS OF MAIN ENTRANCE. SIGNAGE FORMED IN METAL LETTERING TO MATCH RAL7021 WITH 2700K HALO LIGHTING TO MATCH CANOPY . SEE RED ANNOTATIONS FOR SETTING-OUT DETAILS.

SPECIFICATIONS

LIGHTBOX CANOPY – HIGHLIGHTED BLUE

HEIGHT:585mm

WIDTH:7280mm (SILVER STREET ELEVATION)

WIDTH:7780mm (CHORLTON STREET ELEVATION)

DEPTH:1310mm (SILVER STREET ELEVATION)

WIDTH:100mm (CHORLTON STREET ELEVATION)

HEIGHT FROM FFL TO BASE OF SIGNAGE:2750mm

MAXIMUM PROJECTION FROM FACE OF BUILDING:1310mm (SILVER STREET ELEVATION)

MAX HEIGHT OF LETTERING / SYMBOL:500mm (SEE DETAIL 01)

MATERIALITY:

THE LIGHTBOX WILL BE FORMED FROM OPAL (FROSTED WHITE) PERSPEX WITH A STEEL SUBSTRUCTURE ILLUMINATED FROM WITHIN.

THE SIGNAGE WILL ENGRAVED INTO THE PERSPEX AND PAINT FILLED IN BLACK GREY PAINT TO FORM FLUSH FINISH WITH LIGHTBOX MATERIAL .

LUMINANCE:

LUMINANCE LEVELS ARE TO BE NO BRIGHTER THAN 300CD/M2 .

WALL SIGNAGE – HIGHLIGHTED RED

HEIGHT:980mm (MAX HEIGHT OF LETTERING)

WIDTH:126mm (MAX WIDTH OF LETTING)

DEPTH:20mm (PROJECTION)

HEIGHT FROM FFL TO BASE OF SIGNAGE:1800mm

MATERIALITY:

FORMED IN METAL LETTERING FINISHED IN RAL7021 (BLACK GREY) AND OFFSET FROM WALL WITH HALO LED LIGHTING TO MATCH 2700K.

REVISION NOTES (P02):

2.1 AMENDED LIGHTING SPECIFICATION OF LEVELS TO ALIGN WITH PLANNING CONSULTANTS COMMENTS.

REVISION NOTES (P03):

3.1 AMENDED NOTE TO LIGHTING SPECIFICATION.

REVISION NOTES (P04):

4.1 UPDATED DETAILS TO SHOW FIXING METHODS


REVISION NOTES (P05):

5.1 SIGNAGE HEIGHT AMENDED




REFERENCE B-
ILLUMINATED GRAPHIC CANOPY AND SIGNAGE


REFERENCE A -
METAL SIGNAGE WITH HALO LIGHTING

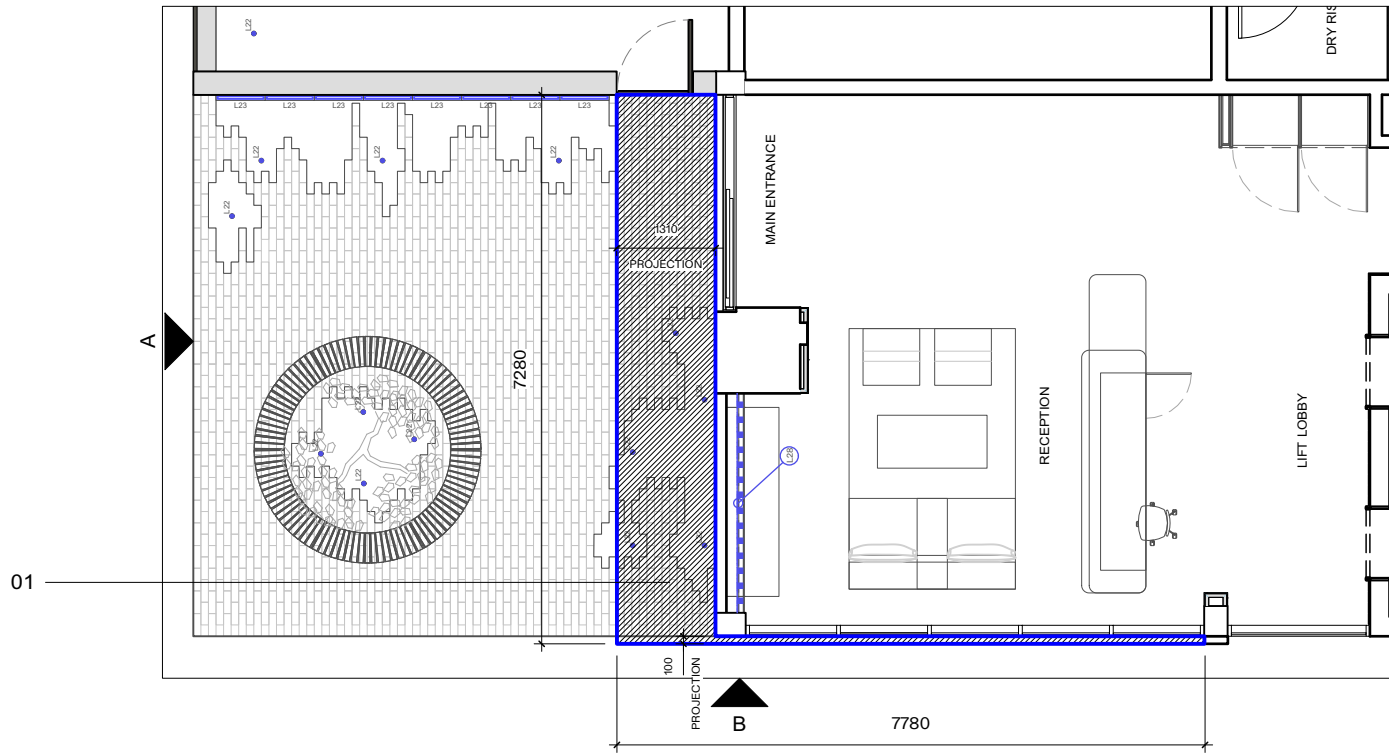

1 PLAN
Scale: 1:100

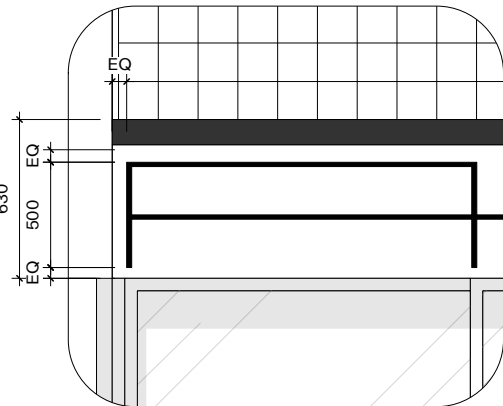


DETAIL 01 – SIGNAGE DETAIL ON LIGHTBOX

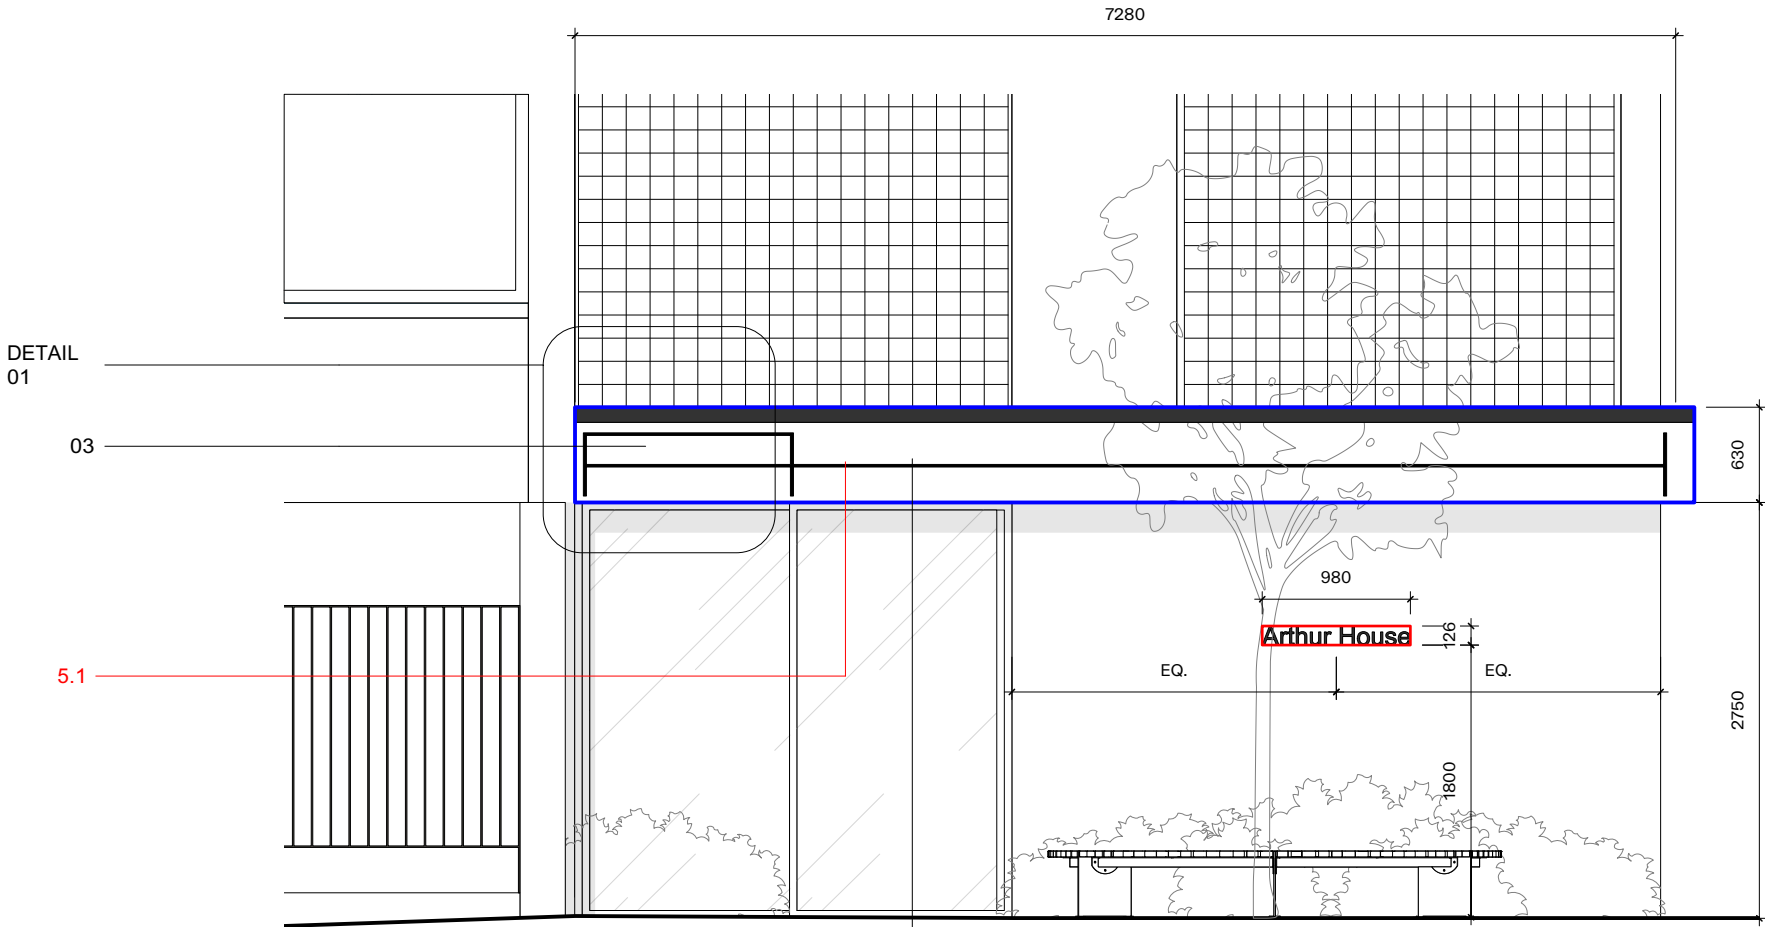

2 ELEVATION A
Scale: 1:50

LUMINANCE LEVELS ARE TO BE NO BRIGHTER THAN 300CD/M2

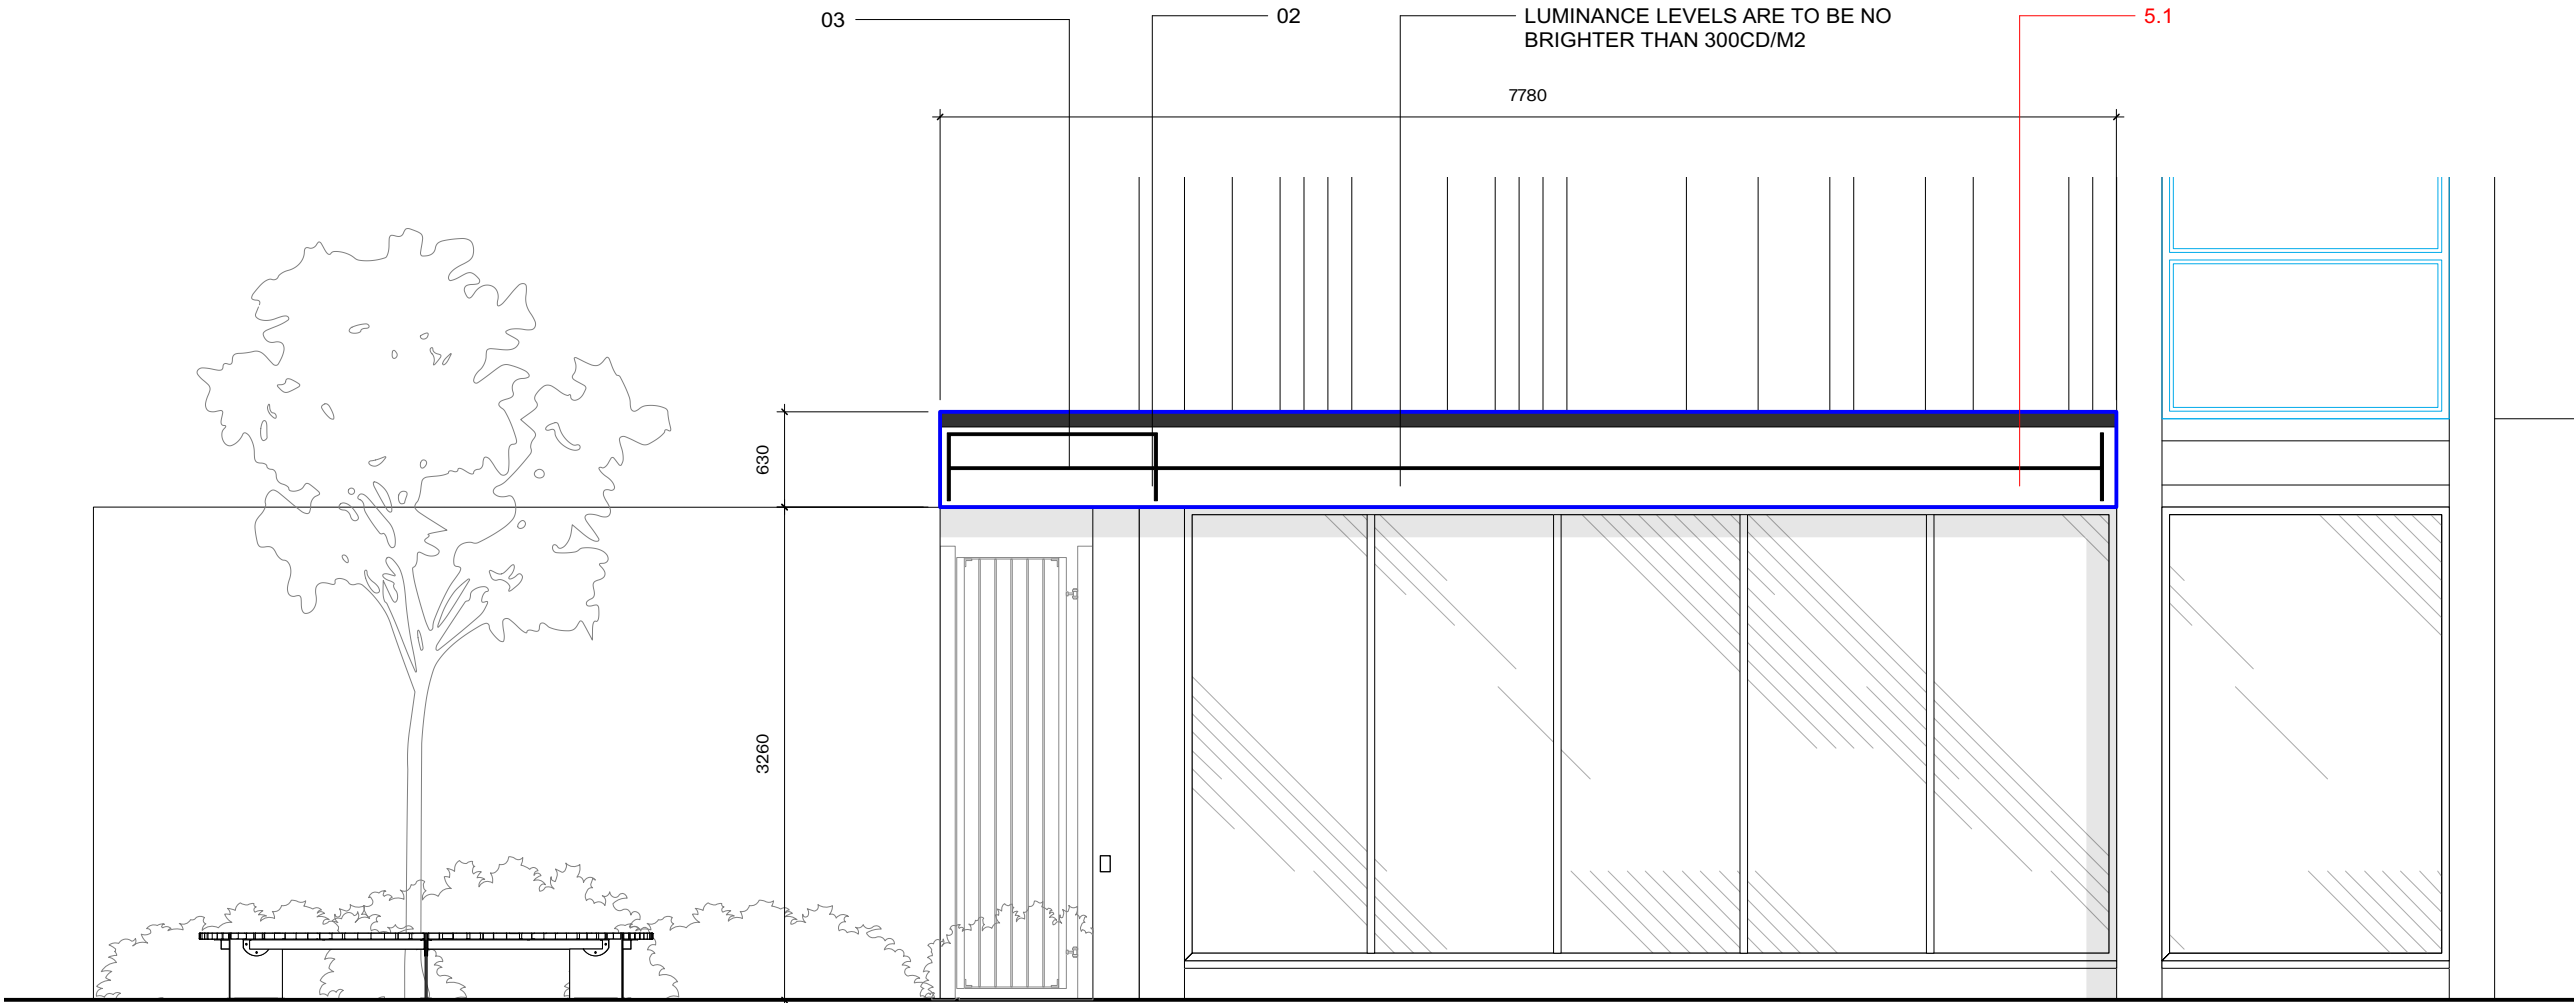

3 ELEVATION B
Scale: 1:50

GENERAL NOTES: THIS WORK IS THE INTELLECTUAL PROPERTY OF YOUTH AND MAY NOT BE REPRODUCED, COPIED OR REPLICATED, IN ANY FORM, WITHOUT THE WRITTEN PERMISSION, OR CONSENT. ALL DIMENSIONS ARE INDICATIVE AND TO BE VERIFIED ON SITE BY THE SELECTED CONTRACTOR - YOUTH CANNOT BE HELD LIABLE FOR ANY INACCURACIES. SPECIFIED MATERIALS AND EQUIPMENT, ARE TO BE INSTALLED TO MANUFACTURERS REQUIREMENTS. PRIOR TO ANY INSTALLATION, THE CONTRACTOR IS REQUIRED TO LIASE WITH THE MANUFACTURER, ON RECOMMENDED CONSTRUCTION METHODS. CONTRACTORS TO PROVIDE DRAWINGS FOR SIGN OFF. DRAWINGS TO BE READ IN CONJUNCTION WITH YOUTH ASSOCIATED SCHEDULES OR REFERENCES.	P01 02/12/2023 ISSUED FOR TENDER
	P02 09/06/2023 UPDATED TO DETAIL SIGNAGE SPECIFICATION
	P03 15/11/2023 REVISED SIGNAGE DESIGN
WWW.YOUTH-STUDIO +44 (0) 161 7060 467 3 STEVENSON SQUARE, NORTHERN QUARTER, MANCHESTER, M1 1DN	NO. DATE ISSUE NOTES

PROJECT ID. YS-233	CLIENT. SIXTEEN REAL ESTATE	DRAWN BY AS	DRAWING TITLE EXTERNAL SIGNAGE
PROJECT TITLE. ARTHUR HOUSE	ARCHITECT / PROJECT MANAGER —	APPROVED BY. LM	REVISION P03
CHORLTON STREET, MANCHESTER, M1 3FH	DATE DRAWN. 31/11/22	SCALE. A2	DRAWING NO. 223-YOU-XX-00-DR-I-9021