


5 Front Street Elevation

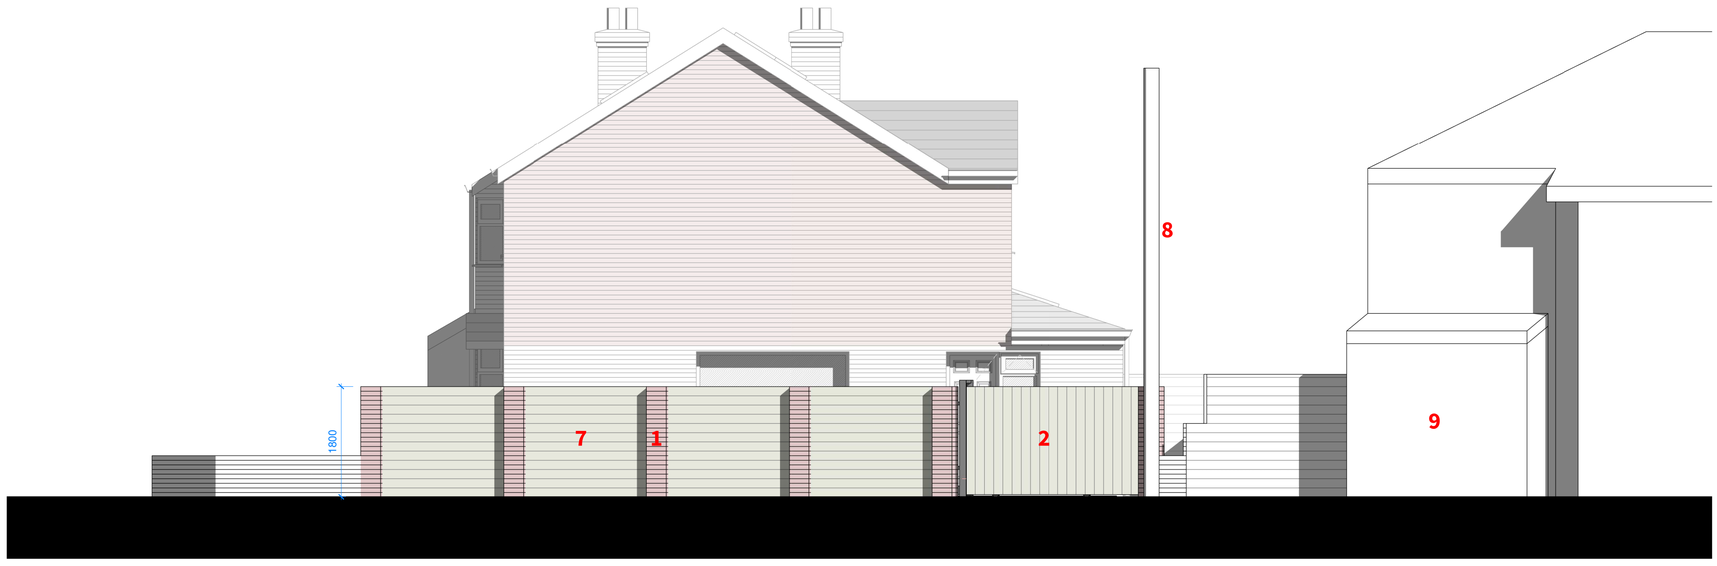

6 Side Street Elevation

Proposed Street Elevations

Tom
Attewell
Architects

Bank Chambers, 15 Market Place, Stockport, SK1 1EW

07739 908324 www.tomattewellarchitects.co.uk

Proposed Materials:
1. Red brown brick wall*
2. Sliding Car Gate
3. Grey tile roof*
4. White uPVC windows & doors*
5. Black fascia & bargeboard*
6. Black drainage goods*
7. Fence & gates
8. Utility Pole
9. Adjacent property / party wall

* To match existing

0 1 2 3 4m
1:50

General Notes:

- Do not scale from drawings.
- Errors to be reported immediately to the architect.
- To be read in conjunction with all relevant architect, services and structural engineer, and other consultant information.
- All existing site, tree and building information has been compiled from different sources.
- All dimensions to be checked on site.
- All information copyright of Tom Attewell Architects.

Rev	Description	Date
A	Proposed fence and wall height added	28/07/23

Status:

Planning

Client:
House No.60 Owners

Site:
60 Tanfield Road, East Didsbury, M20 5GF

Scale at A1: As indicated
Scale at A3: 1 : 100
Date: 17.07.23
Project No: 2316
Drawing No: 3-211
Revision: A