



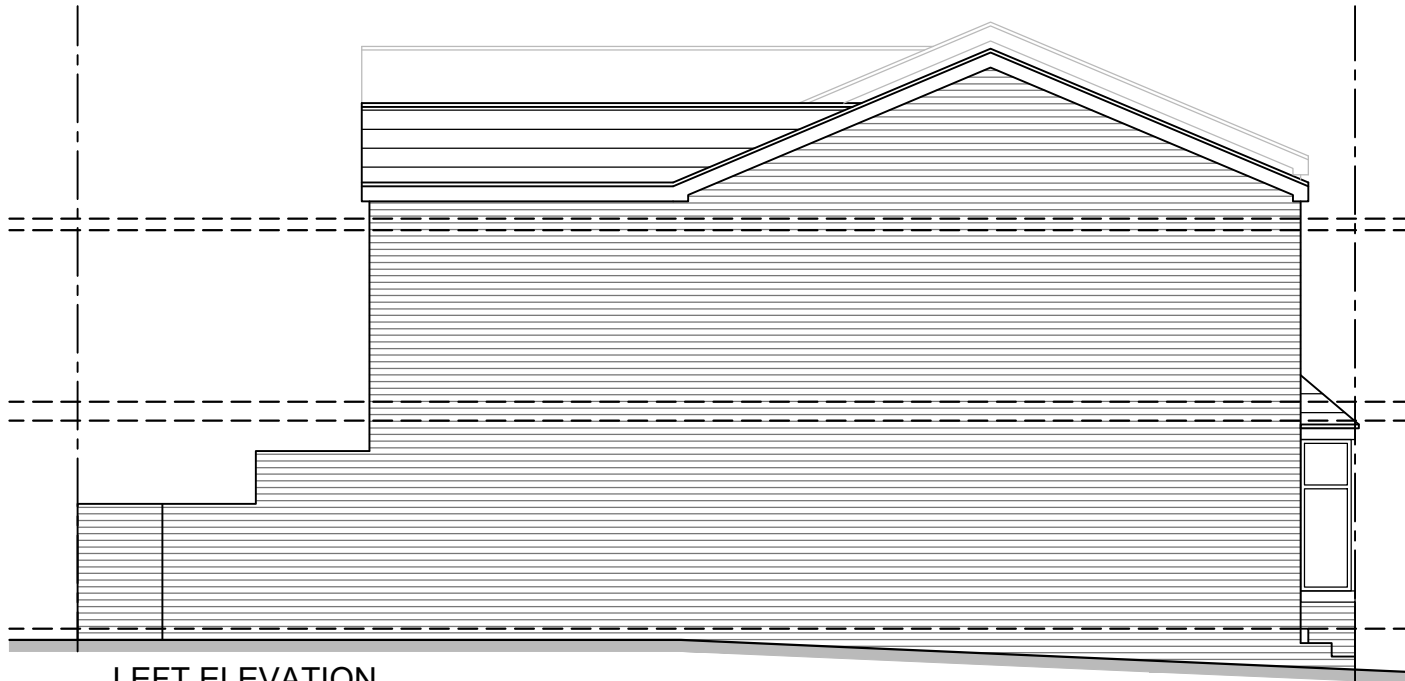


LEFT ELEVATION

1:100

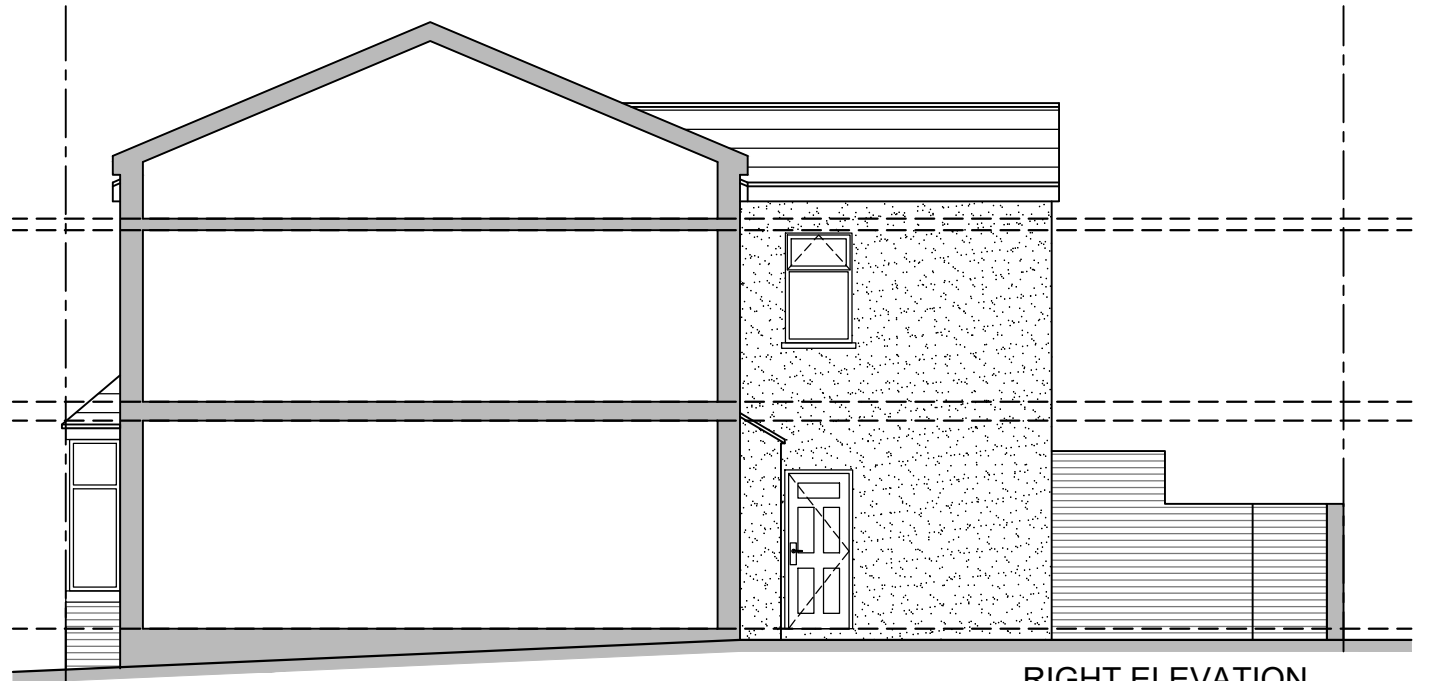


RIGHT ELEVATION

1:100

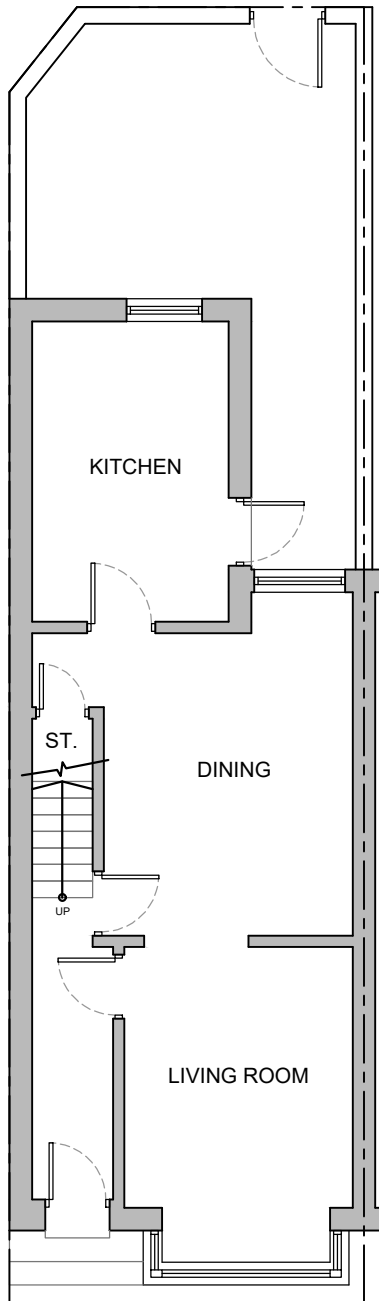


GROUND FLOOR PLAN

1:100

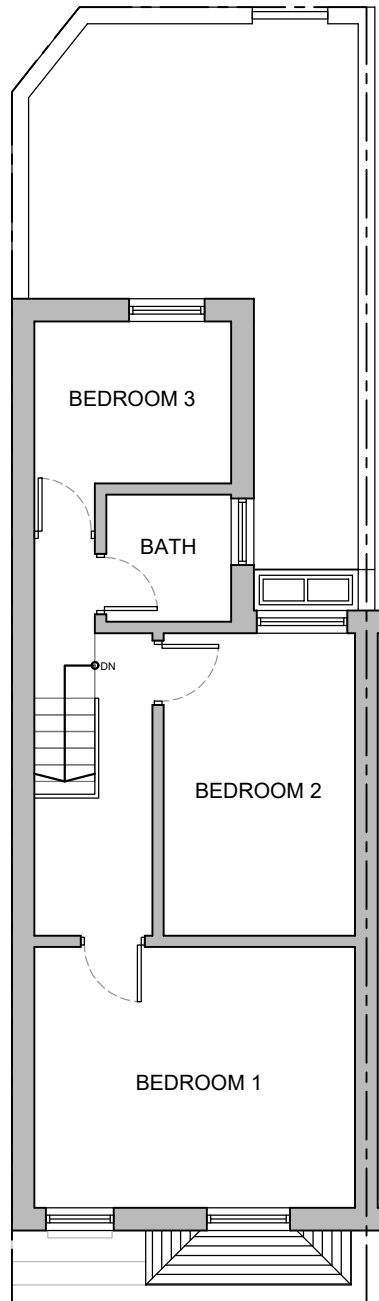


FIRST FLOOR PLAN

1:100

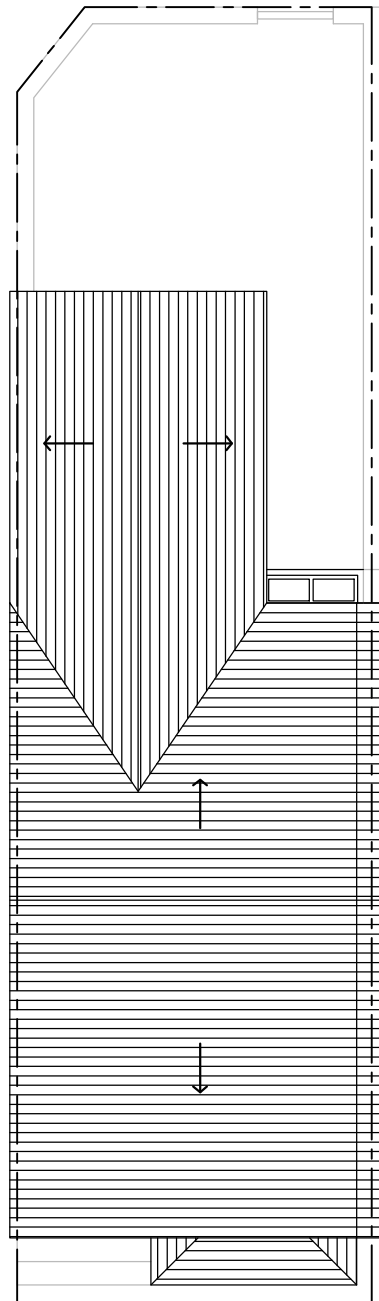


ROOF PLAN

1:100

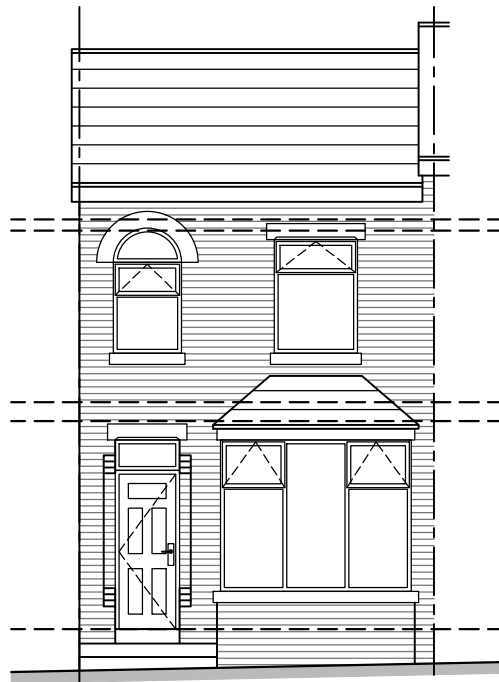

FRONT ELEVATION

1:100

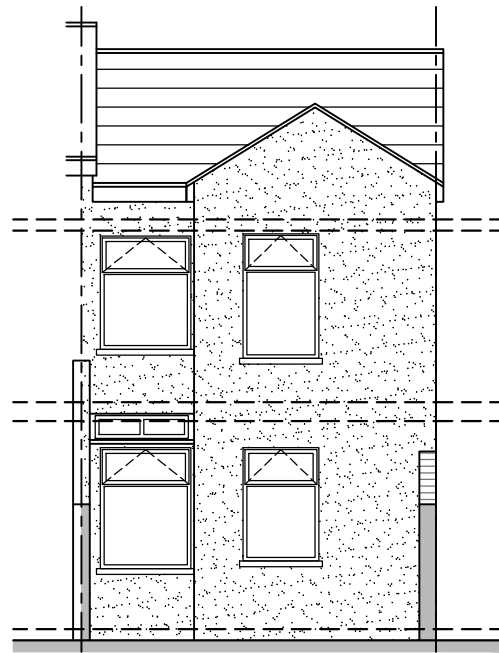

REAR ELEVATION

1:100

NOTES:

No scaling or dimensions other than those figured are to be taken from this drawing. All dimensions to be checked on site

This drawing is for use at the named location and for Planning Permission purposes only and as such should not be used at any other location or for any other purposes

Project Location:

19 EGMONT STREET,
MANCHESTER,
M8 9LY

Drawing:

01 Existing Building
Plan

Scale:

1:100

Size:

A3

Date:

02/23