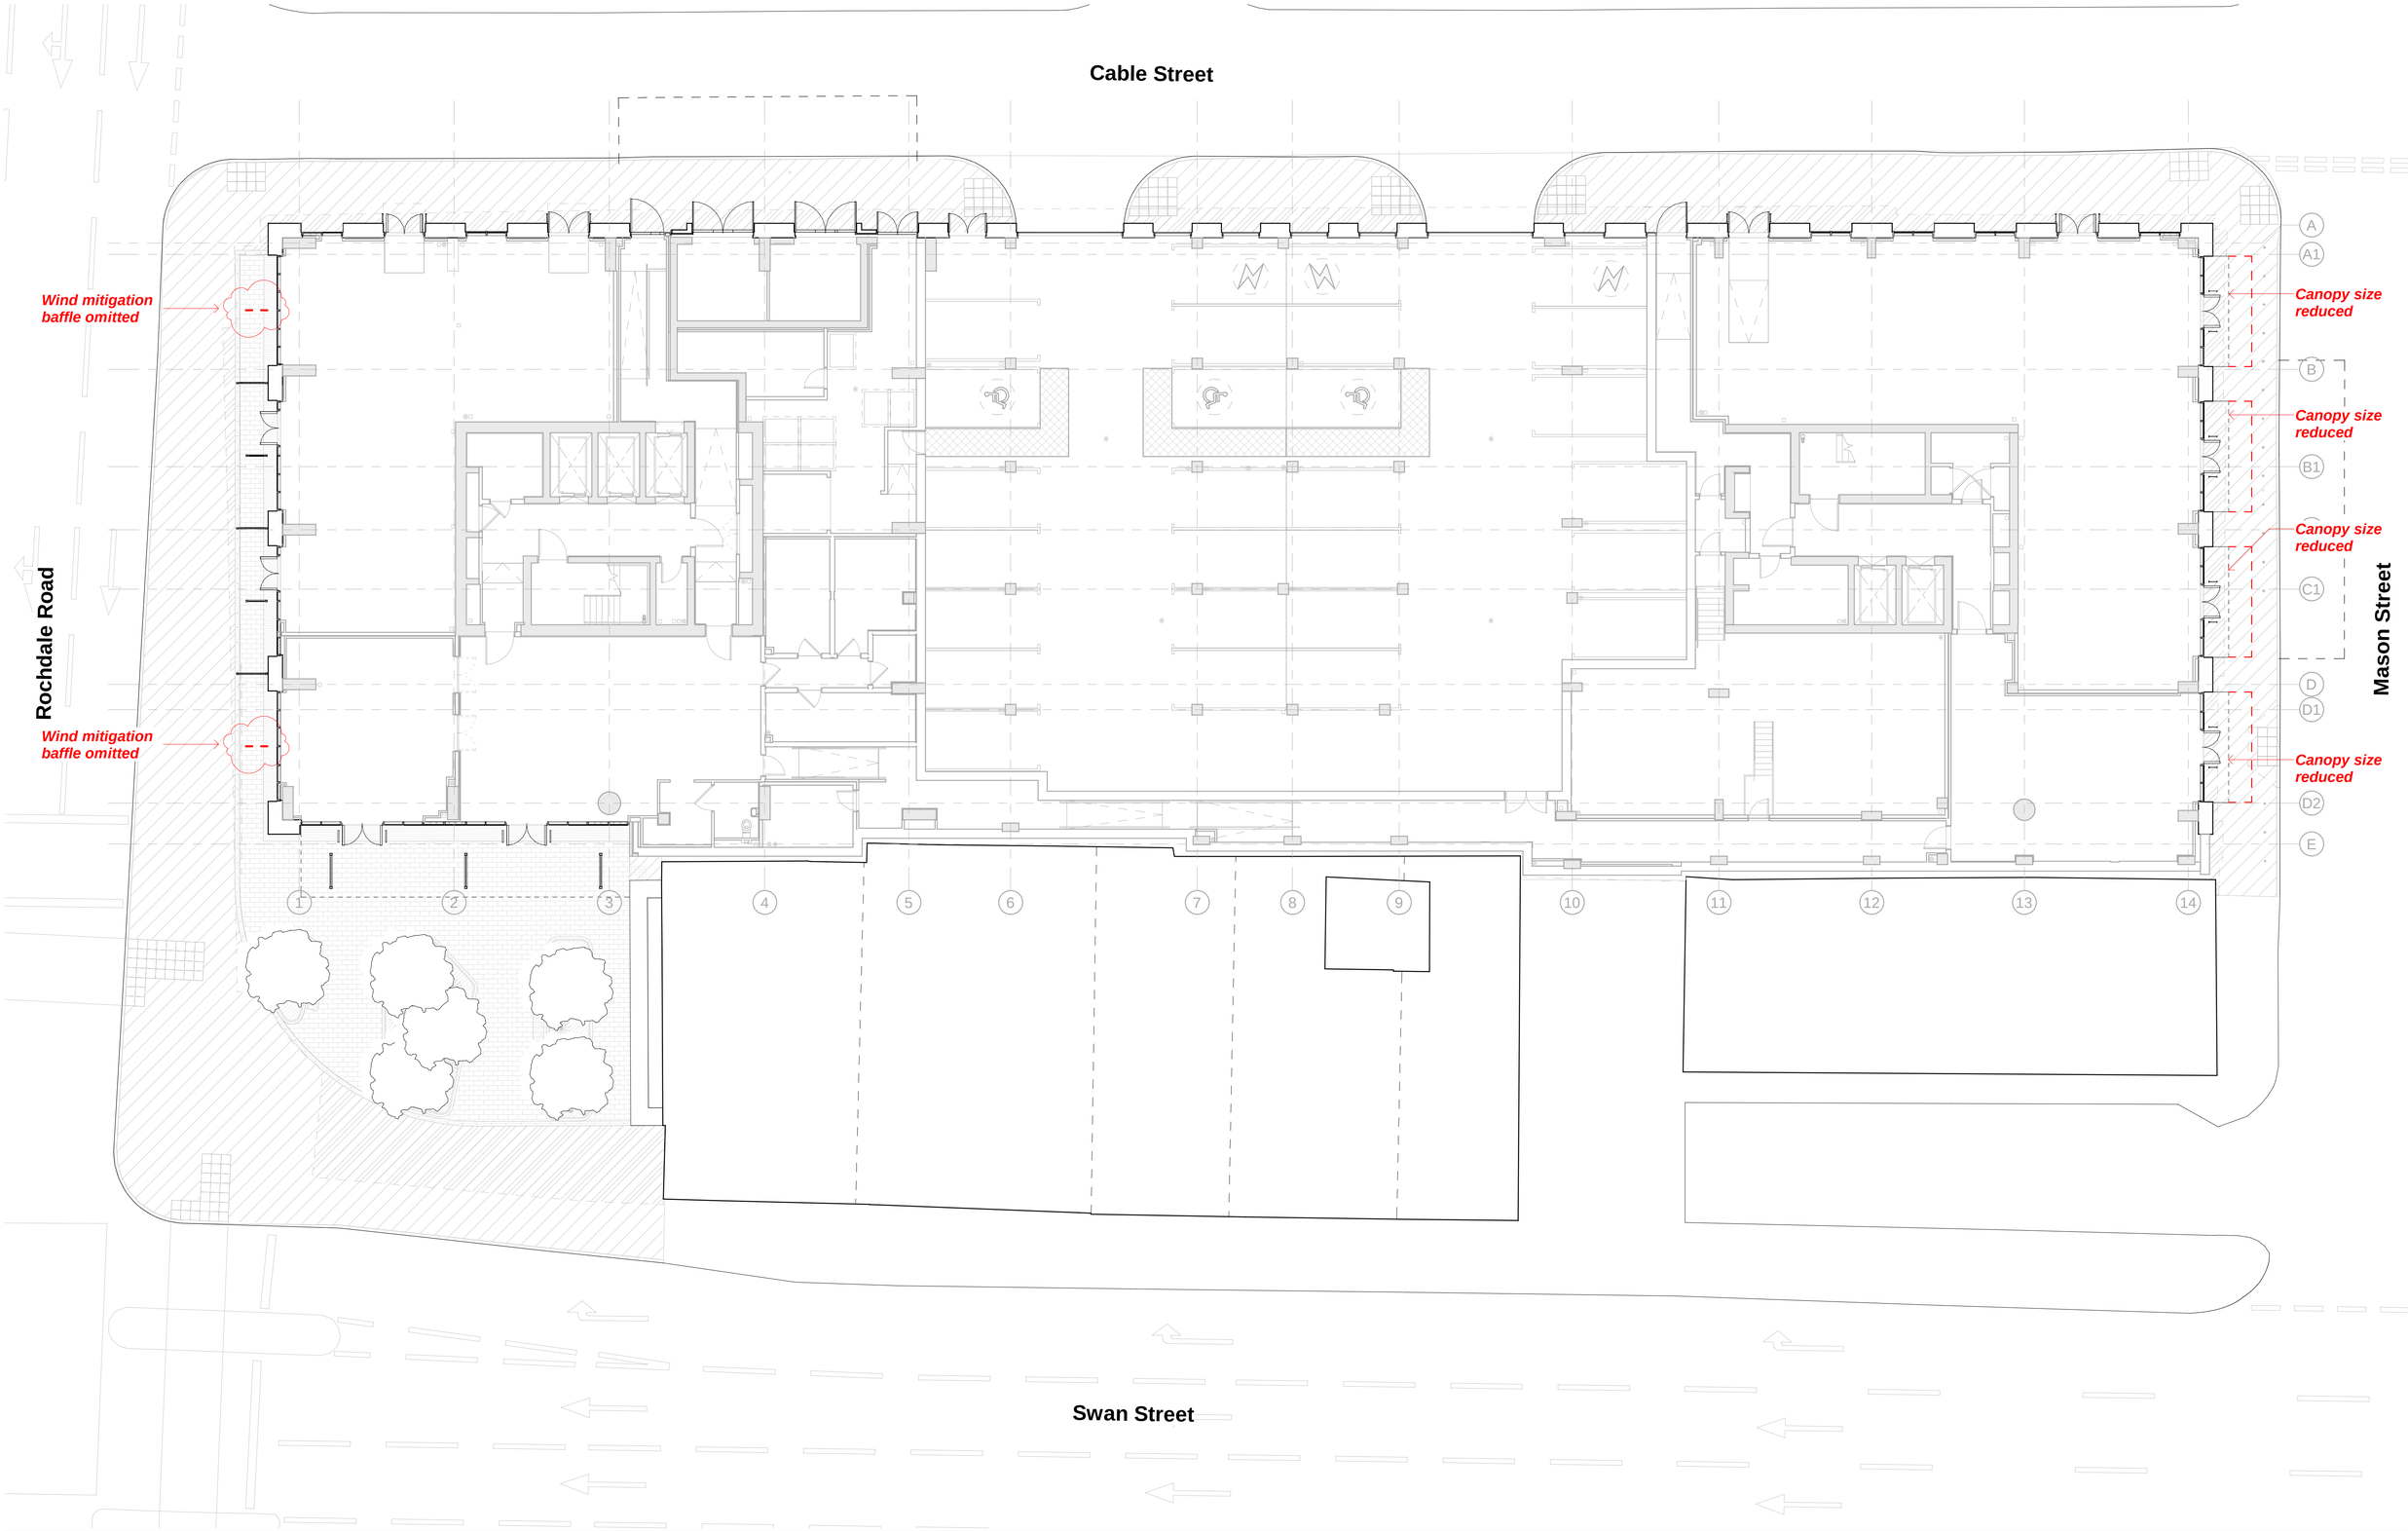


This drawing is copyright
Do not scale off dimensions.

All dimensions to be checked on site by contractor.

Contractor to report any dimensional discrepancies, errors or omissions prior to commencing on site.

NORTH

Rev	Date	Description
P01	2023-09-22	First Issue
P02	2023-10-25	Wind mitigation baffle changes added

Project Title
Swan House
2 Rochdale Road
Manchester

Status
FOR INFORMATION

Drawing Title
Canopy + Wind Mitigation Sketch Plan
Level 00

Project No	Scale	RG Series
10133	1:250 @ A3 1 : 125@ A1	27

SHP Drawing Code: 32073-SHP-Z1-A-G248-SK-00-001
Revision: P02

simpsonhaugh
Manchester +44 (0)161 835 2345
London +44 (0)20 7549 4000

© SimpsonHaugh and Partners 2021